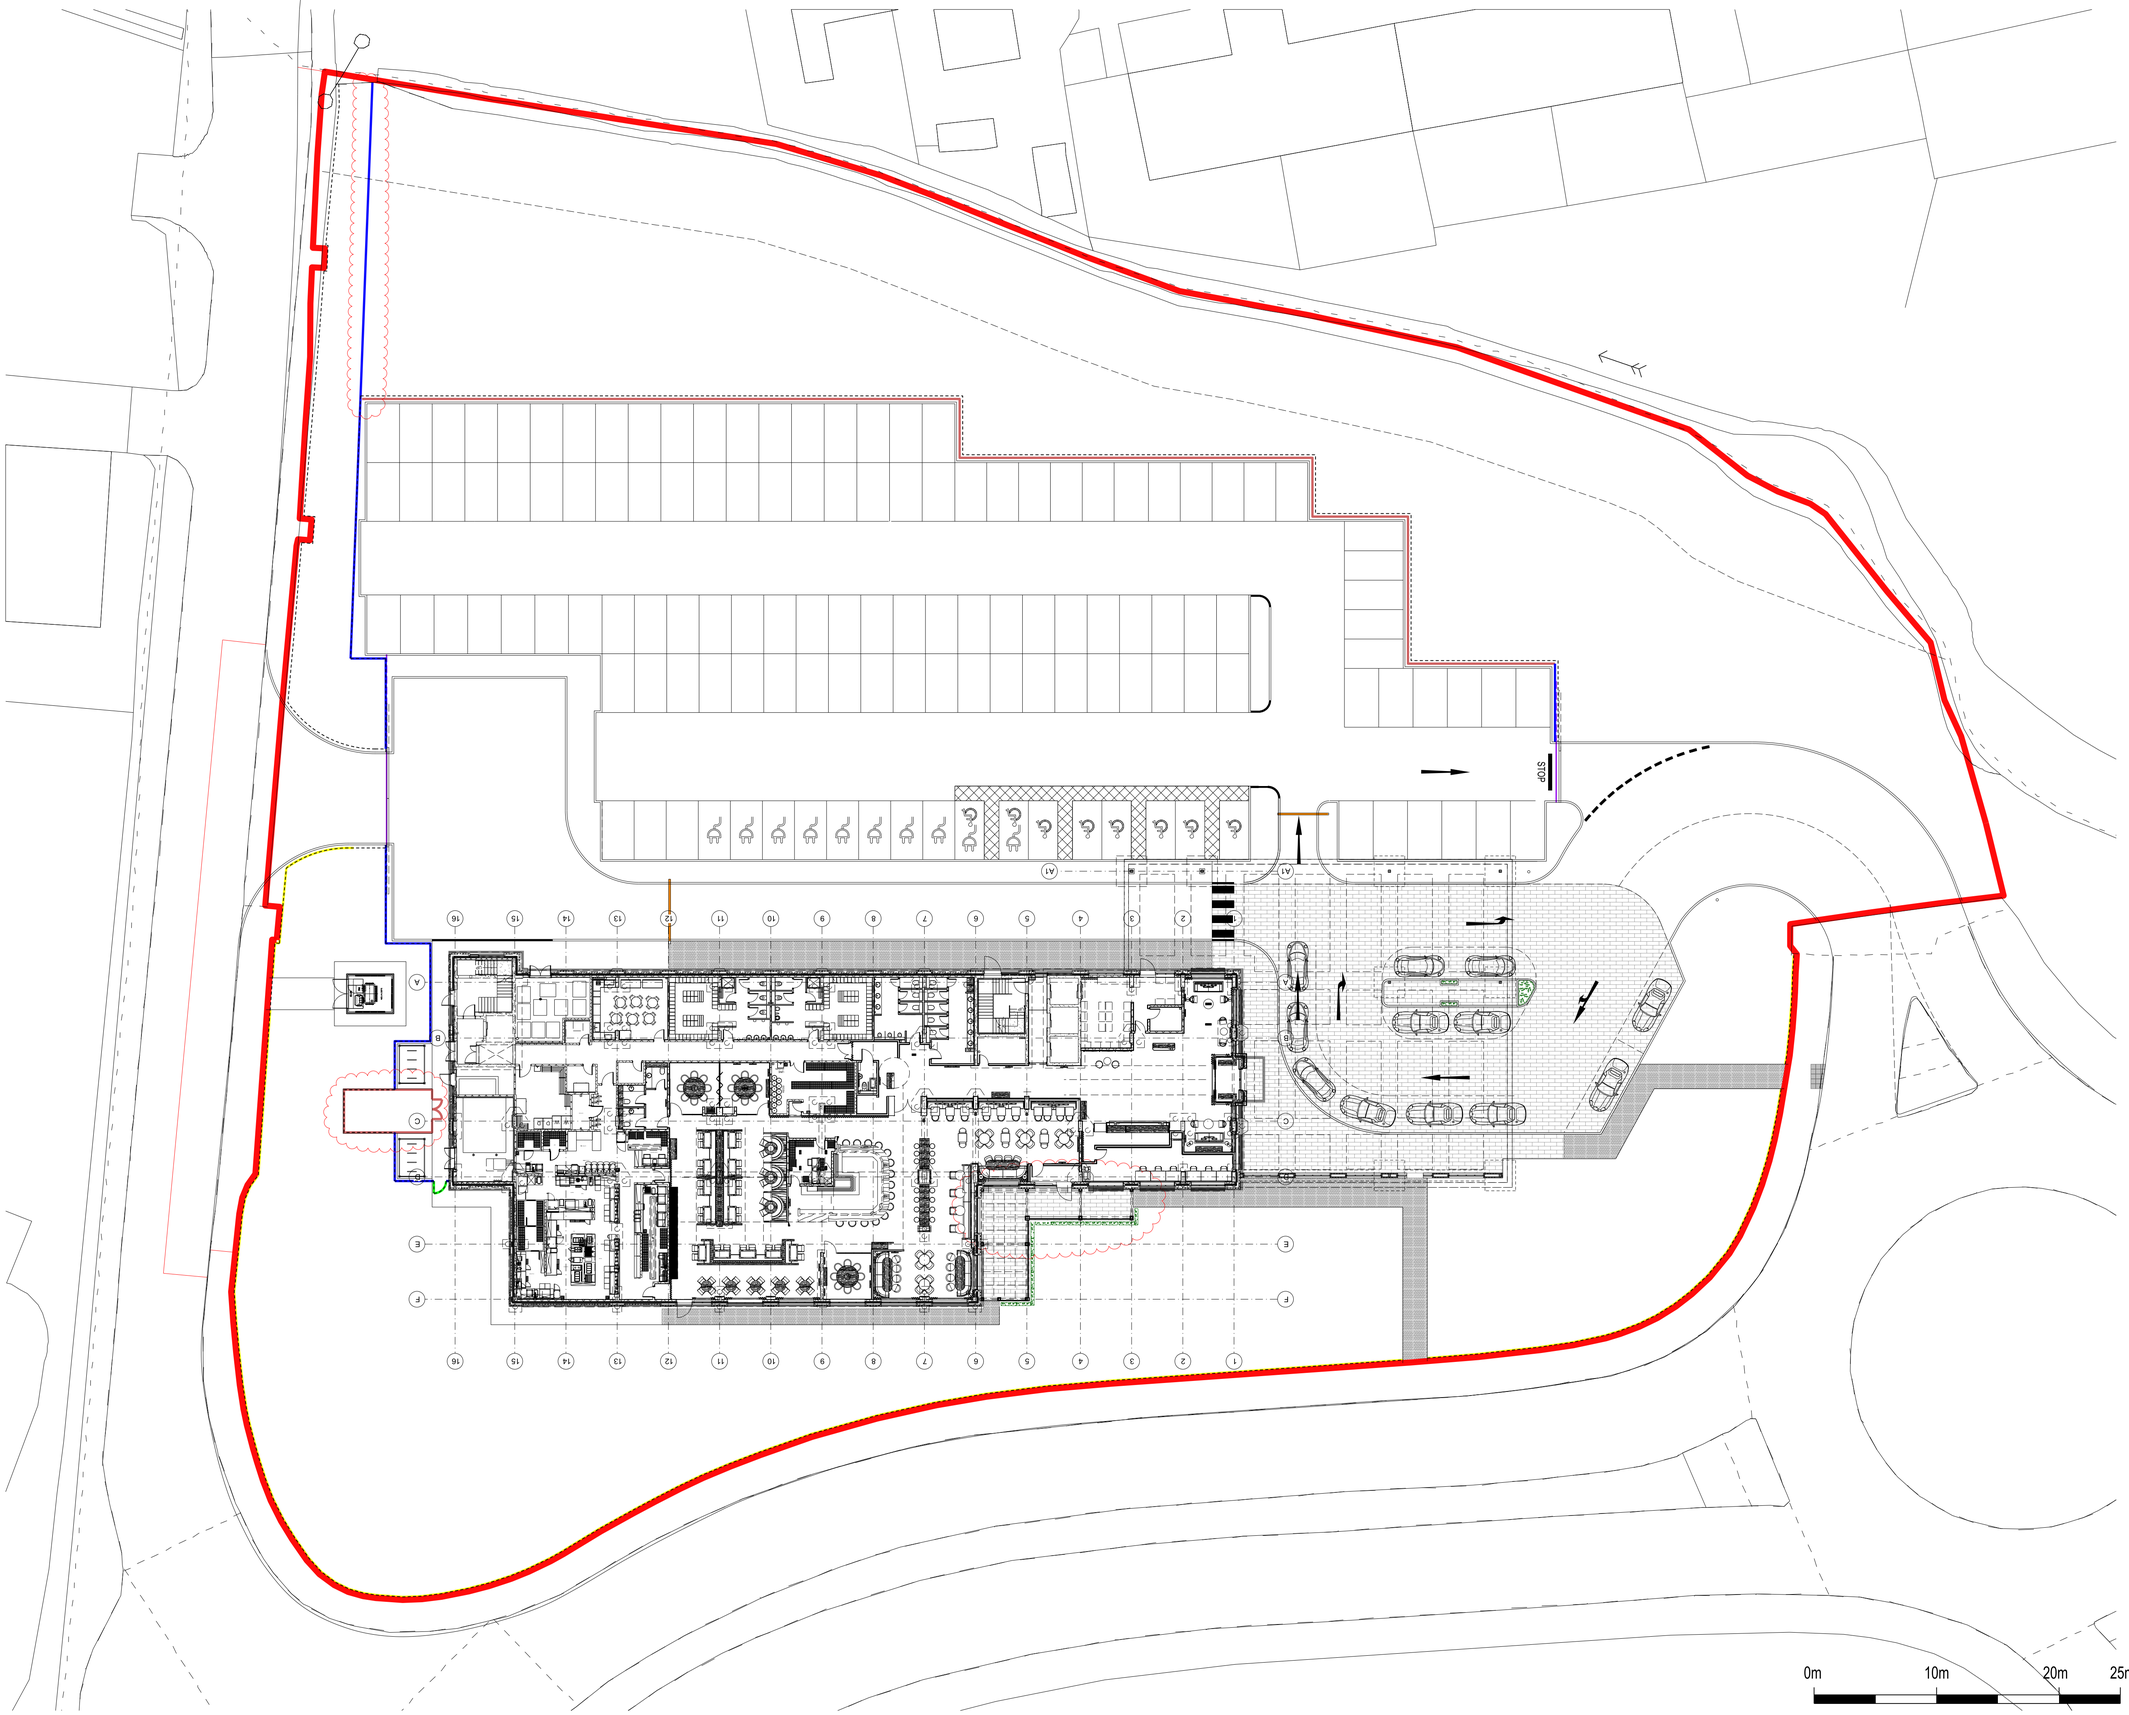


Notes:

This drawing is the sole copyright of KPP Architects Ltd and reproduction in any form is forbidden unless permission is obtained in writing.

Do not scale from this drawing. Any descrepancies on site should be brought to the attention of KPP Architects Ltd.

Work and materials must comply with the current building regulations and codes of practice and be read in conjunction with building specifications and other sub-contractors information. All materials are to be installed in strict accordance with the recommendations of the manufacturers.

NORTH

- 2.4m HIGH BLACK WELD MESH FENCE JET BLACK - (RAL 9005)
- 2.4m AUTOMATED SLIDING GATE JET BLACK - (RAL 9005)
- MANUAL PEDESTRIAN GATE TO MATCH FENCING WITH KEYPAD SECURITY LOCK TO BE HIGH SECURITY, HEIGHT TO MATCH FENCE.
- 0.6m HIGH TANALISED TIMBER KNEE RAIL
- 2.4m HIGH CLOSE BOARDED TIMBER ACOUSTIC FENCE
- AUTOMATIC RISING ARM BARRIER

REFER TO KPP DRAWING 2019-08 2013 FOR FENCING AND GATE DETAILS

Rev	Description	By	Chkd	Date
P04	ADDITIONAL SECURITY FENCING ADDED	JH		23.03.26
P03	CONDENSER SCOPE FINALISED	JH		11.11.25
P02	CONDENSER COMPOUND LOCATION & EXTERNAL TERRACE UPDATED	JH	.	18.12.24

Client

EVANS DAKOTA HOTELS LTD.

Project Title

DAKOTA HOTEL
LAND OFF ENTERPRISE WAY
WYTHENSHAWE

Drawing Title

BOUNDARY TREATMENT PLAN

KPP ARCHITECTS
Lodge House
12 Town Street
Horsforth, Leeds LS184RJ
T : +44 (0) 113 2390460
E : architects@kpp-leeds.co.uk
W : www.kpp-leeds.co.uk

Scale	Size	Date	Drawn	Checked
1:250	A1	JUL '24	JH	.

Status

PLANNING

KPP Job No **2019-08** Rev **P04**

Number **2012**