


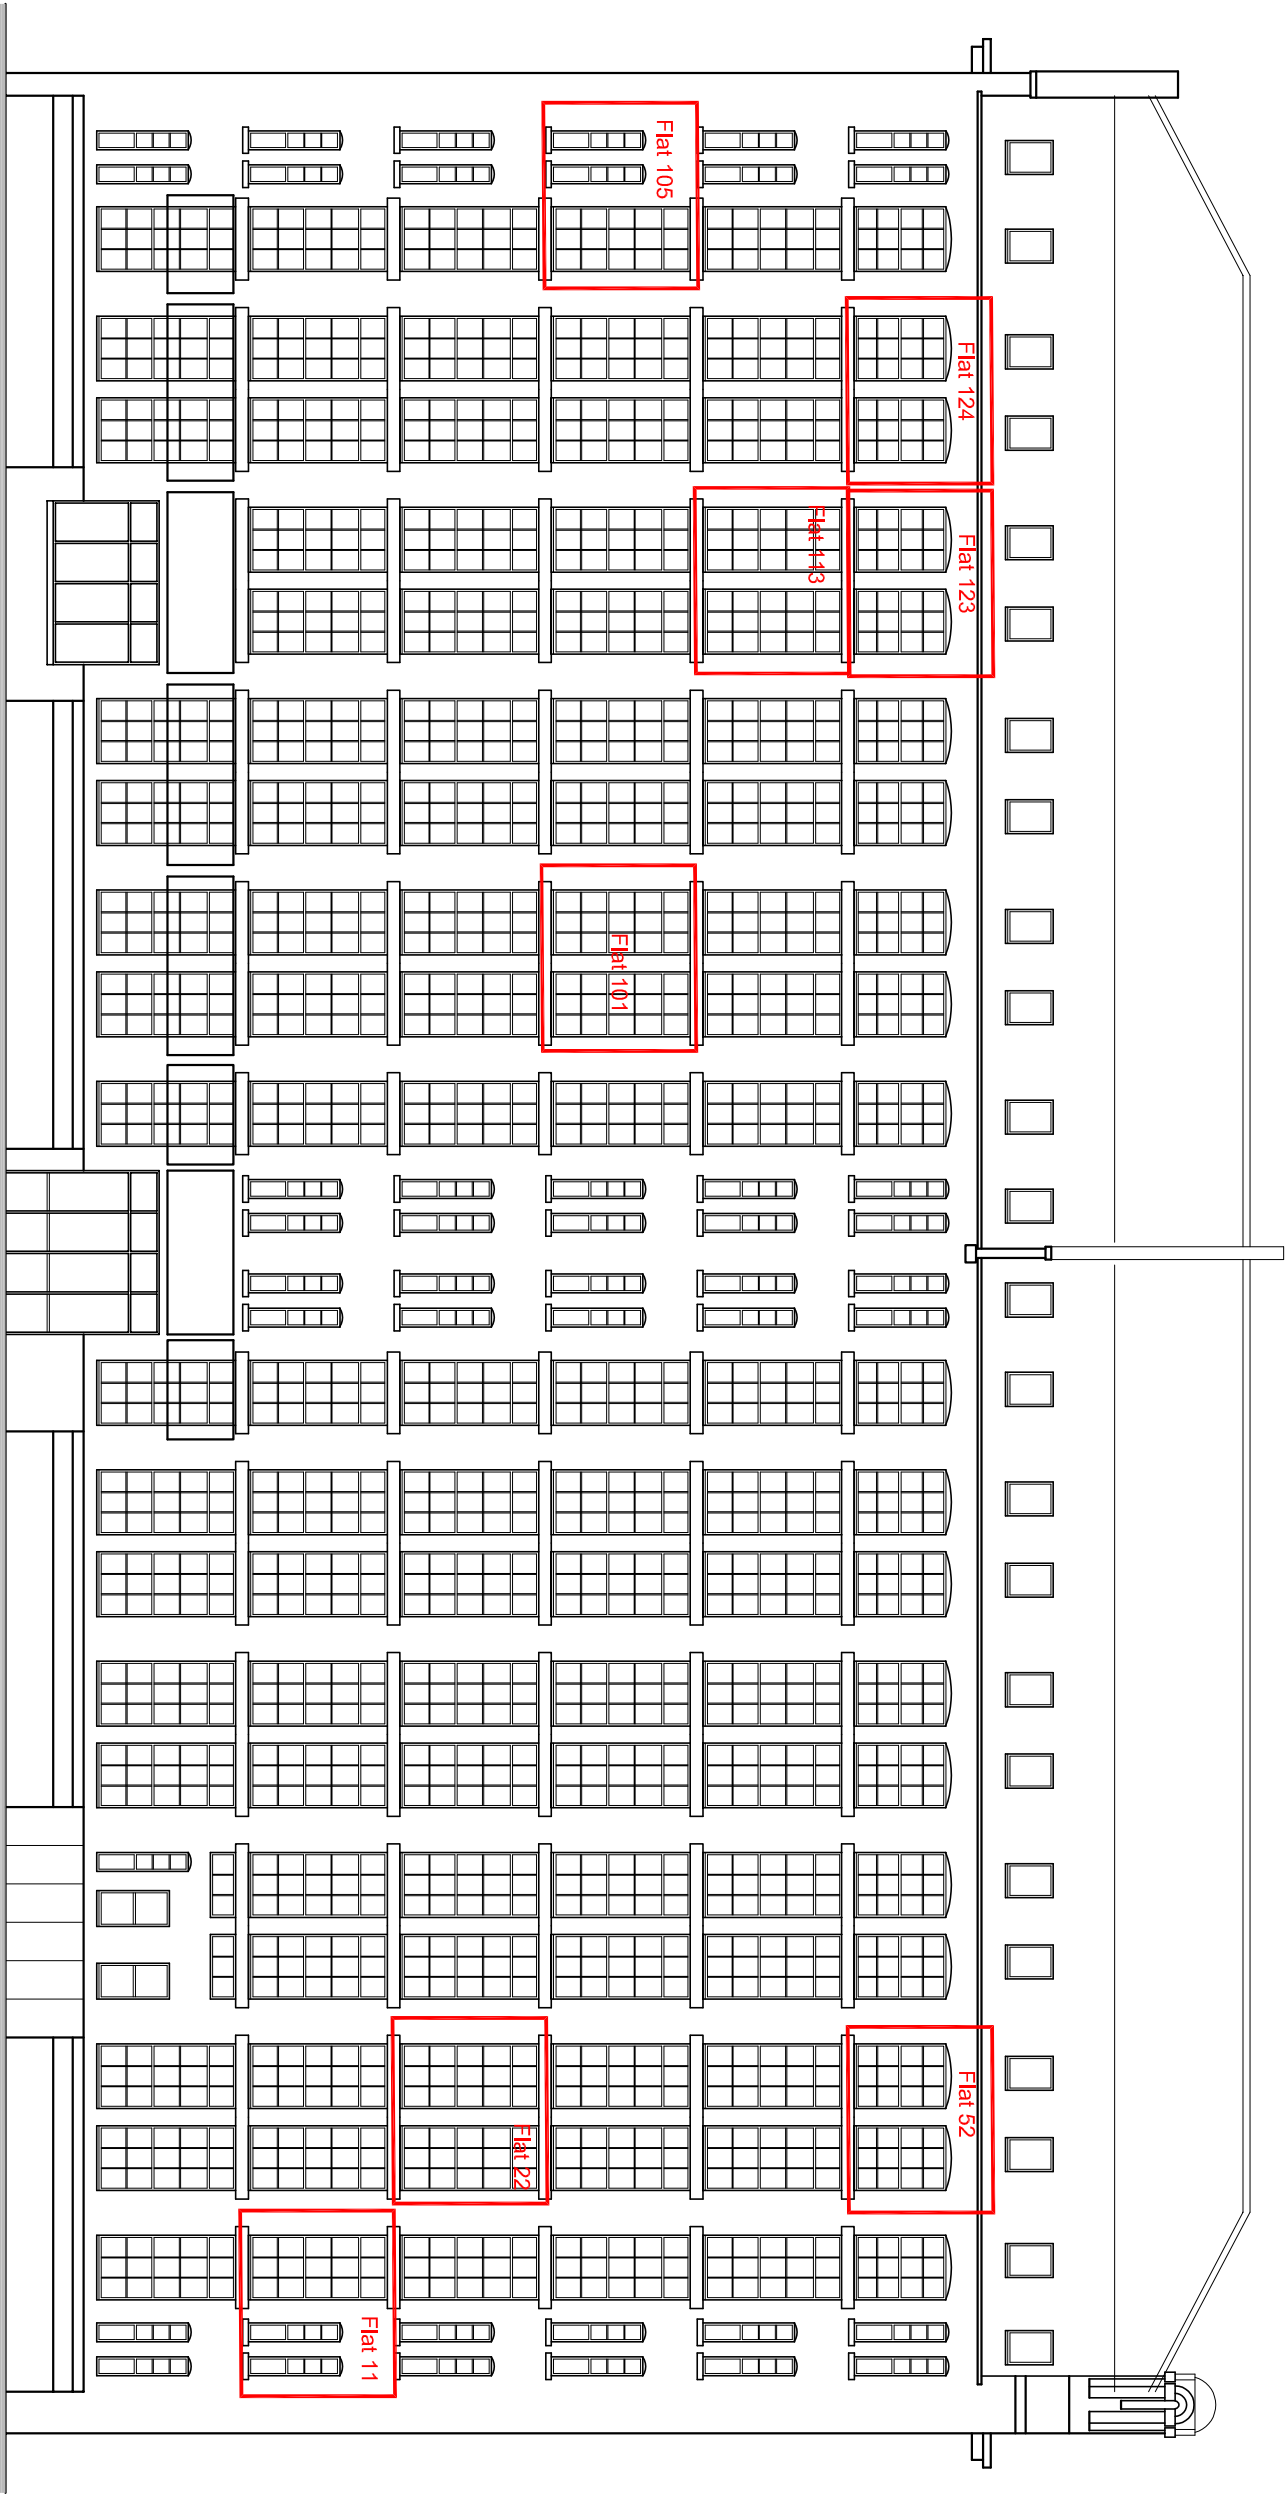

REAR ELEVATION (South)

REAR ELEVATION (South)