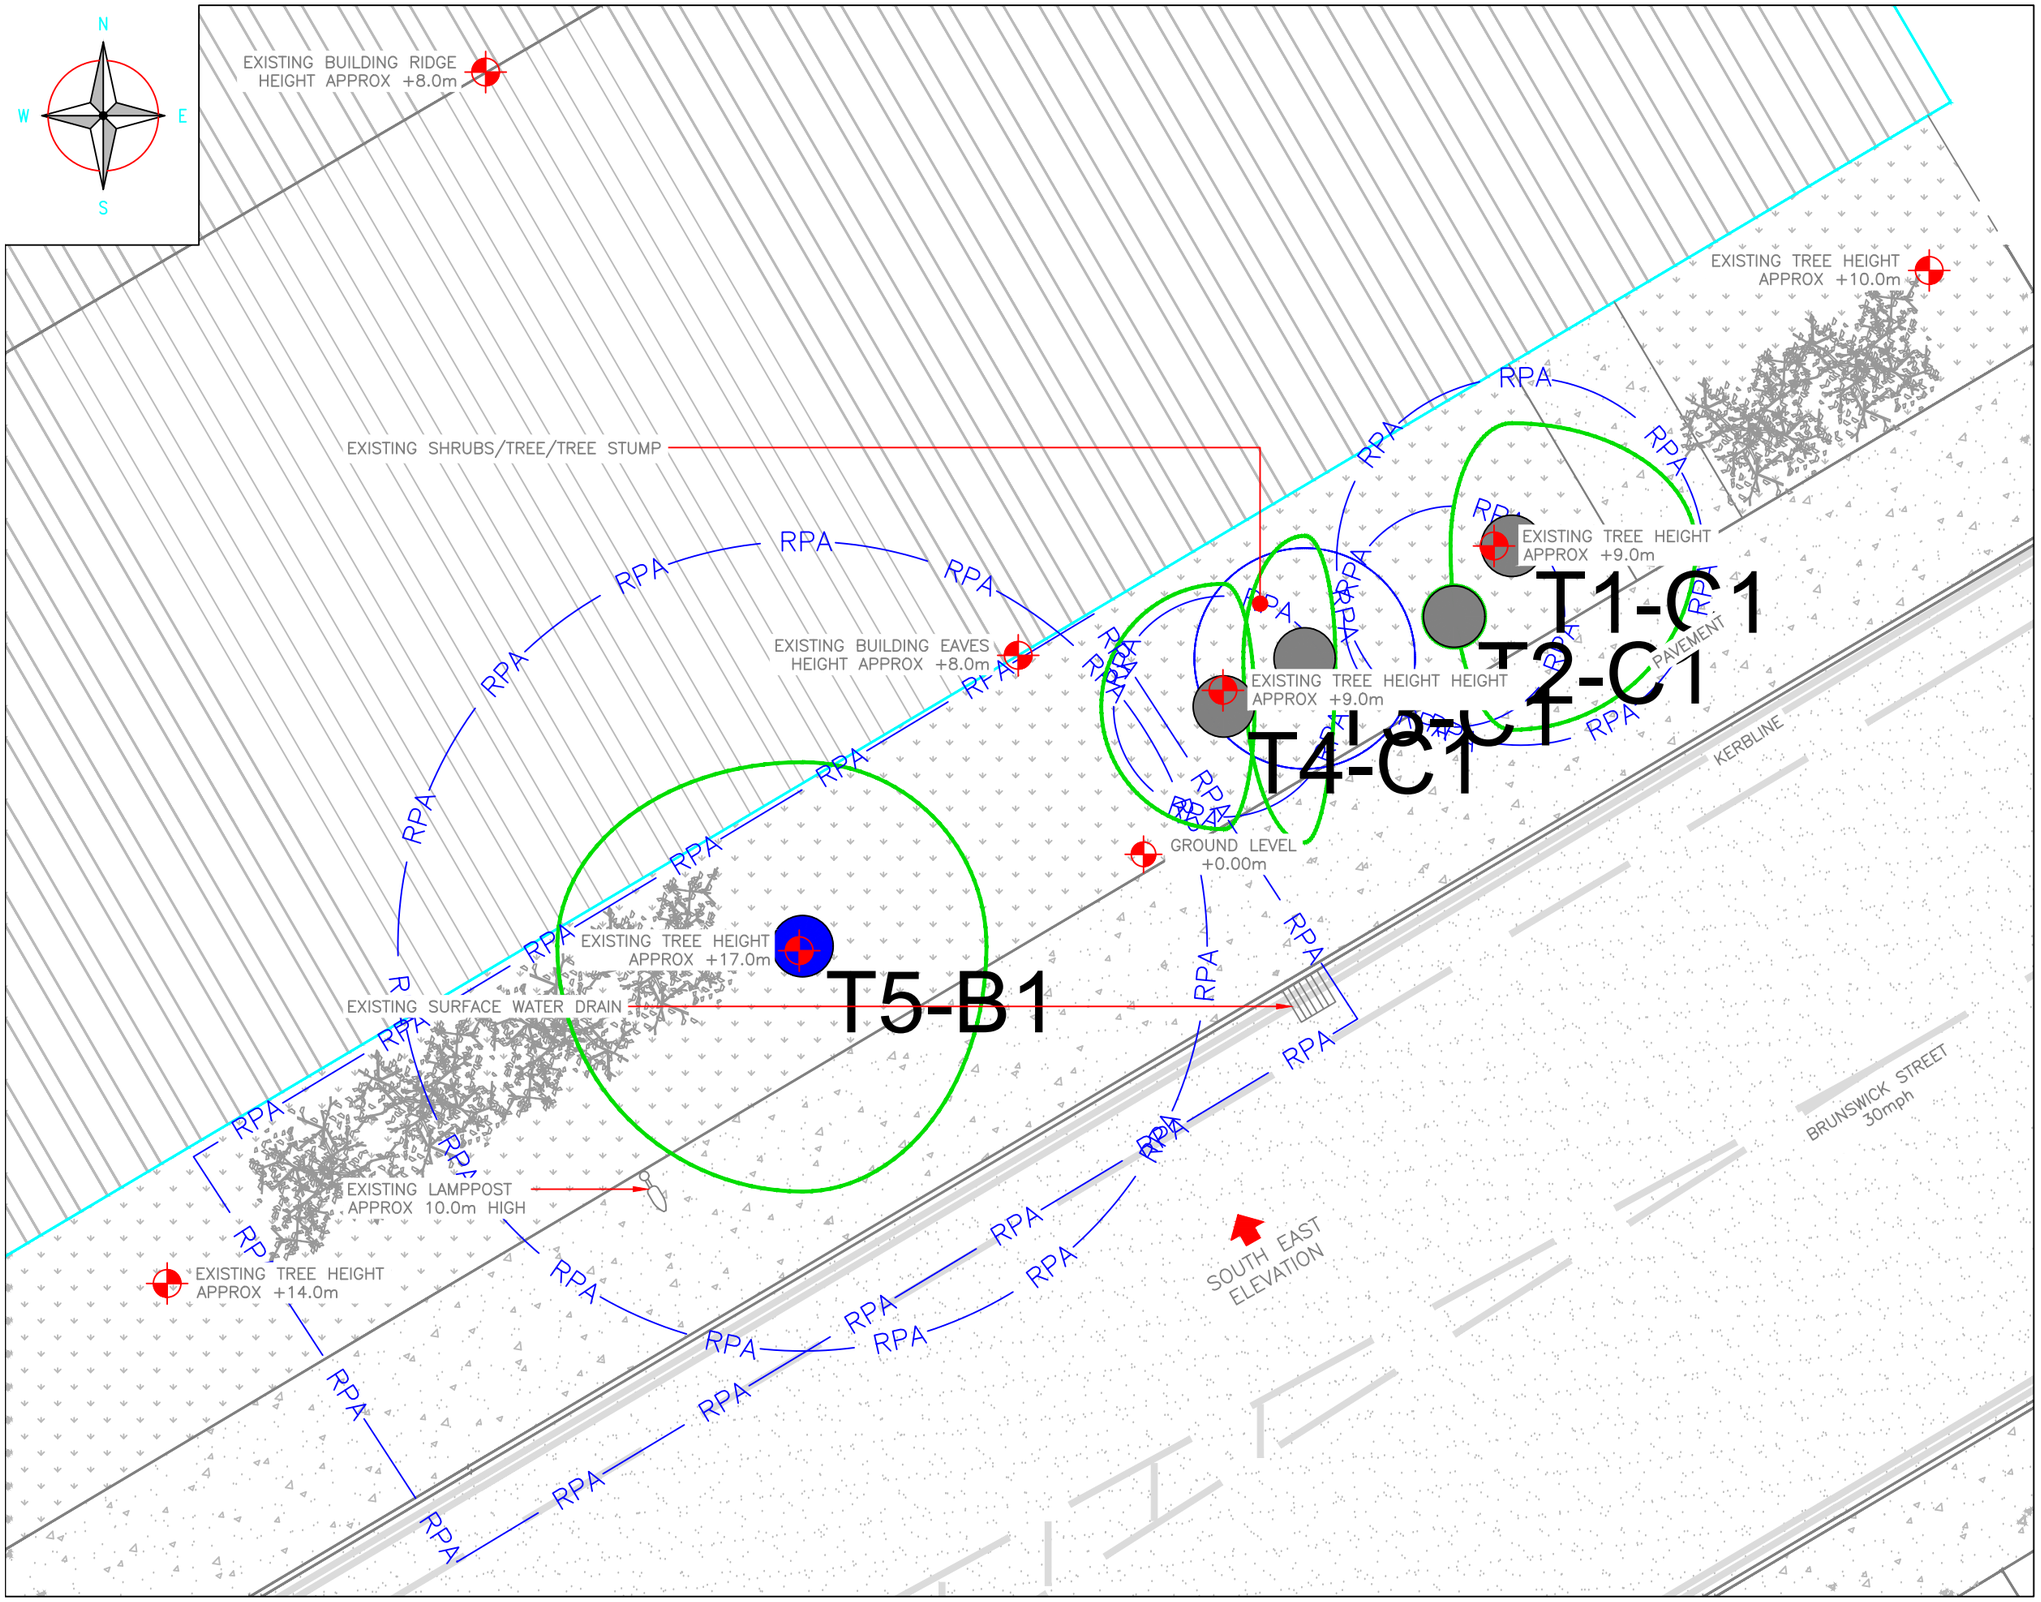


0 1 2 3 4 5m
1:100

EXISTING SITE PLAN
(1:100)

© ACS Consulting

A3

This survey has been produced at the survey scale detailed below with its accuracy commensurate with the calculated scale and should only be used for its original intended purpose. Any scaling should only be undertaken using a stable media print produced using the original data. The printed scale may differ (for presentation purposes) from the survey scale.

It is for the sole use of the party to whom it has been addressed and no responsibility is accepted to any third party for the whole or part of its contents. Any third party using the survey for any purpose does so at their own risk unless they have been disclosed to ACS Consulting by all parties concerned and no liability, nor responsibility can be accepted, unless full disclosure has been made.

All tree features that were visible at the time of the survey have been located, however there may have been items obscured.

All data remains in the ownership of ACS Consulting and any discrepancies between this survey and any other information should be reported to ACS Consulting.

Arboricultural Legend (where applicable)

- INDIVIDUAL TREE
- INDICATIVE EXTENT OF GROUPED FEATURE
- CATEGORY GRADE A Trees of high quality
- CATEGORY GRADE B Trees of moderate quality
- CATEGORY GRADE C Trees of low quality
- CATEGORY GRADE U Trees unsuitable for retention
- ROOT PROTECTION AREAS (RPA)
- SITE BOUNDARY

TREE CANOPIES
Tree canopies have been measured and plotted at their cardinal points for clarity and presentation purposes.

ROOT PROTECTION AREA (RPA)
Root Protection Areas are calculated in accordance with BS5837: 2012. The Root Protection Area (RPA) is a layout design tool indicating the minimum area around a tree deemed to contain sufficient roots and rooting volume to maintain the tree's viability and where protection of the roots and soil structure is to be treated as a priority. (Refer to main report for further details).

General Notes

1. The arboricultural survey is based on the supplied OSMM. This may contain inaccurate information.
2. Tree have been plotted with GPS device. The accuracy of the tree/feature location cannot be guaranteed.
3. All arrows on steps / ramps etc indicate an UP direction unless otherwise stated.
4. Contours are shown on soft detail areas only (where applicable) and annotated at the interval identified above. Hard detail areas may be contoured if specifically requested.
5. Site traffic or obstructions encountered at the time of the survey may have resulted in tree/shrub features being omitted.

Survey Control

Sheet 1

Rev	Date	Description	CAD

ACS Consulting
Acorn House
Chelford Road
Knutsford
WA16 8GS
01565 755422
mail@acsconsulting.co.uk


acsconsulting.co.uk

ACS Consulting
212 Bath Street
Glasgow
G2 4JR
0141 354 1653
glasgow@acsconsulting.co.uk

Arboricultural Survey

Brunswick Street
Manchester

Surveyor: IRM	CAD: SPT	Checker: IRM	Rev:
Date of Issue: Oct 25	ACS Ref No: ARB/5366/Y/100		

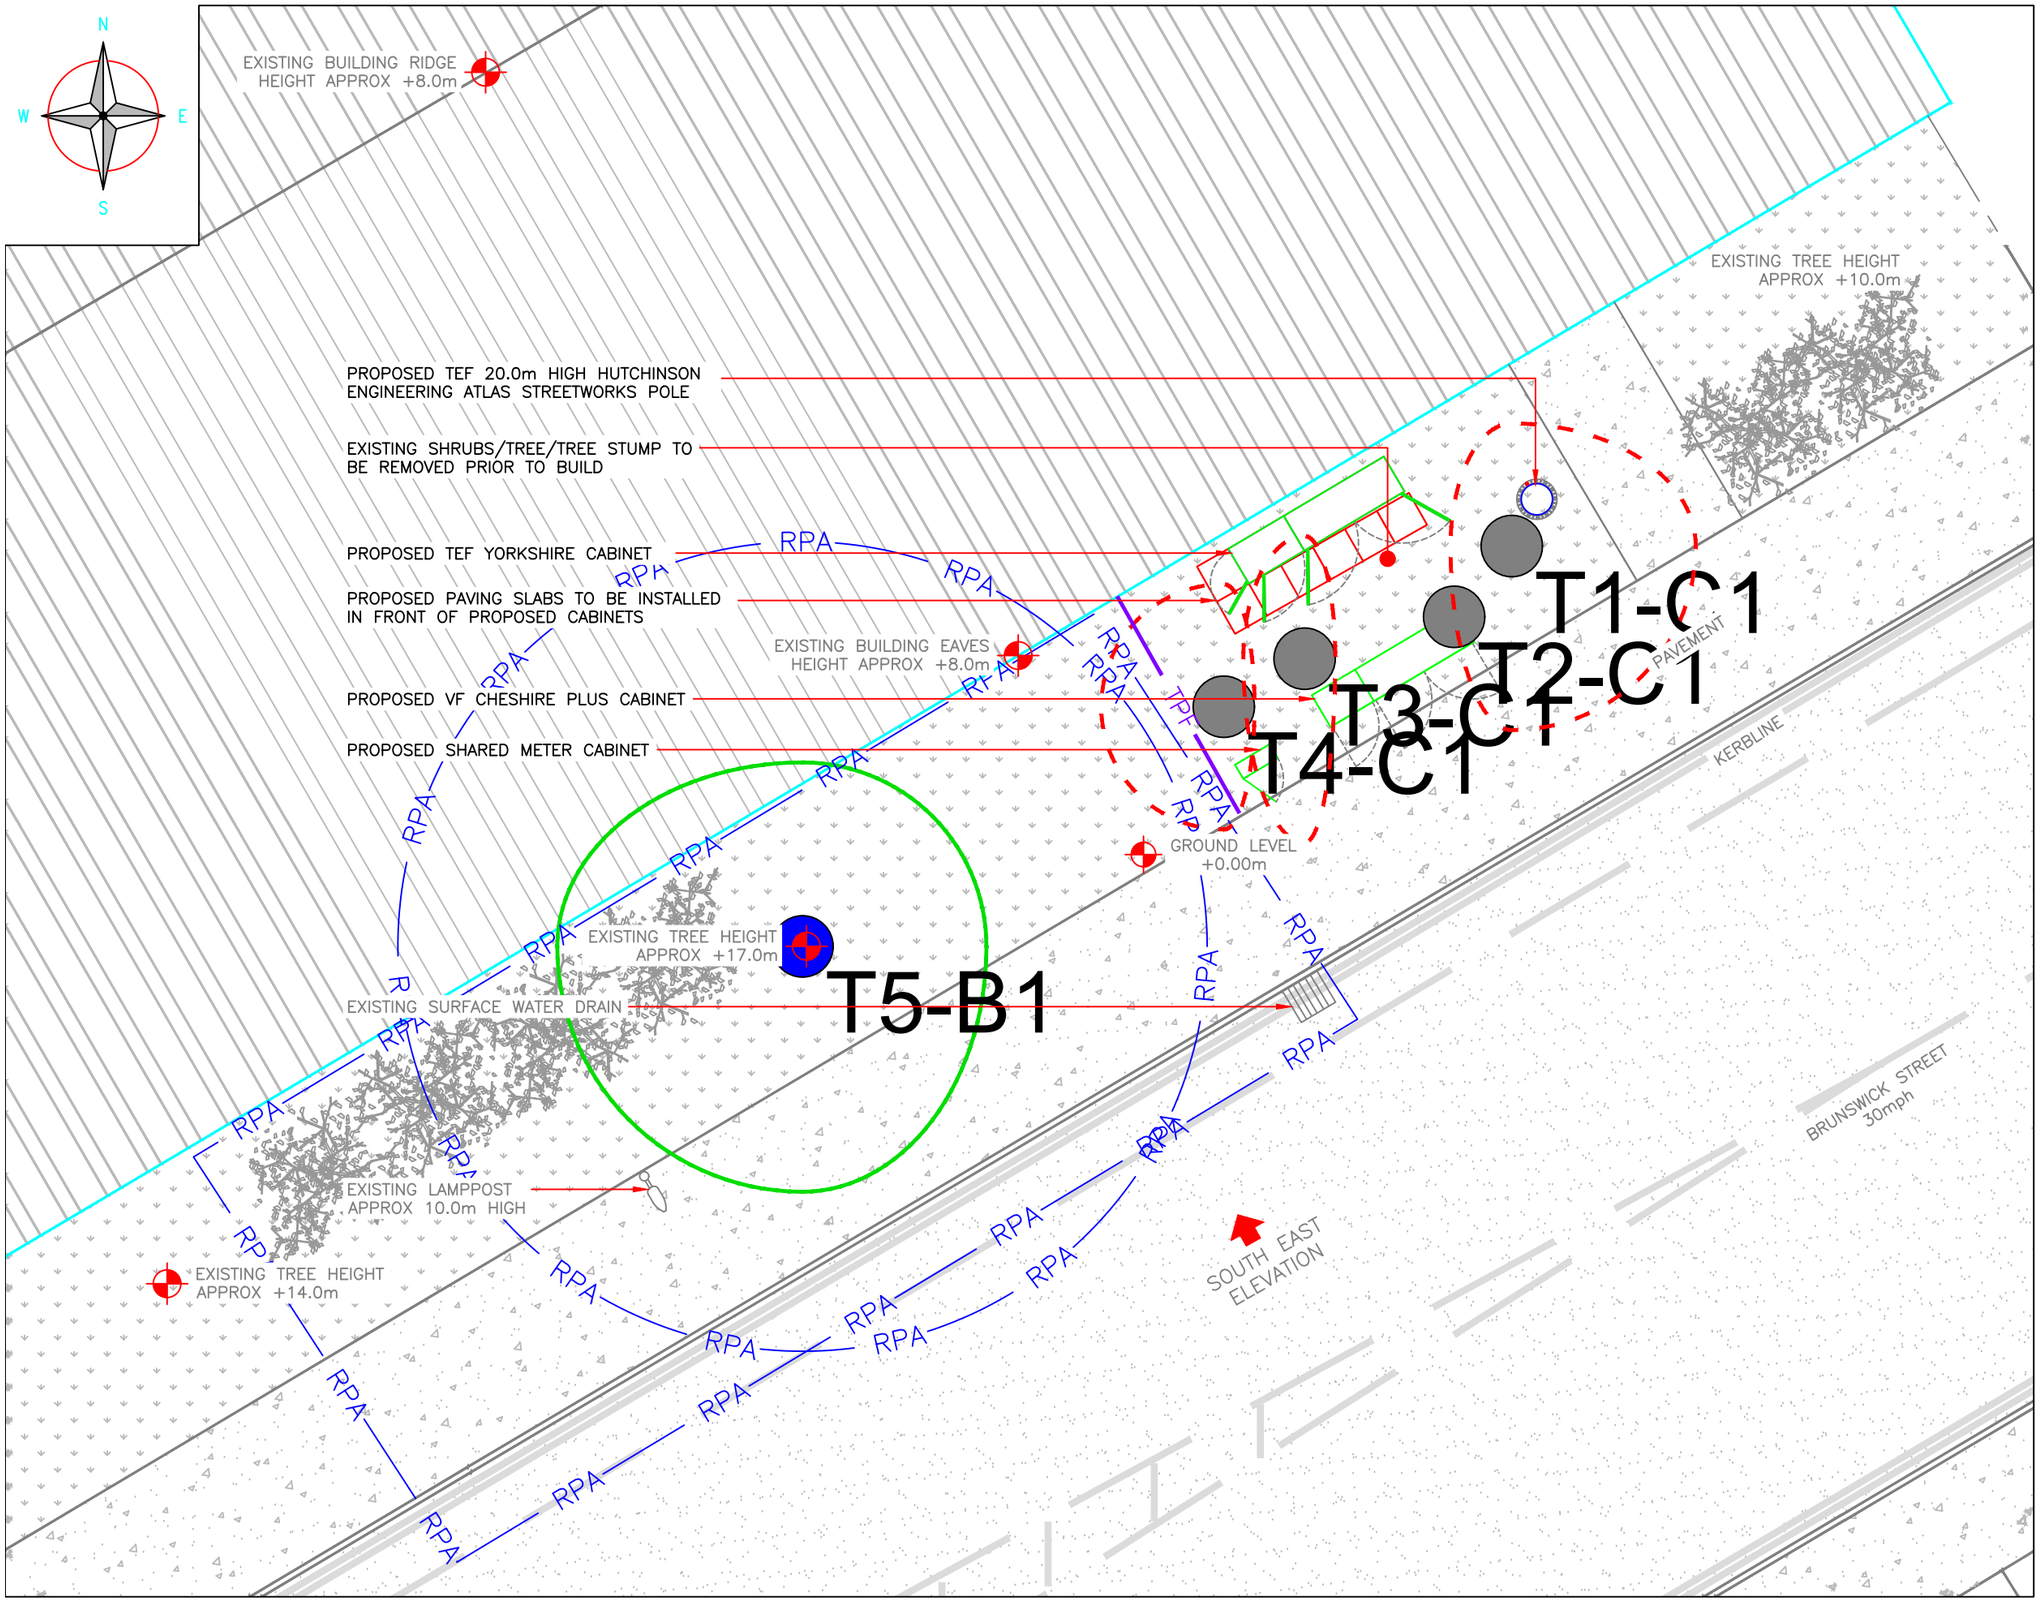

0 1 2 3 4 5m
1:100

PROPOSED SITE PLAN
(1:100)

© ACS Consulting

A3

This survey has been produced at the survey scale detailed below with its accuracy commensurate with the indicated scale and should only be used for its original intended purpose. Any scaling should only be undertaken using a stable media print produced using the original data. The plotted scale may differ (for presentation purposes) from the survey scale.

It is for the use only of the party to whom it has been addressed and no responsibility is accepted to any third party for the whole or part of its contents. Any such third party relies upon the survey at their own risk. Unauthorised alteration to or use of this survey without the consent of ACS Consulting by all parties concerned and no liability, nor responsibility can be accepted, unless full disclosure has been made.

All tree features that were visible at the time of the survey have been located, however there may have been items obscured.

All data remains in the ownership of ACS Consulting and any discrepancies between the survey and any other information should be reported to ACS Consulting.

Arboricultural Legend (where applicable)

- CATEGORY GRADE A — Trees of high quality
- CATEGORY GRADE B — Trees of moderate quality
- CATEGORY GRADE C — Trees of low quality
- CATEGORY GRADE U — Trees unsuitable for retention
- ROOT PROTECTION AREAS (RPA)
- TREES, GROUPS OR HEDGES TO BE RETAINED
- TREES, GROUPS OR HEDGES TO BE REMOVED
- TREE PROTECTION FENCING (TPF)

NOTES:

1. TREE CANOPIES HAVE BEEN MEASURED AND PLOTTED AT THEIR CARDINAL POINTS FOR CLARITY AND PRESENTATION PURPOSES.
2. THE LOCATION AND ATTRIBUTES OF OFF-SITE TREES HAVE BEEN APPROXIMATED UNLESS OTHERWISE STATED.
3. THE ROOT PROTECTION AREA (RPA) IS A LAYOUT DESIGN TOOL INDICATING THE MINIMUM AREA AROUND A TREE DEEMED TO CONTAIN SUFFICIENT ROOTS AND ROOTING VOLUME TO MAINTAIN THE TREE'S VIABILITY AND WHERE PROTECTION OF THE ROOTS AND SOIL STRUCTURE IS TO BE TREATED AS A PRIORITY. (REFER TO MAIN REPORT FOR FURTHER DETAILS)
4. SITE TRAFFIC OR OBSTRUCTIONS ENCOUNTERED AT THE TIME OF THE SURVEY MAY HAVE RESULTED IN ARBOREAL FEATURES BEING OMITTED OR THEIR ATTRIBUTES BEING APPROXIMATED.
5. TREE WORKS ARE TO BE UNDERTAKEN BY QUALIFIED CONTRACTORS TO BS3998:2010.
6. TREES ARE TO BE RISK ASSESSED FOR NESTING BIRDS AND BATS.
7. THE ARBORICULTURAL SURVEY IS BASED ON THE SUPPLIED TOPOGRAPHICAL SURVEY. THE LOCATION OF FEATURES SHOWN HAS NOT BEEN CHECKED.
8. DO NOT SCALE FROM THIS DRAWING.
9. THIS DRAWING IS TO BE READ IN CONJUNCTION WITH THE ARBORICULTURAL METHOD STATEMENT BY ACS CONSULTING.
10. THESE DRAWINGS ARE FOR PLANNING PURPOSES ONLY.
11. TREE PROTECTION FENCING TO BE IN ACCORDANCE WITH BS5857:2012 'TREES IN RELATION TO DESIGN, DEMOLITION AND CONSTRUCTION. RECOMMENDATIONS' AND THE ARBORICULTURAL METHOD STATEMENT BY ACS CONSULTING.
12. TREE PROTECTION MEASURES TO BE INSTALLED PRIOR TO WORKS COMMENCING.
13. WHERE THE POTENTIAL FOR ENCROACHMENT INTO A TREE'S ROOT PROTECTION AREA (RPAS) EXISTS OR IS NECESSARY; WORKS WITHIN THE RPA ARE TO BE UNDERTAKEN, MUST BE IN ACCORDANCE WITH THE APPROVED METHOD STATEMENT BY ACS CONSULTING.
14. ALL SITE OPERATIVES SHOULD BE MADE AWARE, THROUGH A SITE BRIEFING OR INDUCTION AS TO THE PURPOSE OF THE TREE PROTECTION FENCING, AND OF THE FACT THAT IT IS NOT TO BE DISTURBED OR MOVED.

THIS DRAWING SHOULD BE READ IN CONJUNCTION WITH ACS CONSULTING ARBORICULTURAL METHOD STATEMENT

General Notes

1. The arboricultural survey is based on the supplied OSMM. This may contain inaccurate information.
2. Tree have been plotted with GPS device. The accuracy of the tree/feature location cannot be guaranteed.
3. All arrows on steps / ramps etc indicate an UP direction unless otherwise stated.
4. Contours are shown on soft detail areas only (where applicable) and annotated at the interval identified above. Hard detail areas may be contoured if specifically requested.
5. Site traffic or obstructions encountered at the time of the survey may have resulted in trees/shrub features being omitted.

Survey Control

Sheet 1

Rev	Date	Description	CAD

ACS Consulting
Booths Park
Chelford Road
Knutsford
WA16 8GS
01565 755422
mail@acsconsulting.co.uk

acsconsulting.co.uk

ACS Consulting
272 Bath Street
Glasgow
G2 4JR
0141 354 1633
glasgow@acsconsulting.co.uk

Arboricultural Layout/Tree Protection

Brunswick Street
Manchester

Surveyor: IRM	CAD: SPT	Checker: IRM	Rev:
Date of Issue: Oct 25	ACS Ref No: ARB/5366/Y/200		