



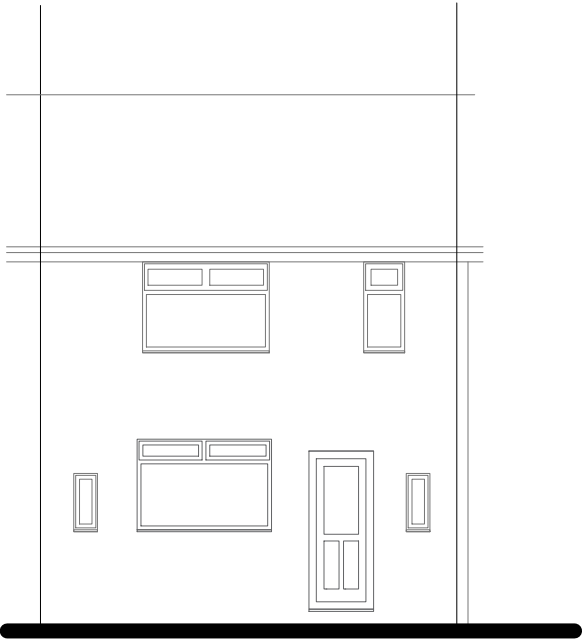


Rear Elevation

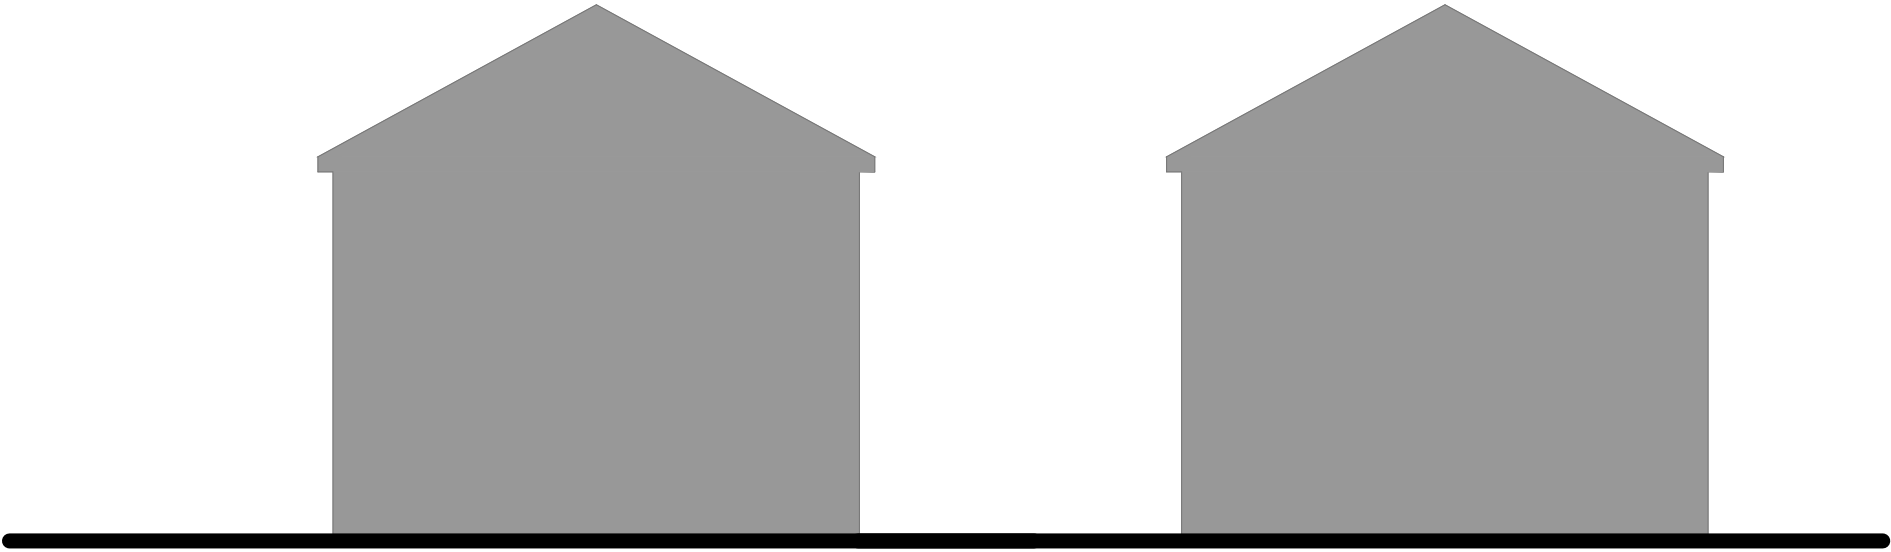


Side Elevation


Side Elevation

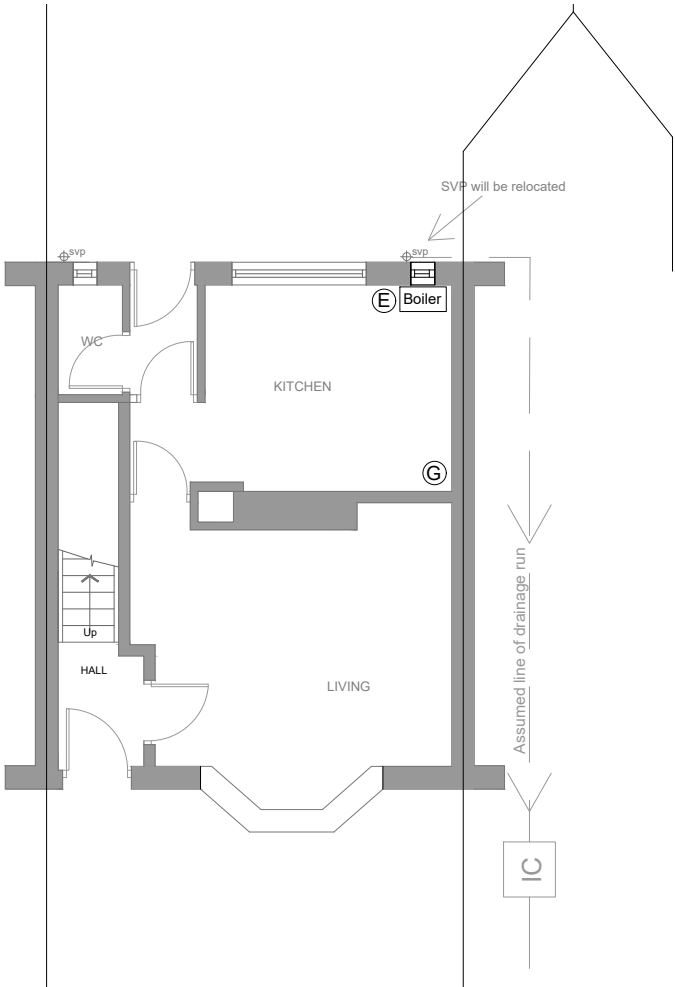

Ground floor

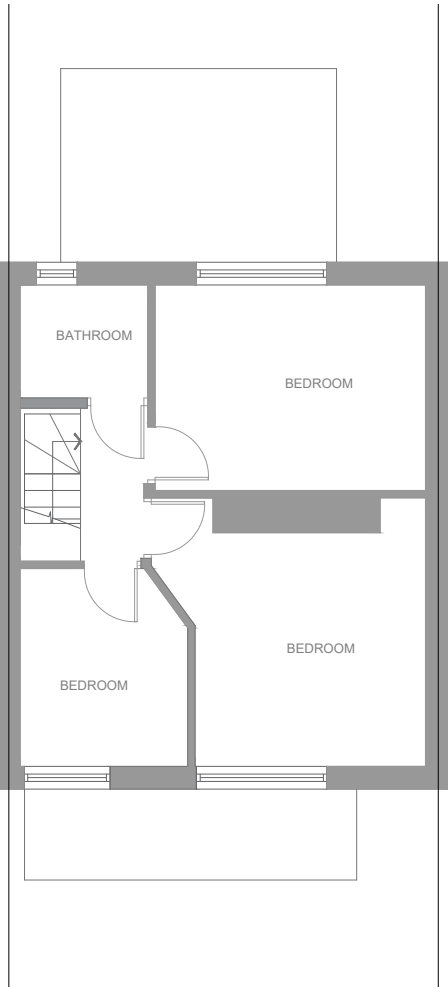

First floor

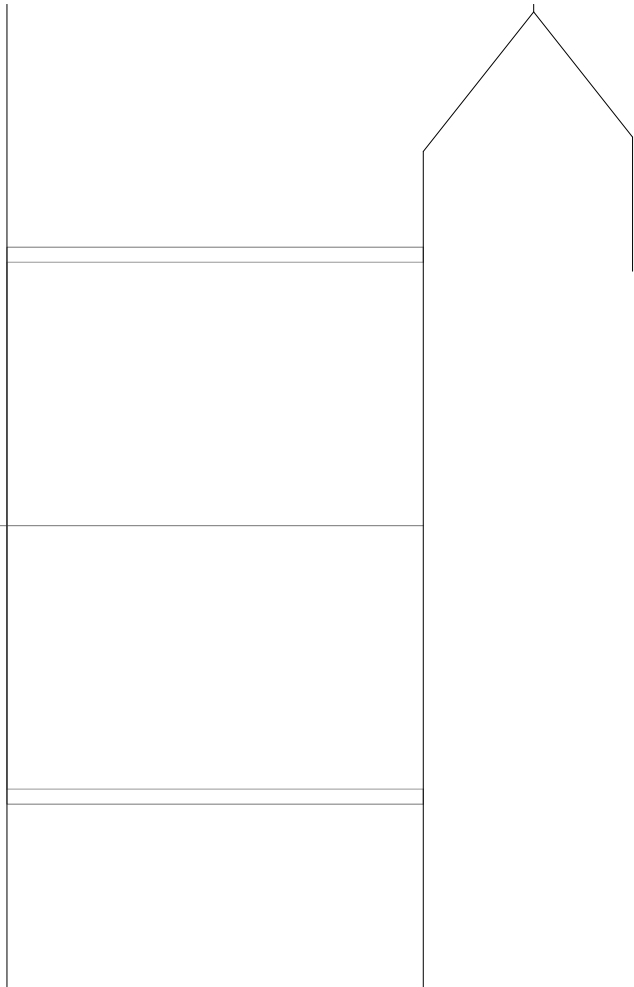

Roof



M1 Architecture Ltd
Unit A39, Gate 1, Building, A, Lord N St,
Manchester M40 2HJ
www.m1architecture.co.uk
T: 0330 311 9695

House Extension
14 Ryecroft Grove

2601

01.

Elevations & Plans

1:100@A3

Existing

