


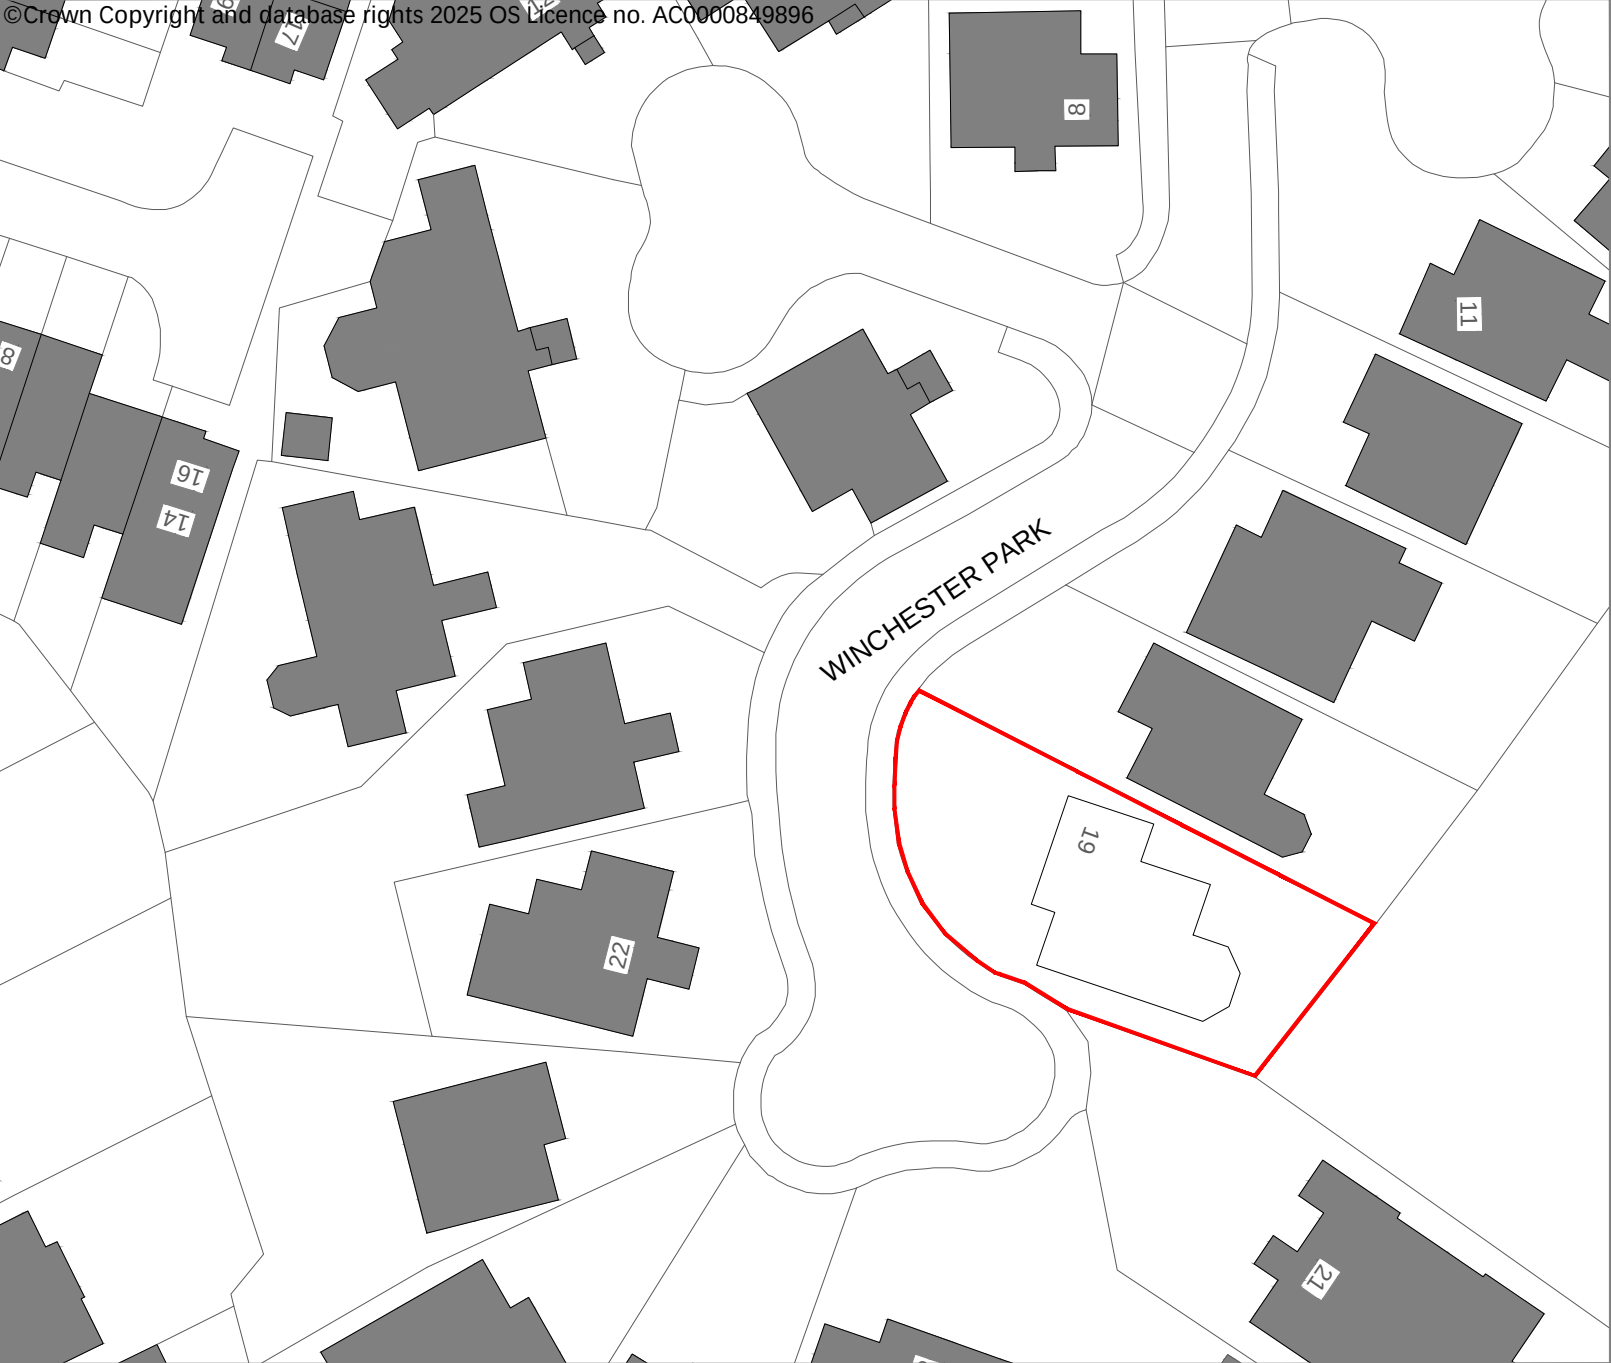

Indicative
True
North

Planning drawings

Site Boundary

Rev ref	Description	Date
Project	Garage conversion	
Site Address	19 Winchester Park Didsbury Manchester M20 2TN	
Client	Abbeyway Commercial Limited	
Drawing status	Planning	
Drawing title	Existing block plan	
Date	January 2026	
Scale	1:500 @ A4	
Dwg No.	2025-1971-P-103	Rev -