



Context Plan (1:500)

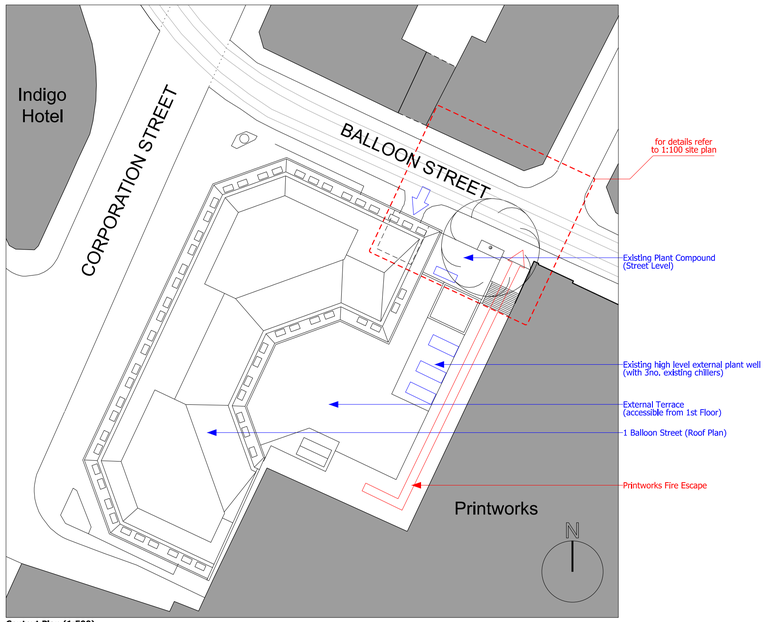

Context Elevation - NE-Balloon Street (1:200)

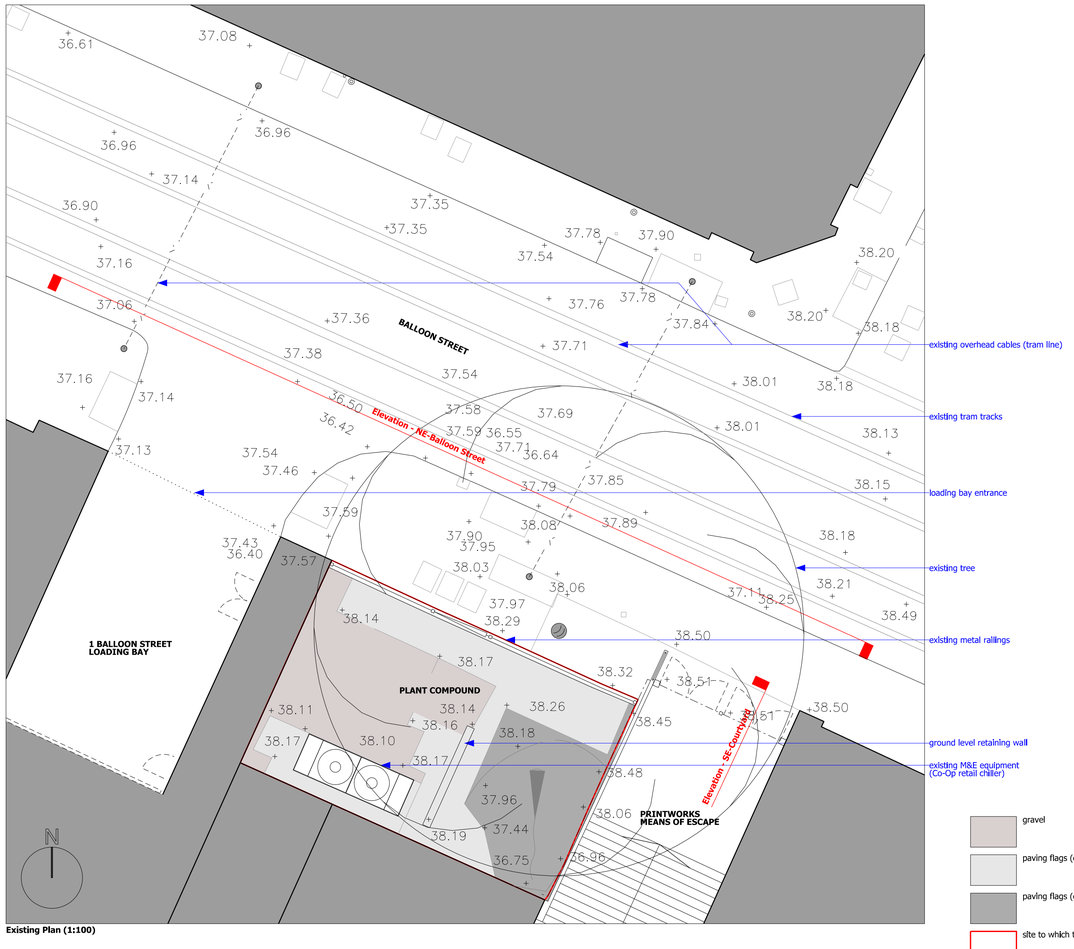

Existing Plan (1:100)



Context Elevation - SE-Courtyard (1:200)

bridge architects

address 14 Old Mill Street, Manchester, M4 6DZ
directors Russell Bridge RIBA ARB Victoria Hilton ARB
phone 0161 879 2828 **web** www.bridgearchitects.com
company # 07793934 **email** info@bridgearchitects.com

revision notes
rev P02 = 2026-03-24 = annotation added

project 1 Baloon Street, Manchester
client Wittington Investments Ltd
job no. 0276
drawing no. al(05)010

drawing title Existing Plans and Elevations
drawing scale 1:500, 1:200, 1:100 @ A1; 1:1000, 1:400, 1:200 @ A3
drawing created November 2025
drawing rev P02

PLANNING

bridge architects

Do not scale from this drawing - use figured dimensions only.
This design and drawing is the copyright of Bridge architects ltd and should not be loaned, copied or used for any purpose other than the issue of the drawing does not import any real or implied copyright licence.