
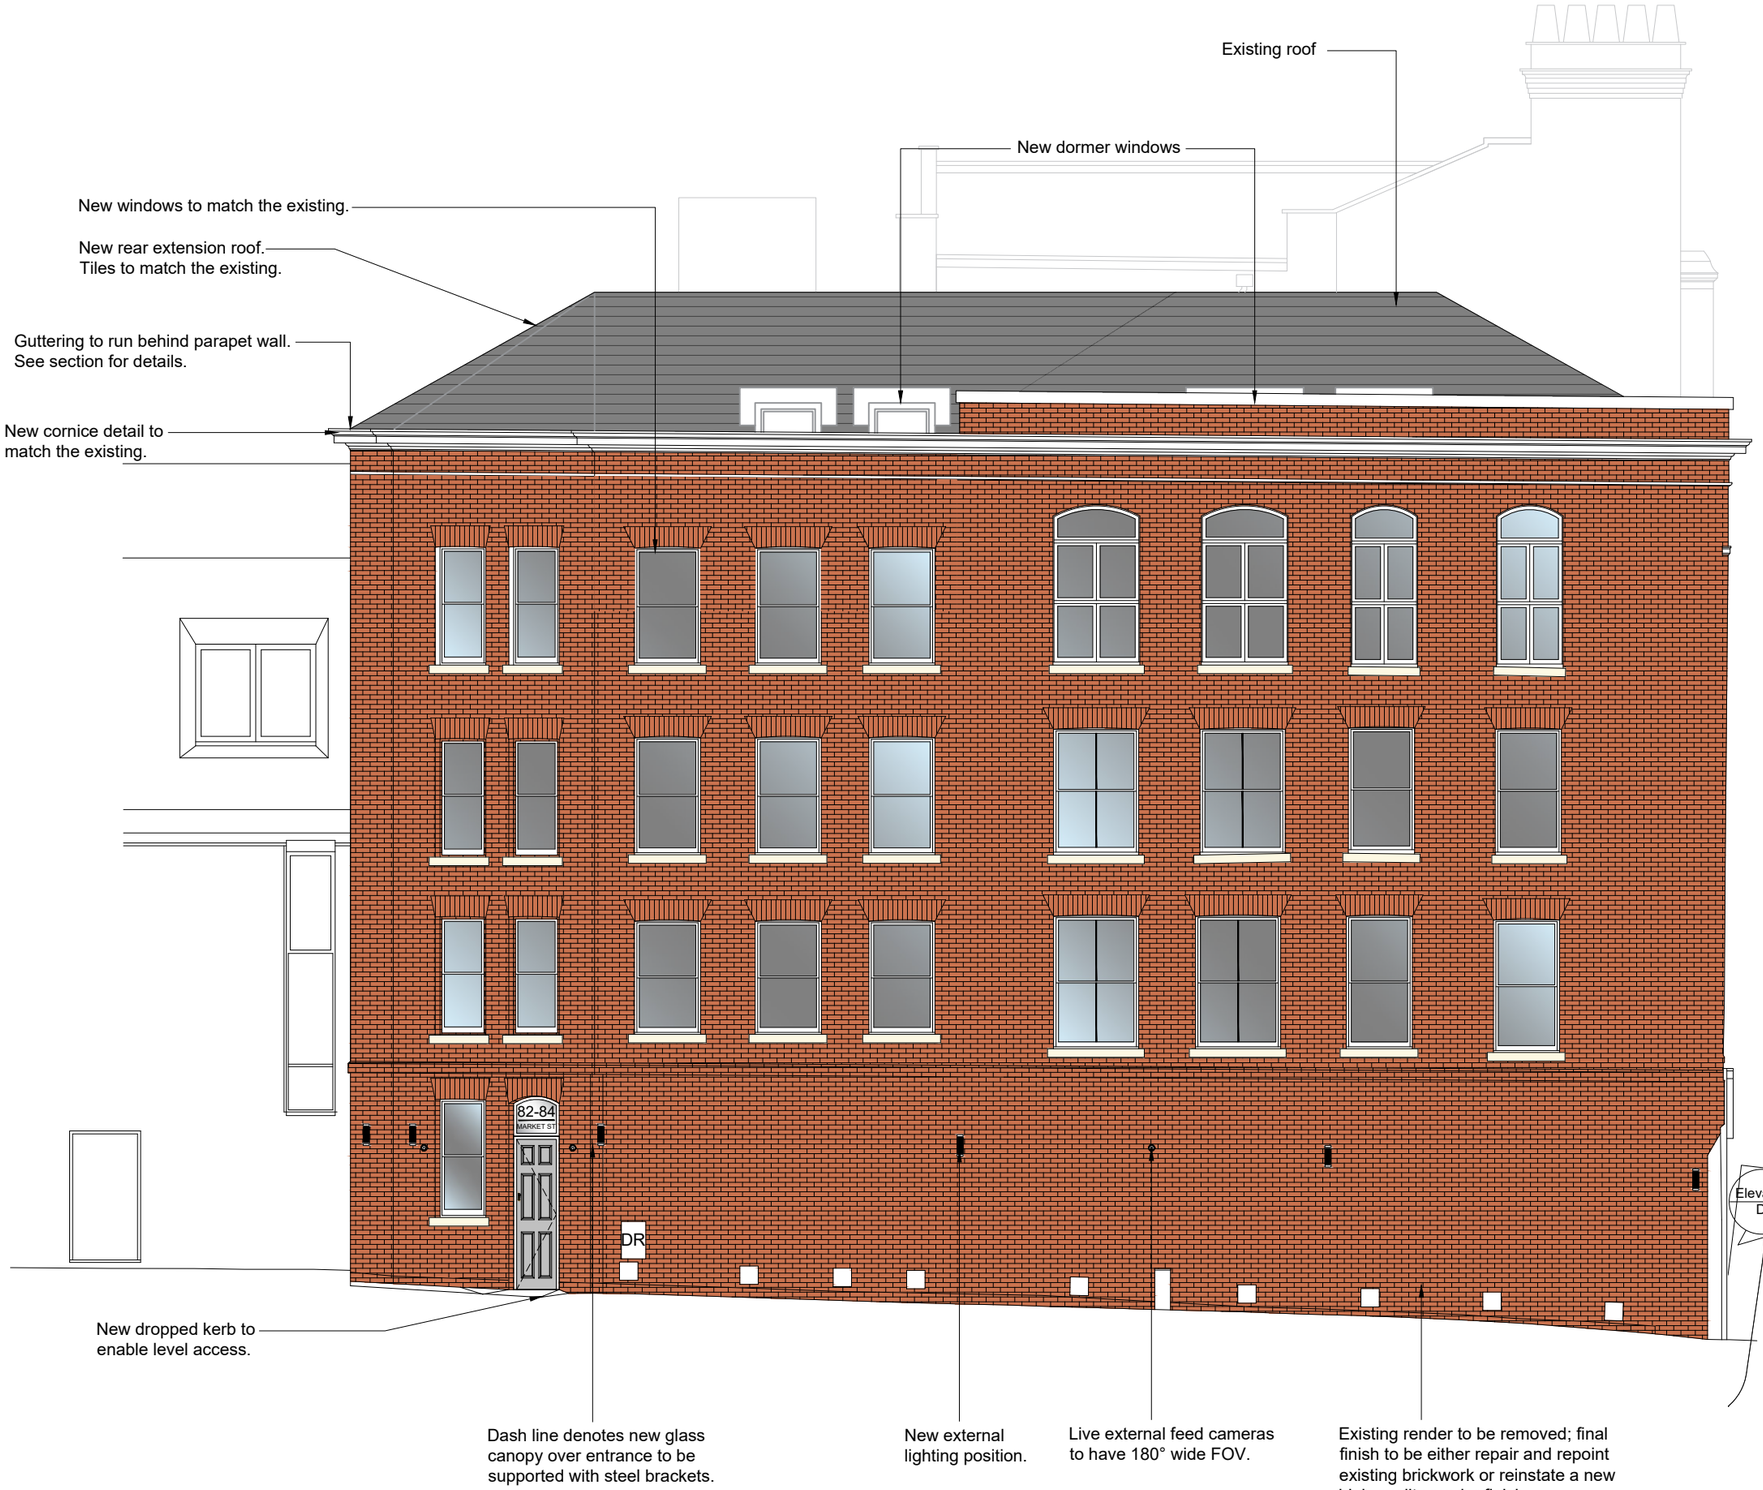


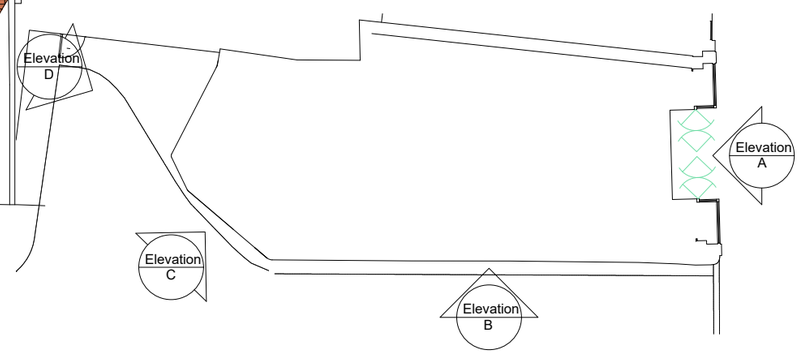

P4BA Copyright

All rights reserved. © Crown copyright 2025. These plans & specifications are the property of P4B Architecture Ltd, and shall not be re-printed, reproduced, modified in whole or part without written consent, nor shall any building or structure be constructed in accordance with such plans or specifications thereof without written consent.

Planning Disclaimer

This drawing has been prepared as part of a planning application and is subject to Local Authority Planning and Conservation, Fire Engineering and Structural review and approval.

Demolition Note:

All elements indicated in red lines to be demolished subject to structural engineers design and contractor site inspection and make good surrounding areas ready to receive new construction. Wall cross hatch denotes internal masonry walls for indicative purposes only. Extent of structural walls to be identified and confirmed by on-site contractor.

19D | 25043

Proposed Elevation B

0m 1 2 3 4 5m

1:100 @A3

Change of Use | Apartments

82 - 84 Market Street Manchester M1 1PD

P4BA

P4B ARCHITECTURE
P4BA.COM
INFO@P4BA.COM
0800 731 4707

15 MEMORIAL ROAD
WORSLEY
MANCHESTER
M28 3AQ