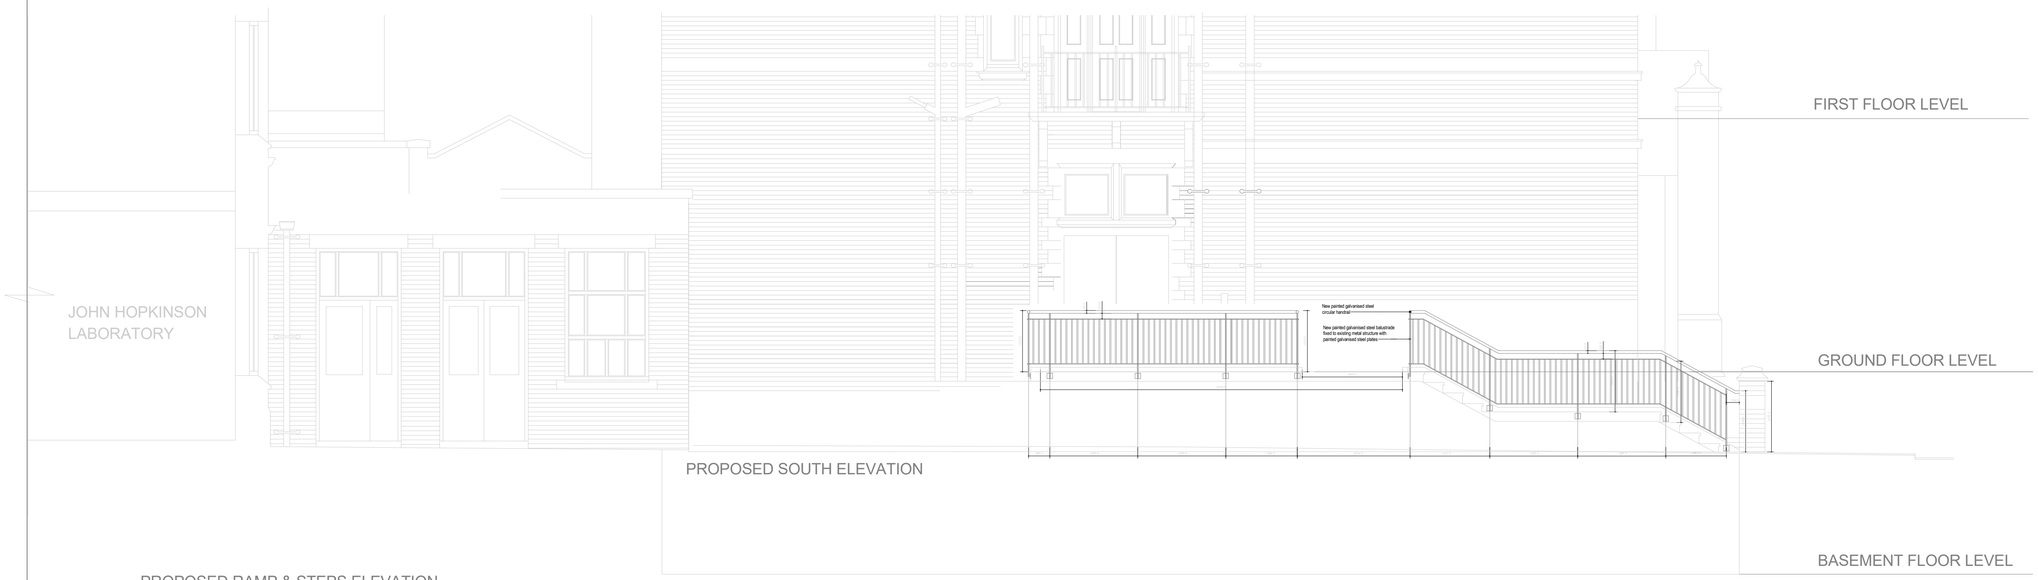

PROPOSED SOUTH ELEVATION

PROPOSED RAMP & STEPS ELEVATION

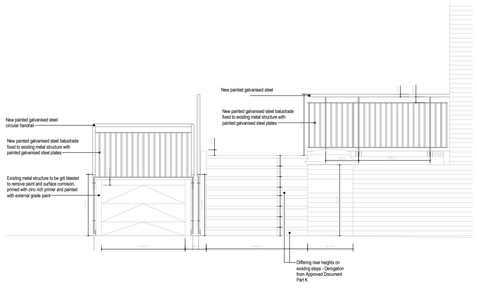

PROPOSED RAMP / STEPS ELEVATION

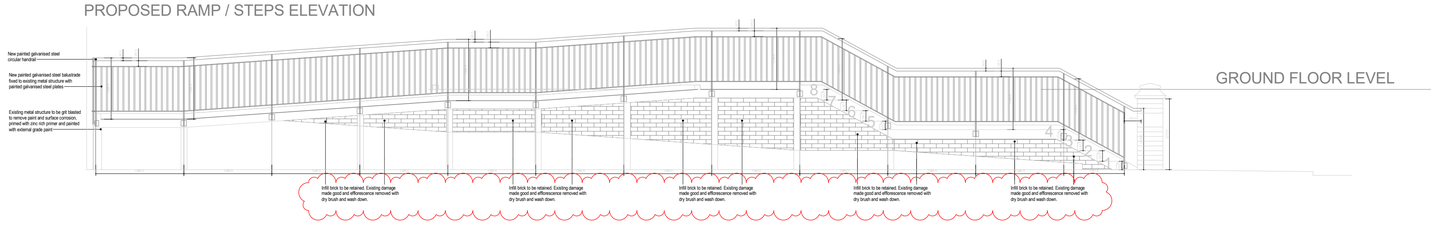

PROPOSED RAMP ELEVATION

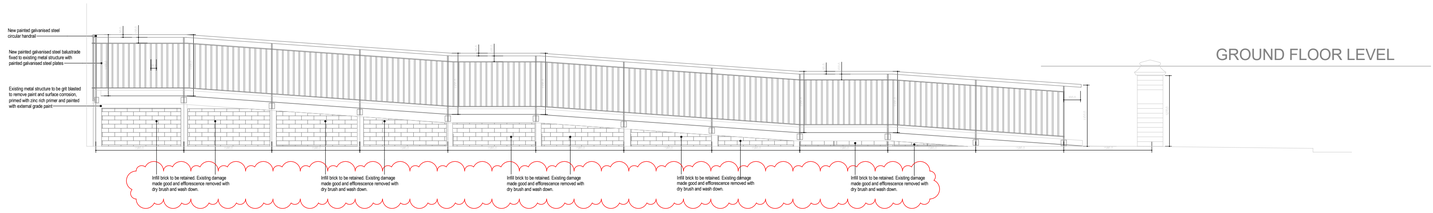

PROPOSED RAMPS & STEPS PLAN

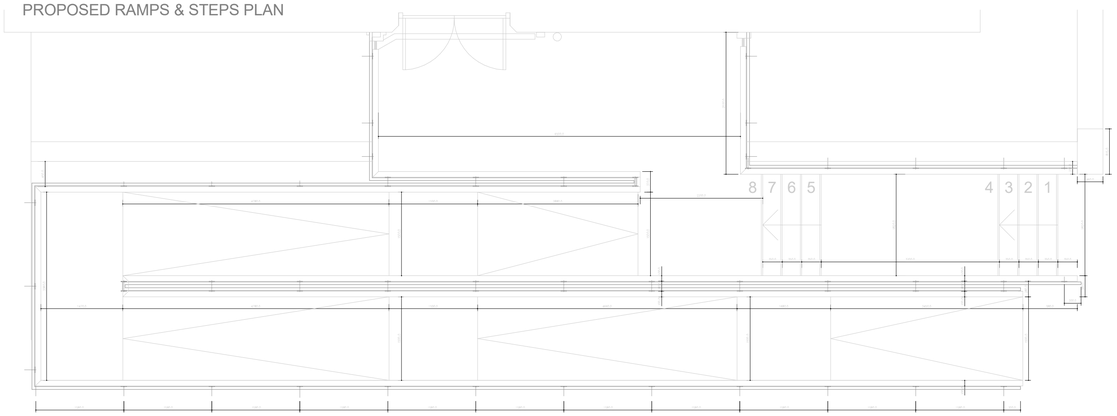

Notes:
- This drawing is copyright.
- Do not scale dimensions from this drawing.
- This drawing is to be read in conjunction with all other relevant drawings.
- All discrepancies on this drawing are to be reported to the architect.
- Do not modify any element of this drawing.
- Use drawing only for purpose(s) issued.
- This drawing may contain colour.

North Point

Scale Bar

Key Plan

Rev	Date	Revision Notes	Drawn	Review
C2	2026/02/16	Update- removal of Ashlar Stone works	EM	RM
C1	2025/07/23	Construction Issue	AB	EM

Logos

The University of Manchester

ARCADIS

Project
Rutherford Building

Drawing Title
External Ramp & Stairs - Proposed Design Intent

Job Number	Date	Security Classification	Drawn By
141532	JULY '25		AB
Scale@A1	Purpose		Reviewed By
1 : 50	CONSTRUCTION		RM

Drawing Number	Revision	Suitability
2305-RBUM-ARC-XX-ZZ-DR-A-2305	C2	