


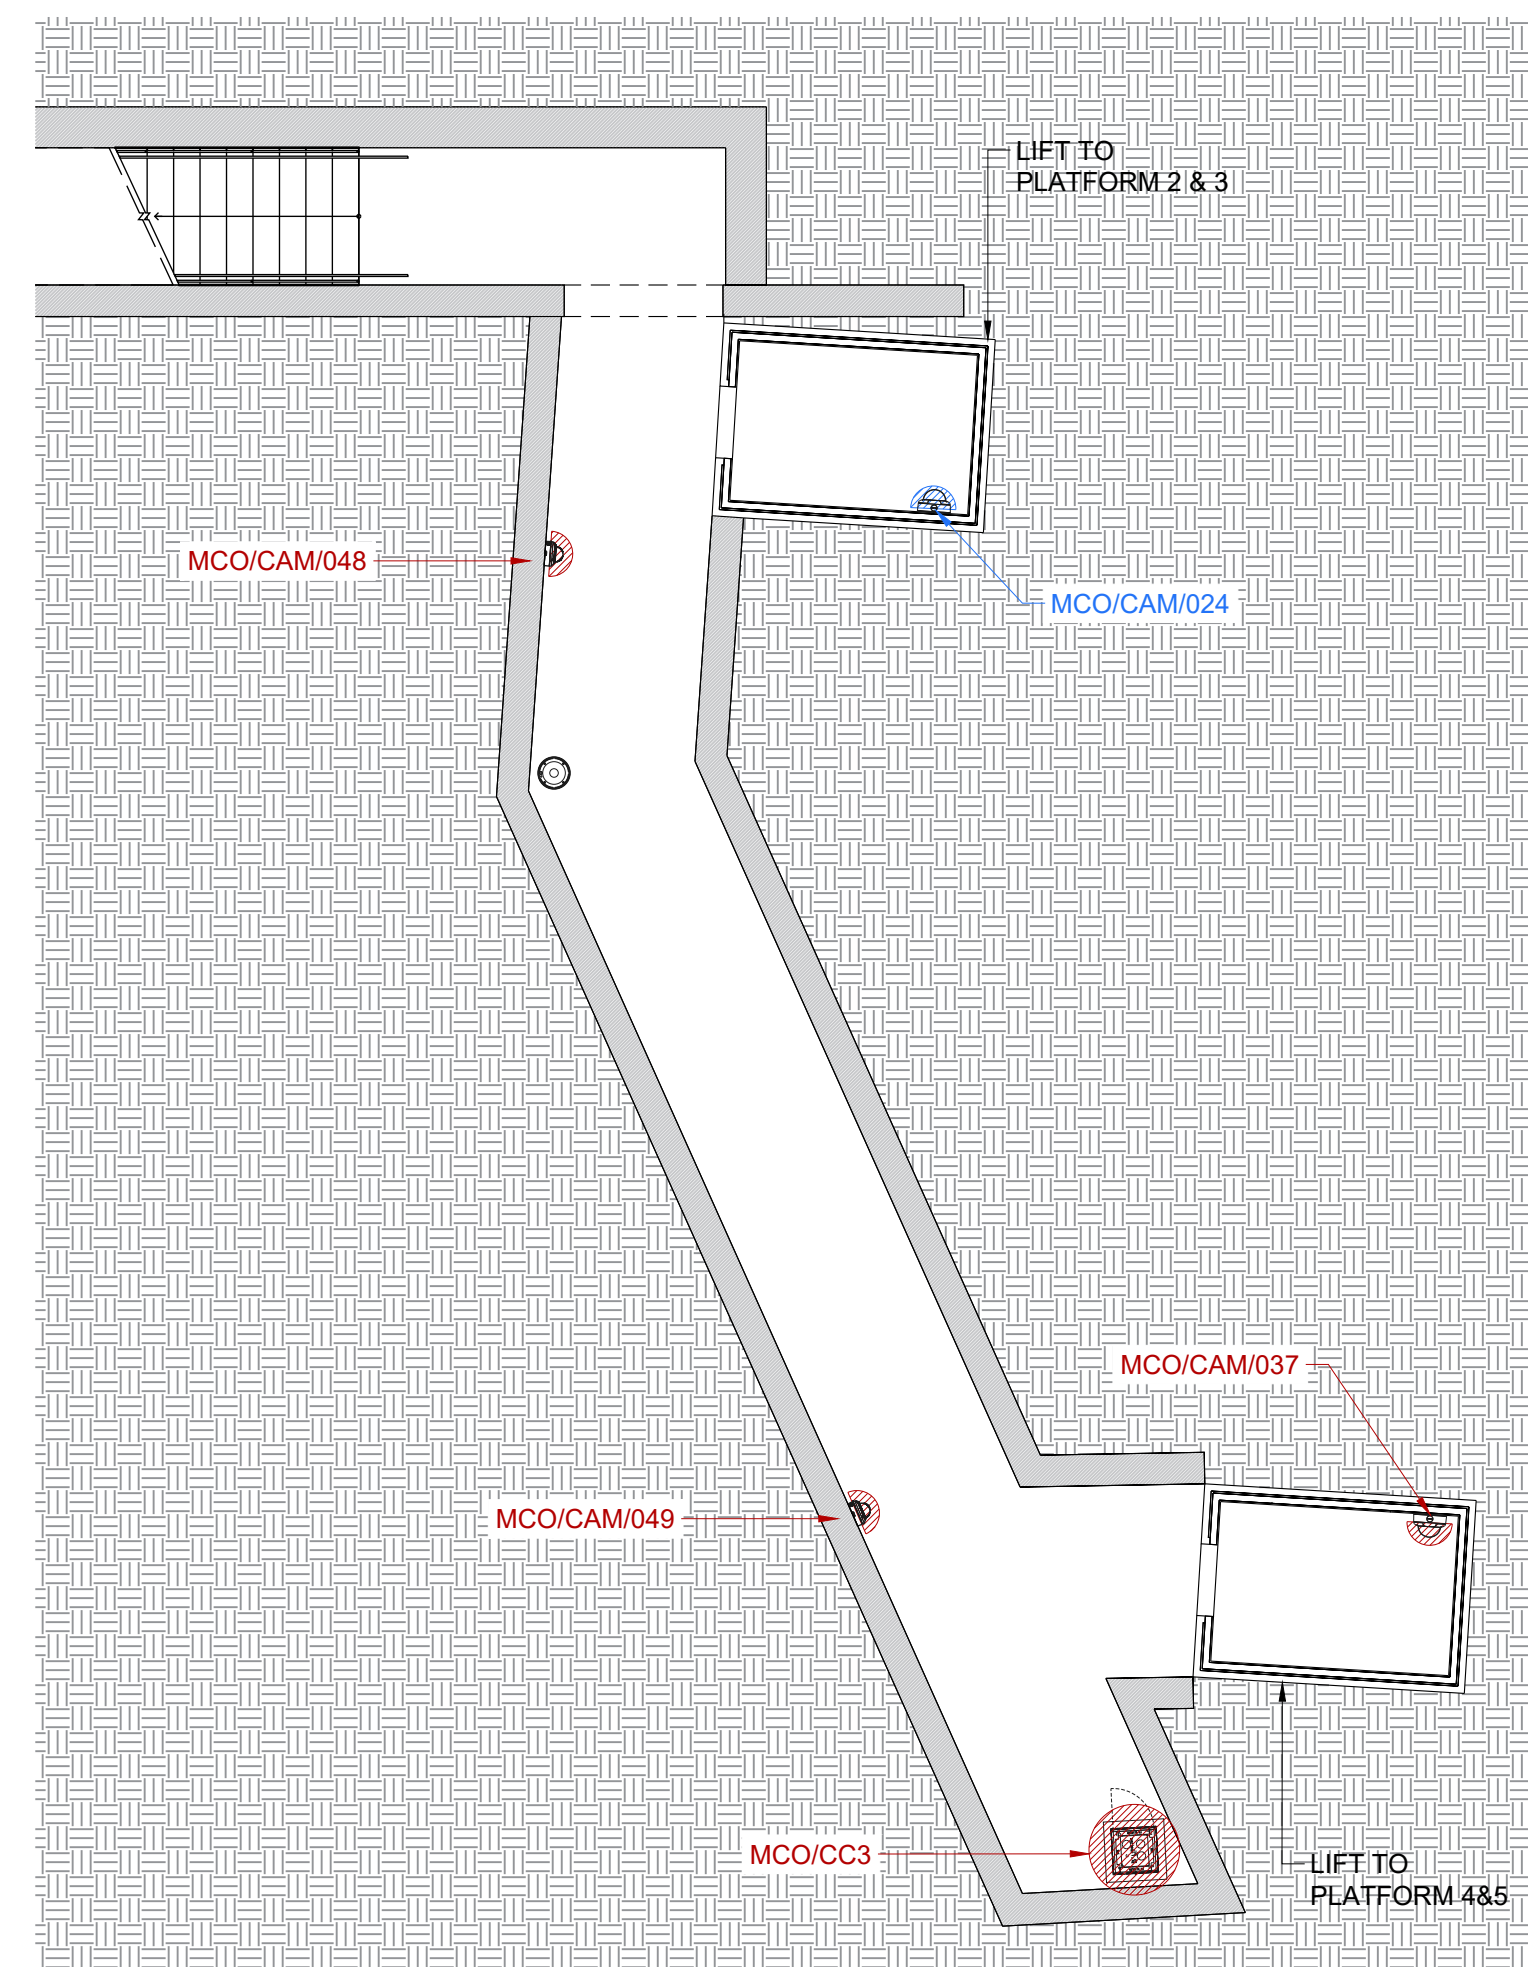

3 PROPOSED GA - SUBWAY - TBC
- 1:100

CAMERA SCHEDULE				
CAM ID	MODEL NO	INSTALLATION HEIGHT	FIXING ARRANGEMENT	LOCATION
MCO/CAM/018	XNV - 6080	2.3m		RENEWED
MCO/CAM/028	XNV - 6080	2.3m		RENEWED
MCO/CAM/024	XNV - 6012	2.197m		EXISTING
MCO/CAM/037	XNV - 6012	2.2m		NEW
MCO/CAM/040	XNV - 6080	2.257m		RENEWED
MCO/CAM/048	XNV - 6080	2.37m		NEW
MCO/CAM/049	XNV - 6080	2.33m		NEW

Sheet	1 of 1	Scale @A1 1:100
Date	08/07/25	
Version	P02	