
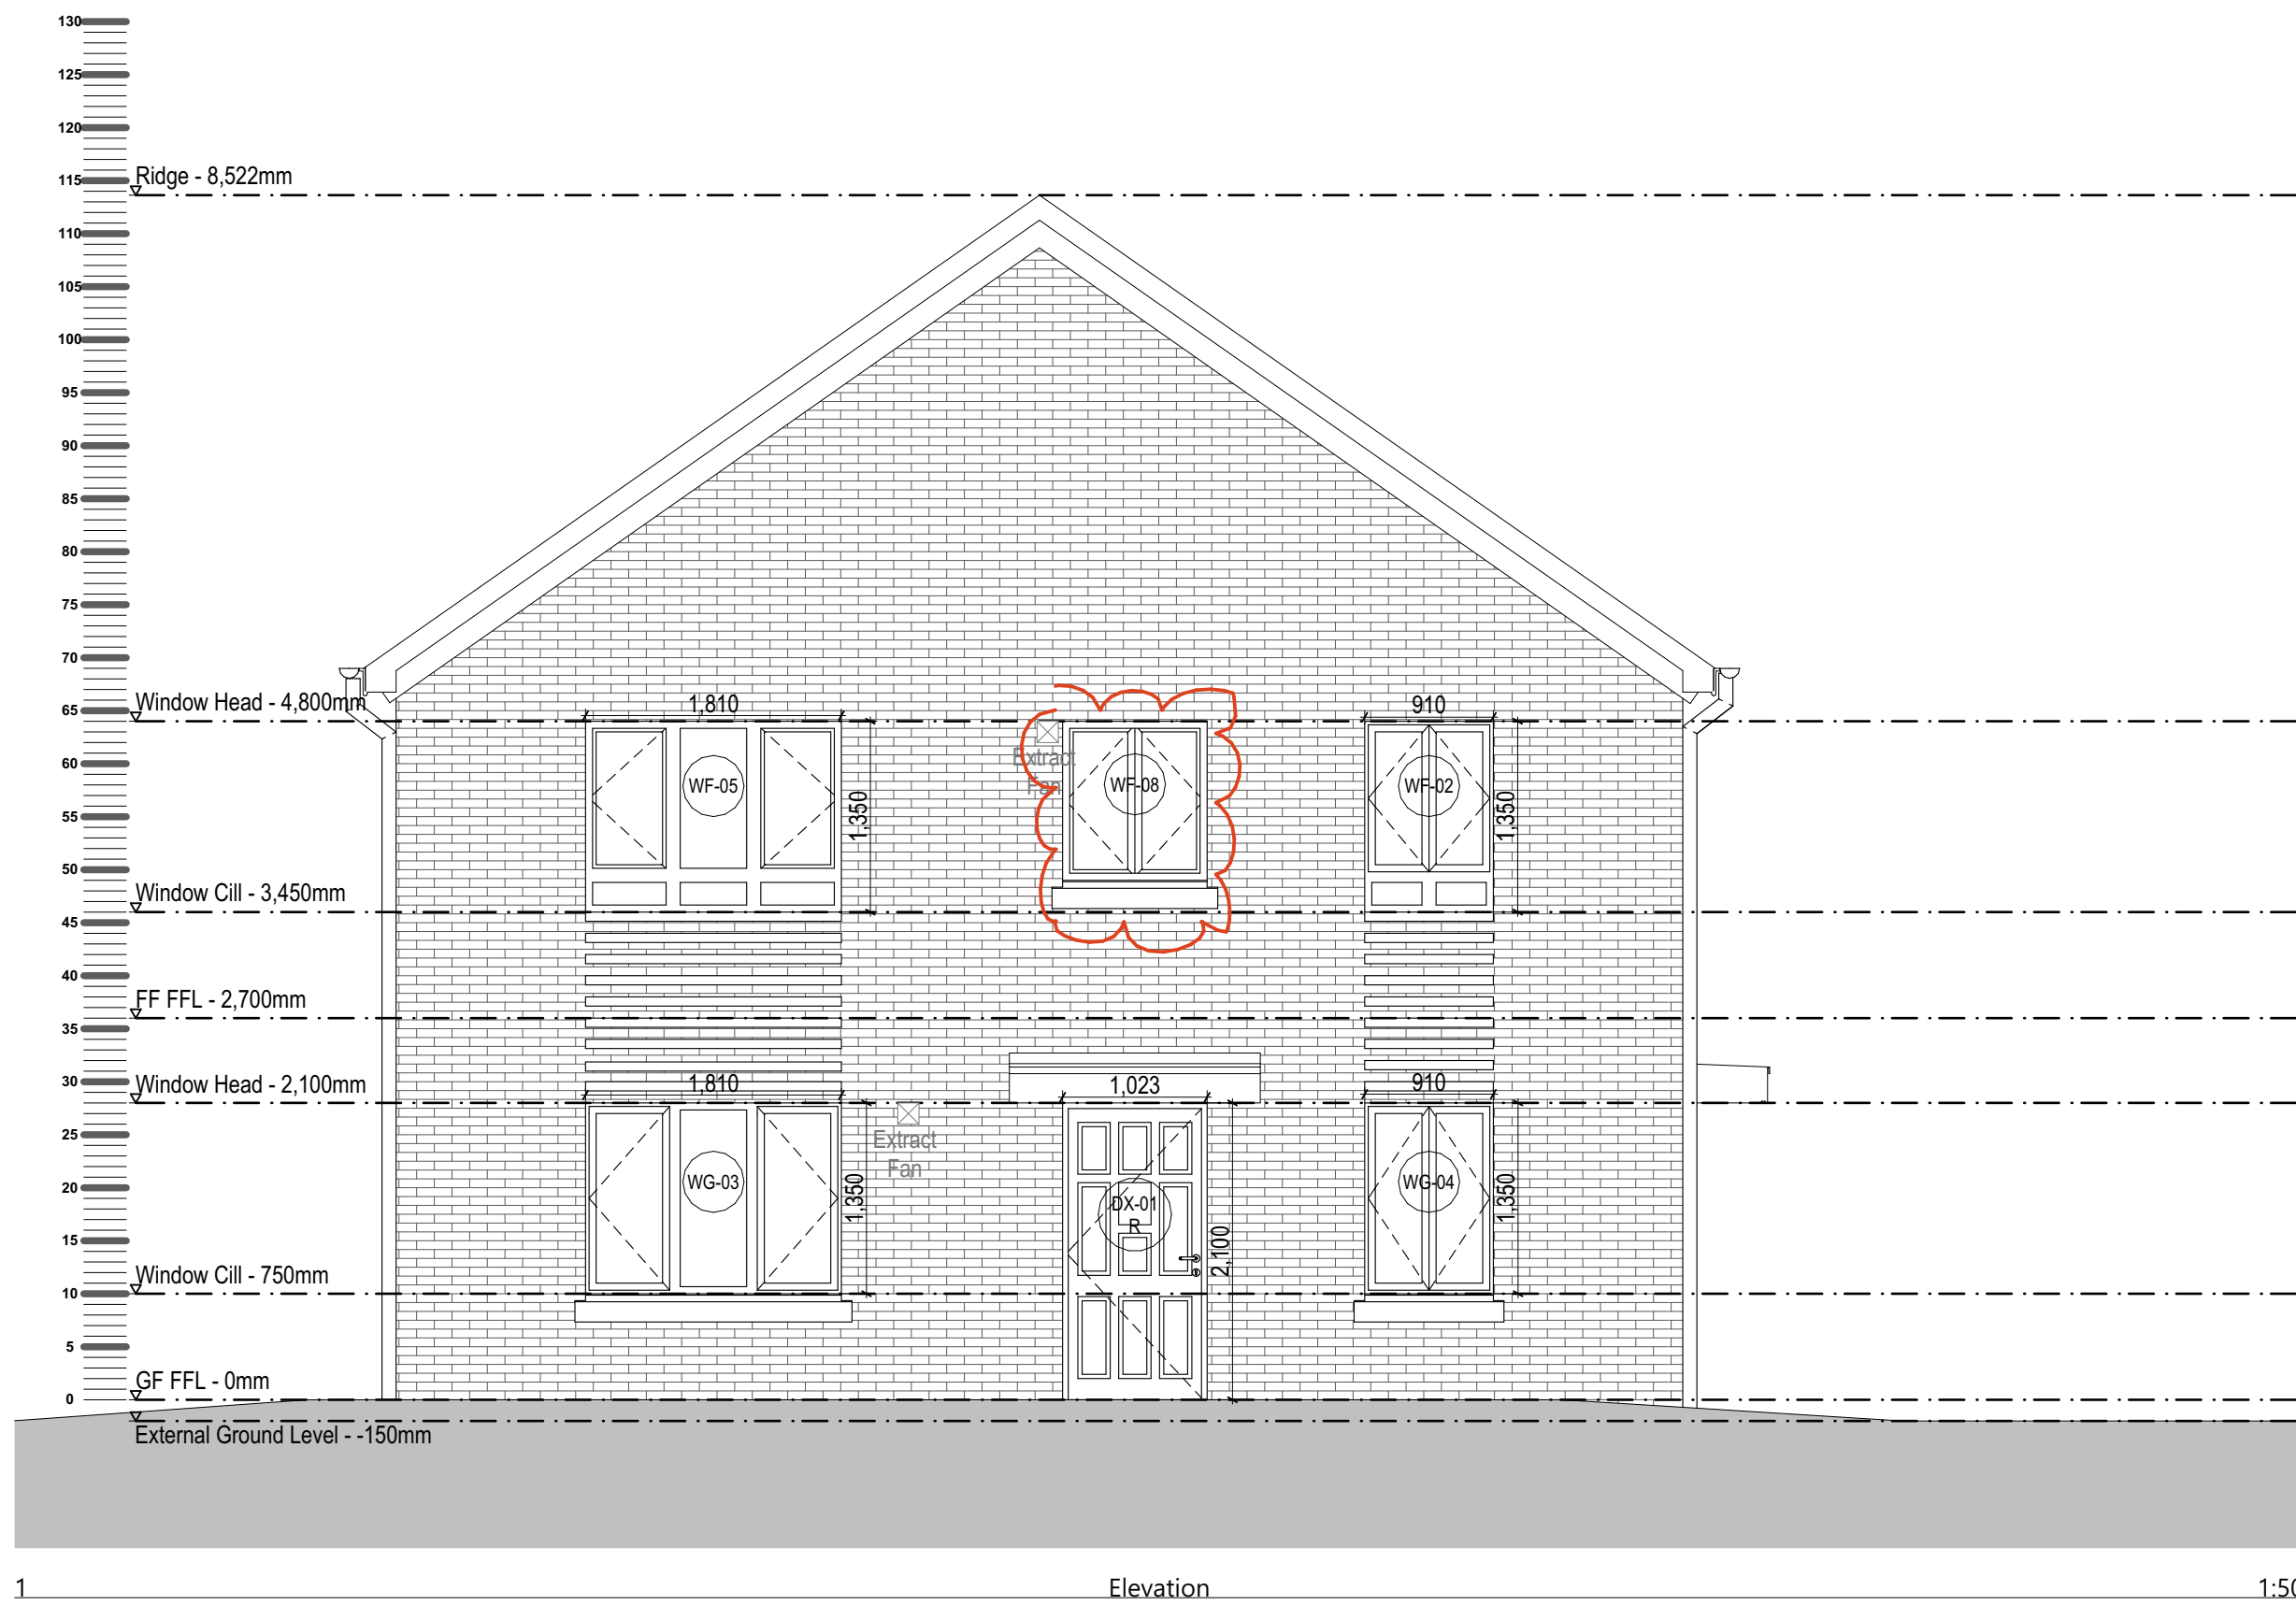
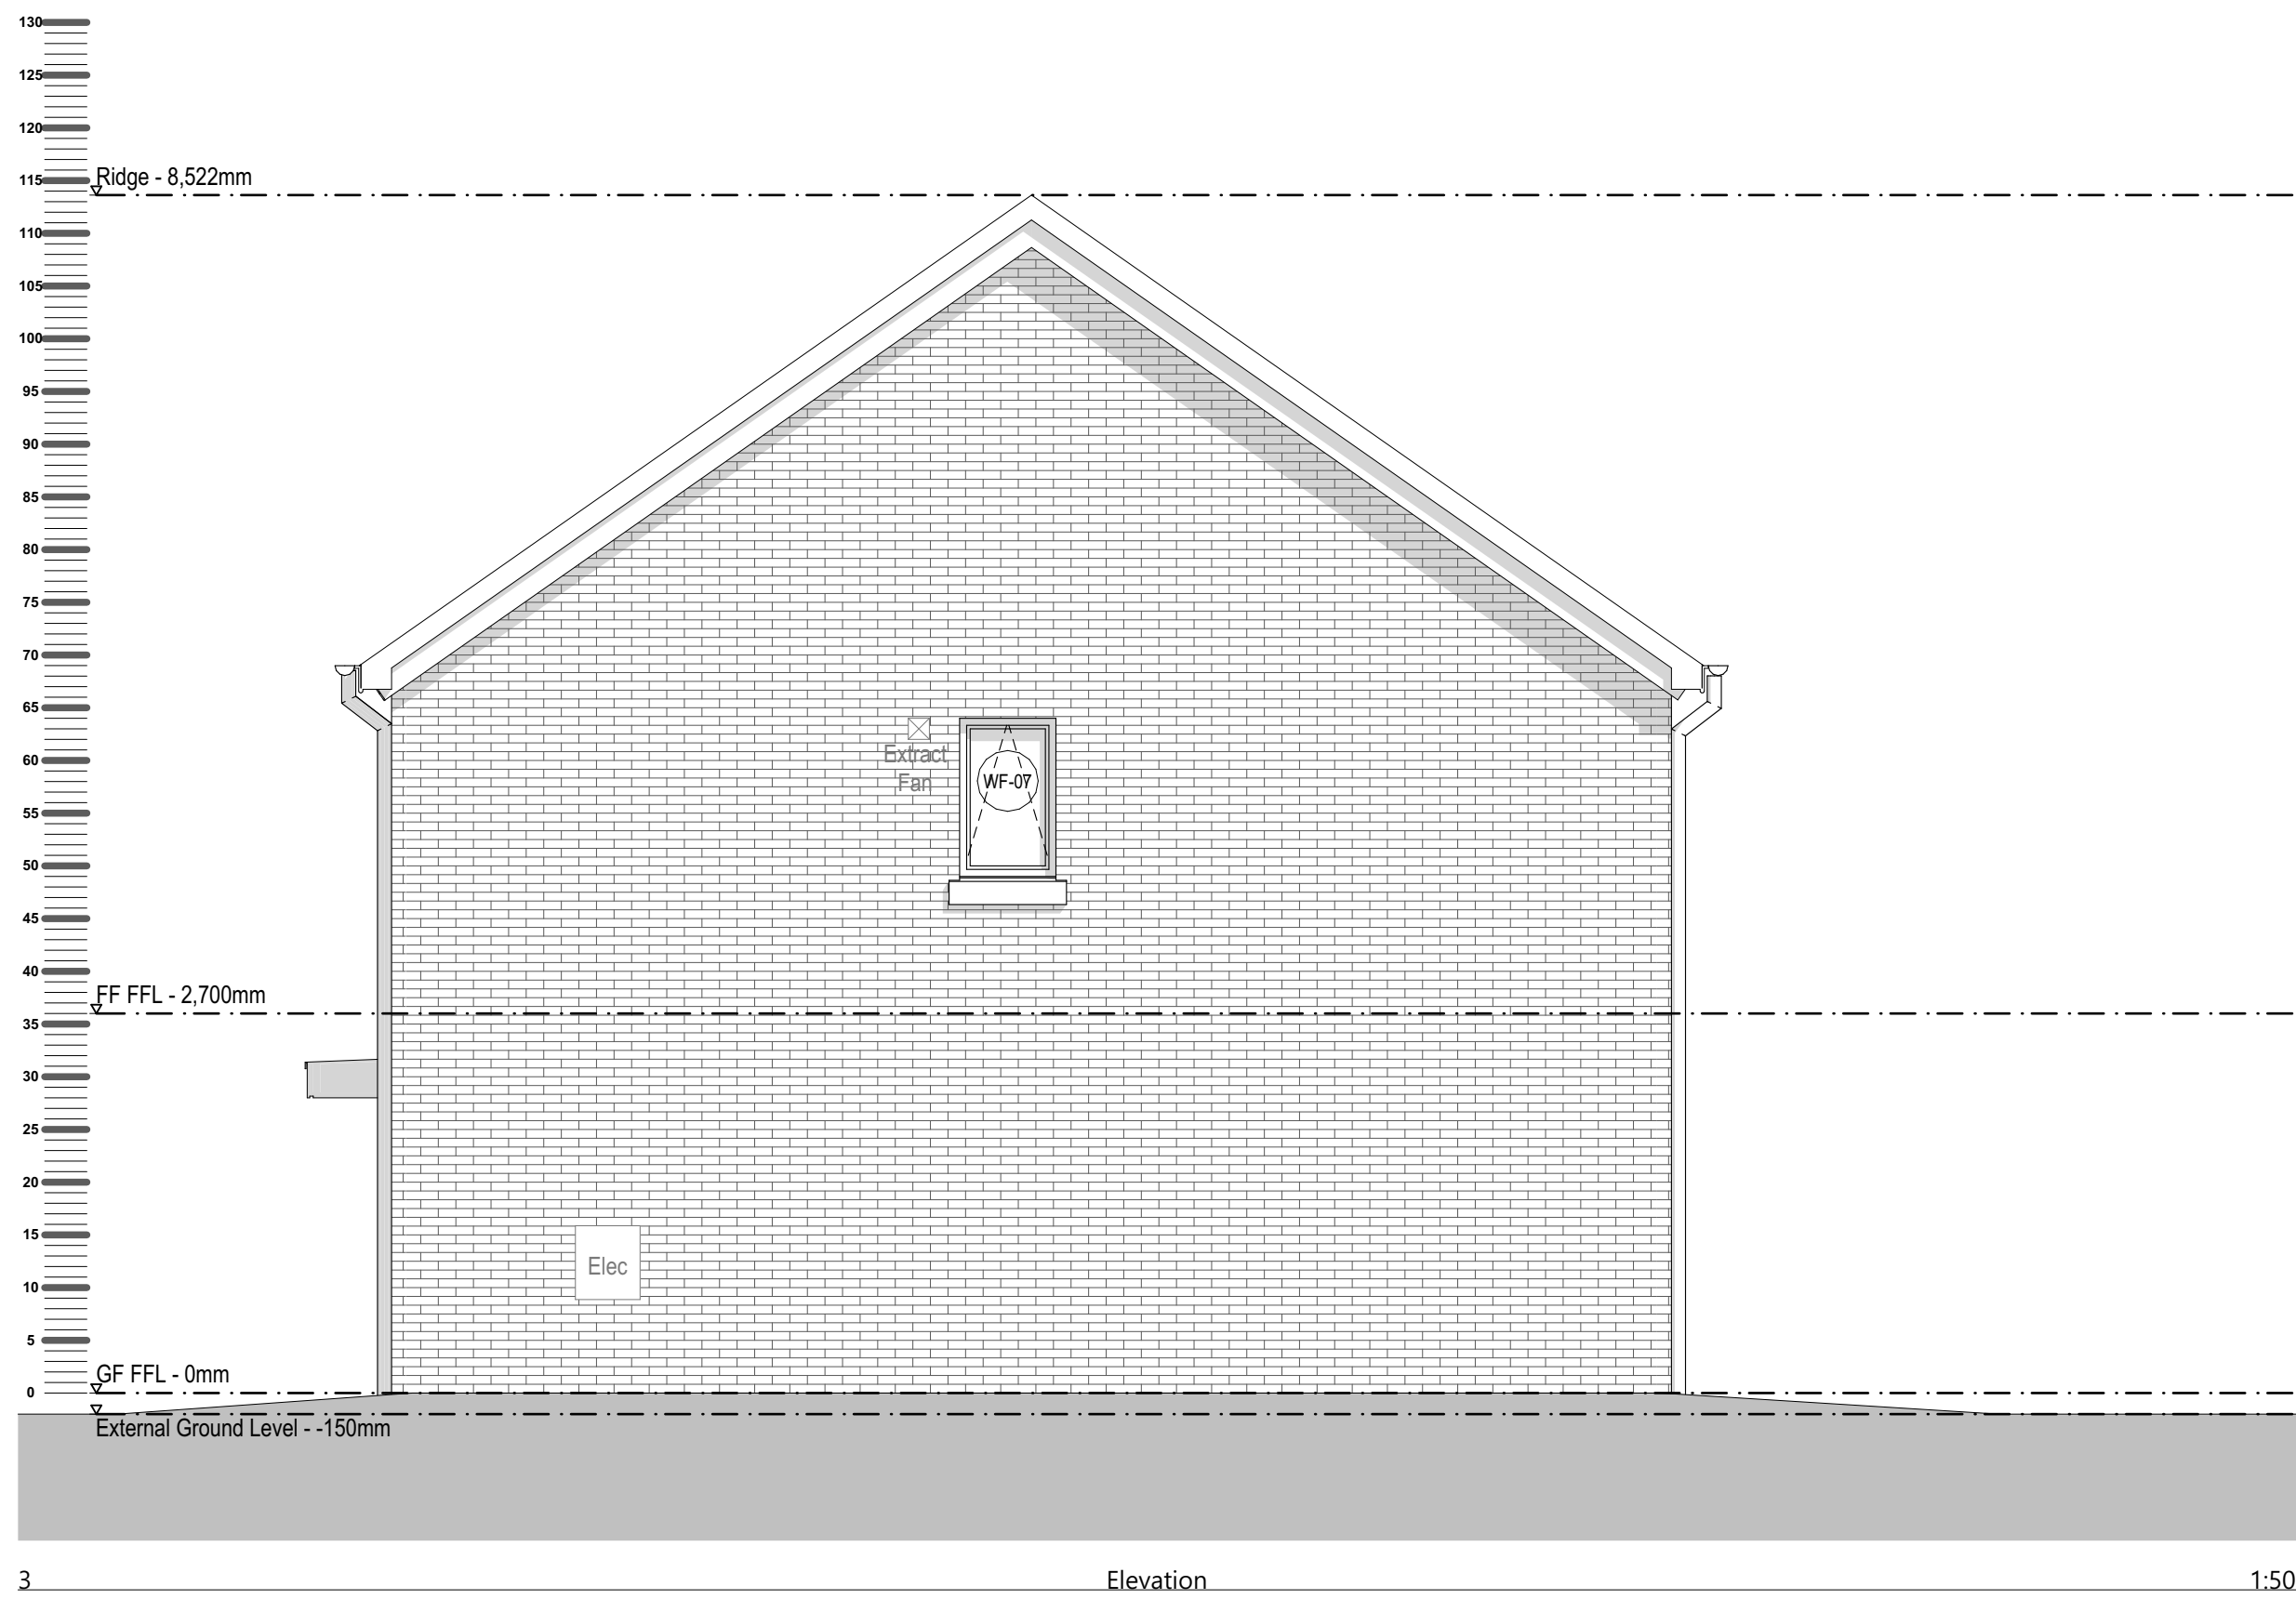


Proposed Elevations 2B4P Block Type C - Block 13

Dimensions are to be checked on site. Do not scale from drawings. Report discrepancies to the Architect.

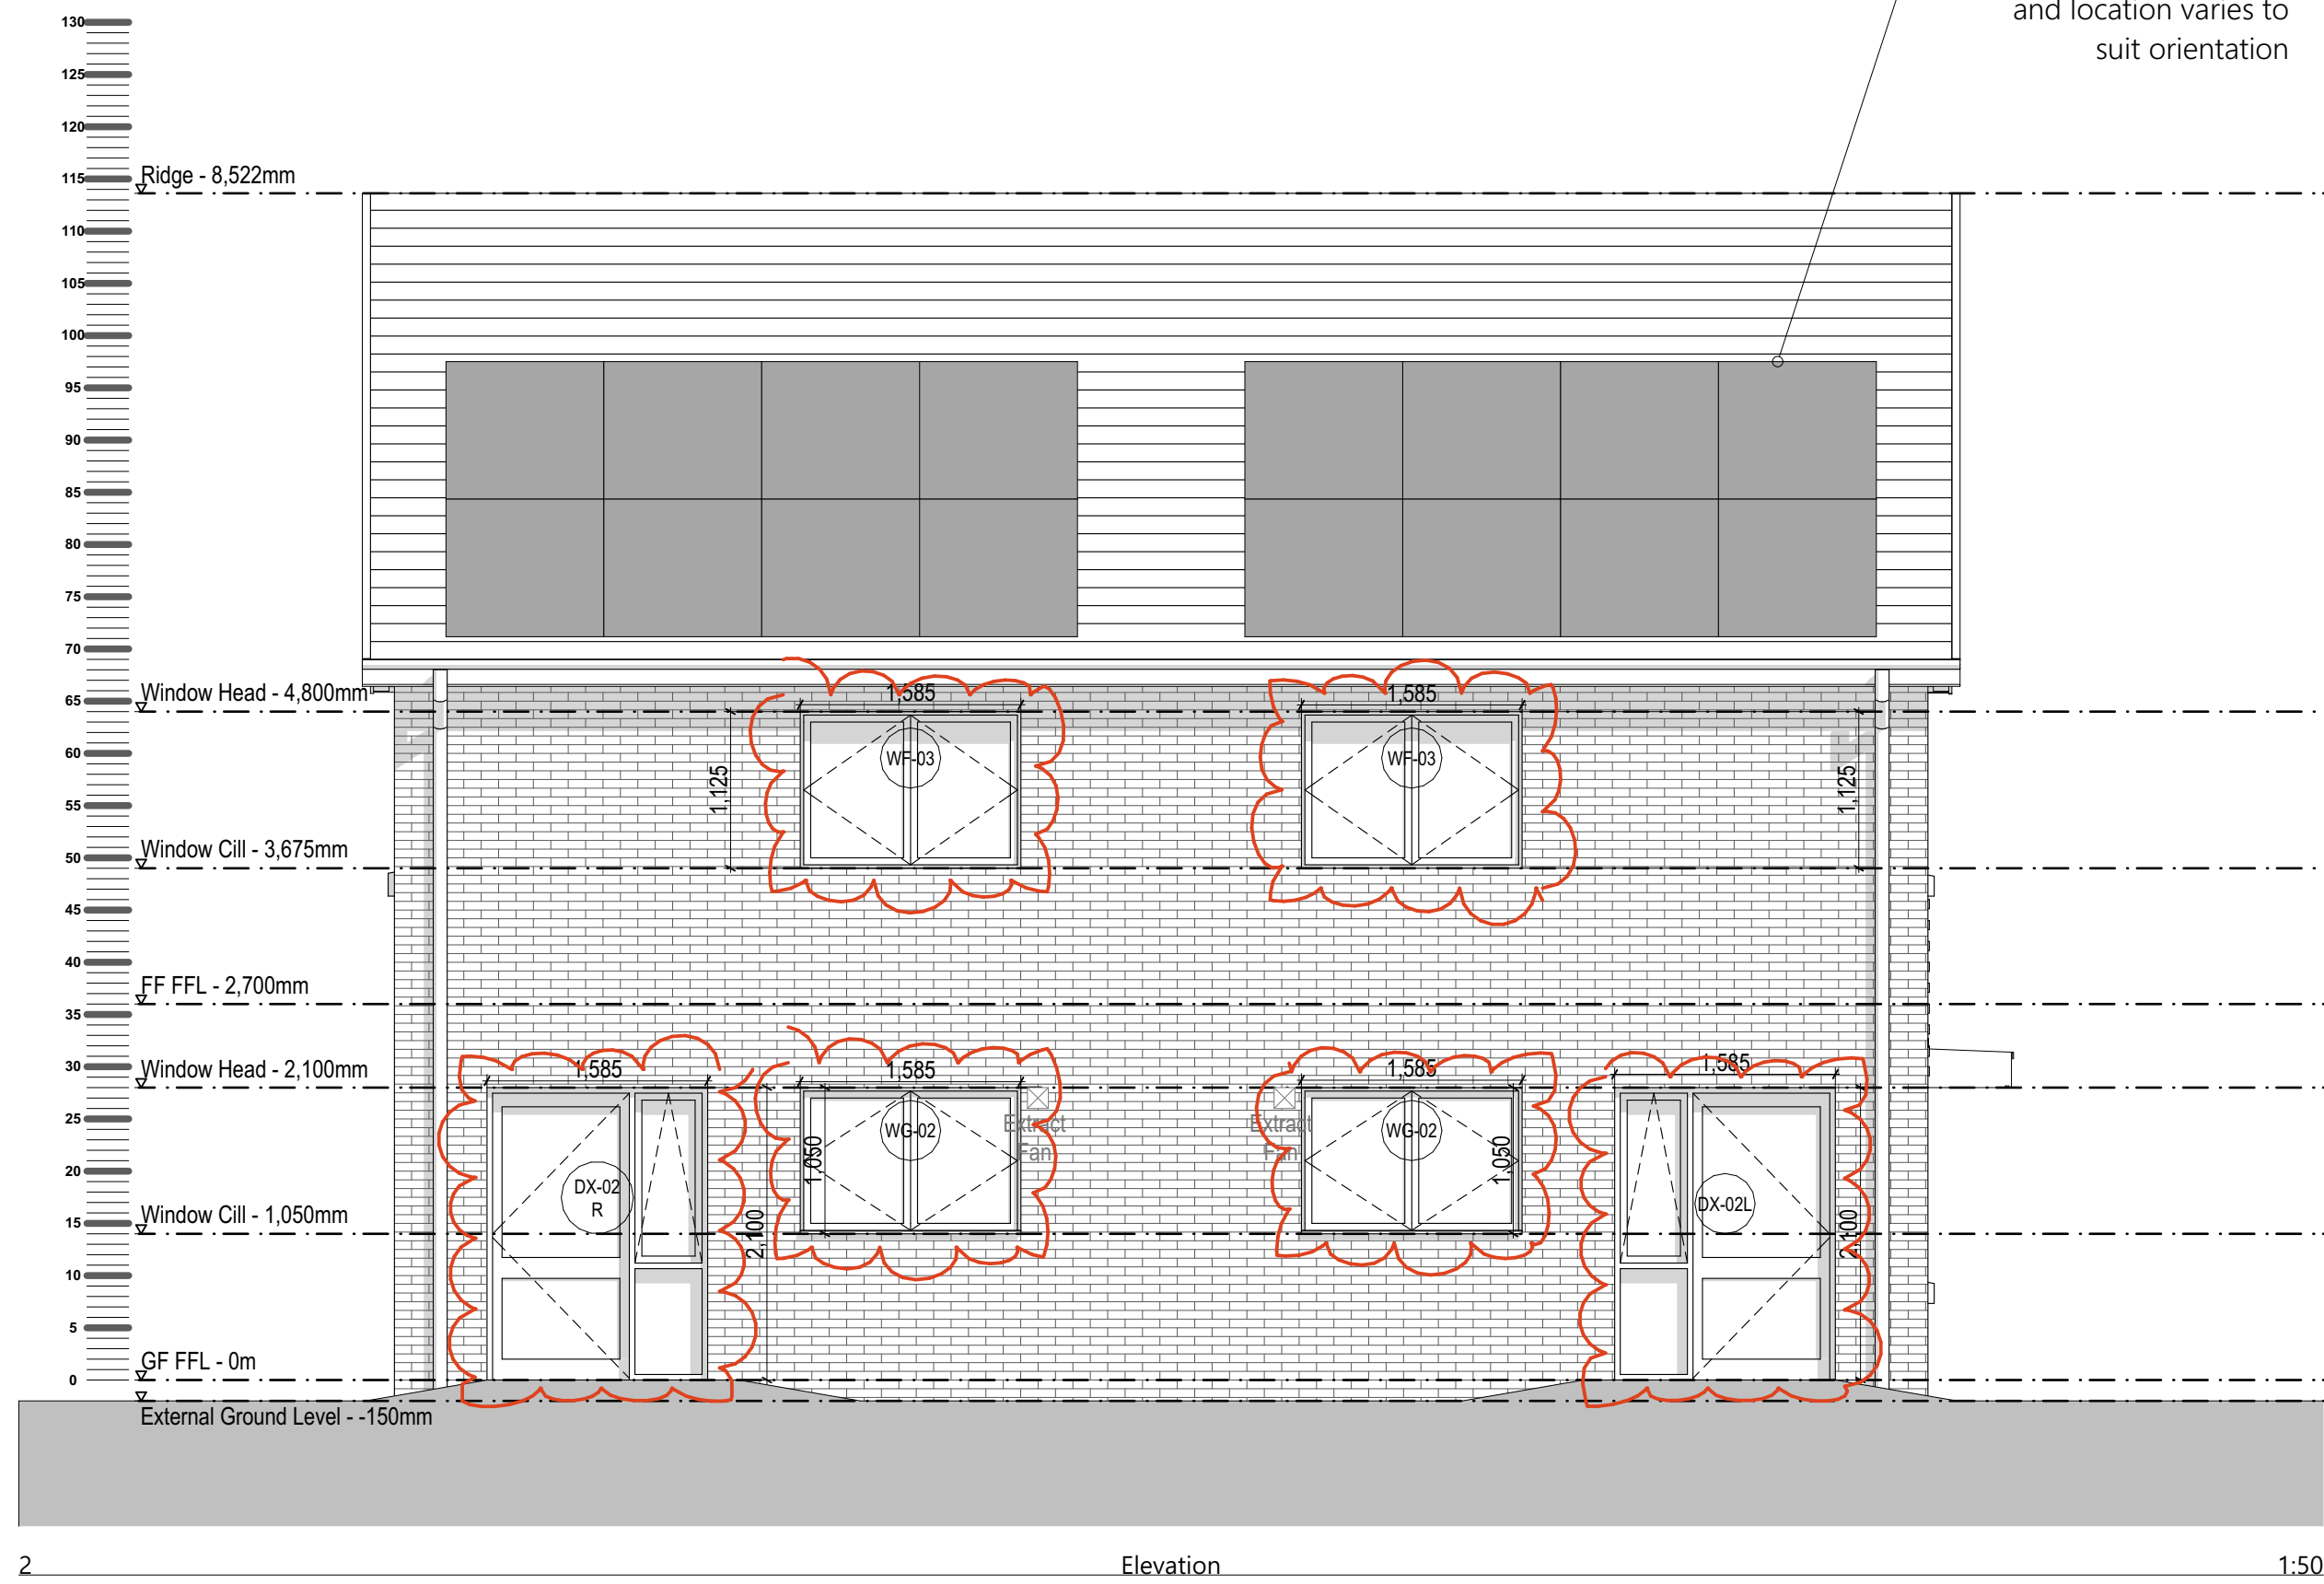

PV array to suit environmental strategy and location varies to suit orientation

D	Changes bubble for 3/23	16/02/26	C.M.
C	Elevations updated to reflect changes	09/12/25	C.M.
B	Elevations updated to show PV array	06/02/25	C.M.
A	Elevations updated	03/11/23	C.M.
Designation	Detail of Revision	Date	Initials

PROJECT	CHARLESTOWN, WHITE MOSS Road and Dam Head Drive - P500 Phase 1 Site	TITLE	Proposed Elevations 2B4P Block Type C - Block 13
PROJECT No.	1785	DRAWING No.	PL.018D
DRAWN BY	CM	CHECKED	DS
DATE	NOV 22	SCALE	1:50

JOHN MCCALL ARCHITECTS LTD

No. 1 Arts Village, Henry Street, Liverpool L1 5BS Tel: 0151 707 1818 Fax: 707 1819

4a Rock Mill Lane, New Mills, SK22 3BN e-mail: admin@John McCall.co.UK

SIZE	A1	STATUS	PLANNING
------	----	--------	----------