

Existing

☐ Proposed

Existing to be
Removed
(contemporary)

Existing to be
Removed (circa
1930s)

Existing to
Removed (1930s)

 Historic panelled
Unit: 0104

Historic panelled

--- Historic coving shown indicatively

Existing door
(historic)

Existing door (non historic)

Existing door
(type tbc)

NB additional features not picked up by survey - positions not measured.

Unit 2.1

Unit 2.2

Unit 2.3

NB: Where historic ceilings are revealed with elements of plaster coving following strip-out, we will reinstate the plaster coving. Where no evidence exists of historical plaster coving we will not introduce coving

Historic coving to be reinstated

EV	NOTE	DRN CHK
----	------	---------


St Margarets (App. 2),
Manchester

For Charlotte Street Estates

PROJECT REF. 2093
 DRWG NO. P(133)
 REVISION
 SCALE 1:100 @ A3
 DATE 1st Aug 25
 DRAWN GS

+44 161 236 0051
ARCHITECT@ATELIERMB.CO.UK

ATELIER.MB

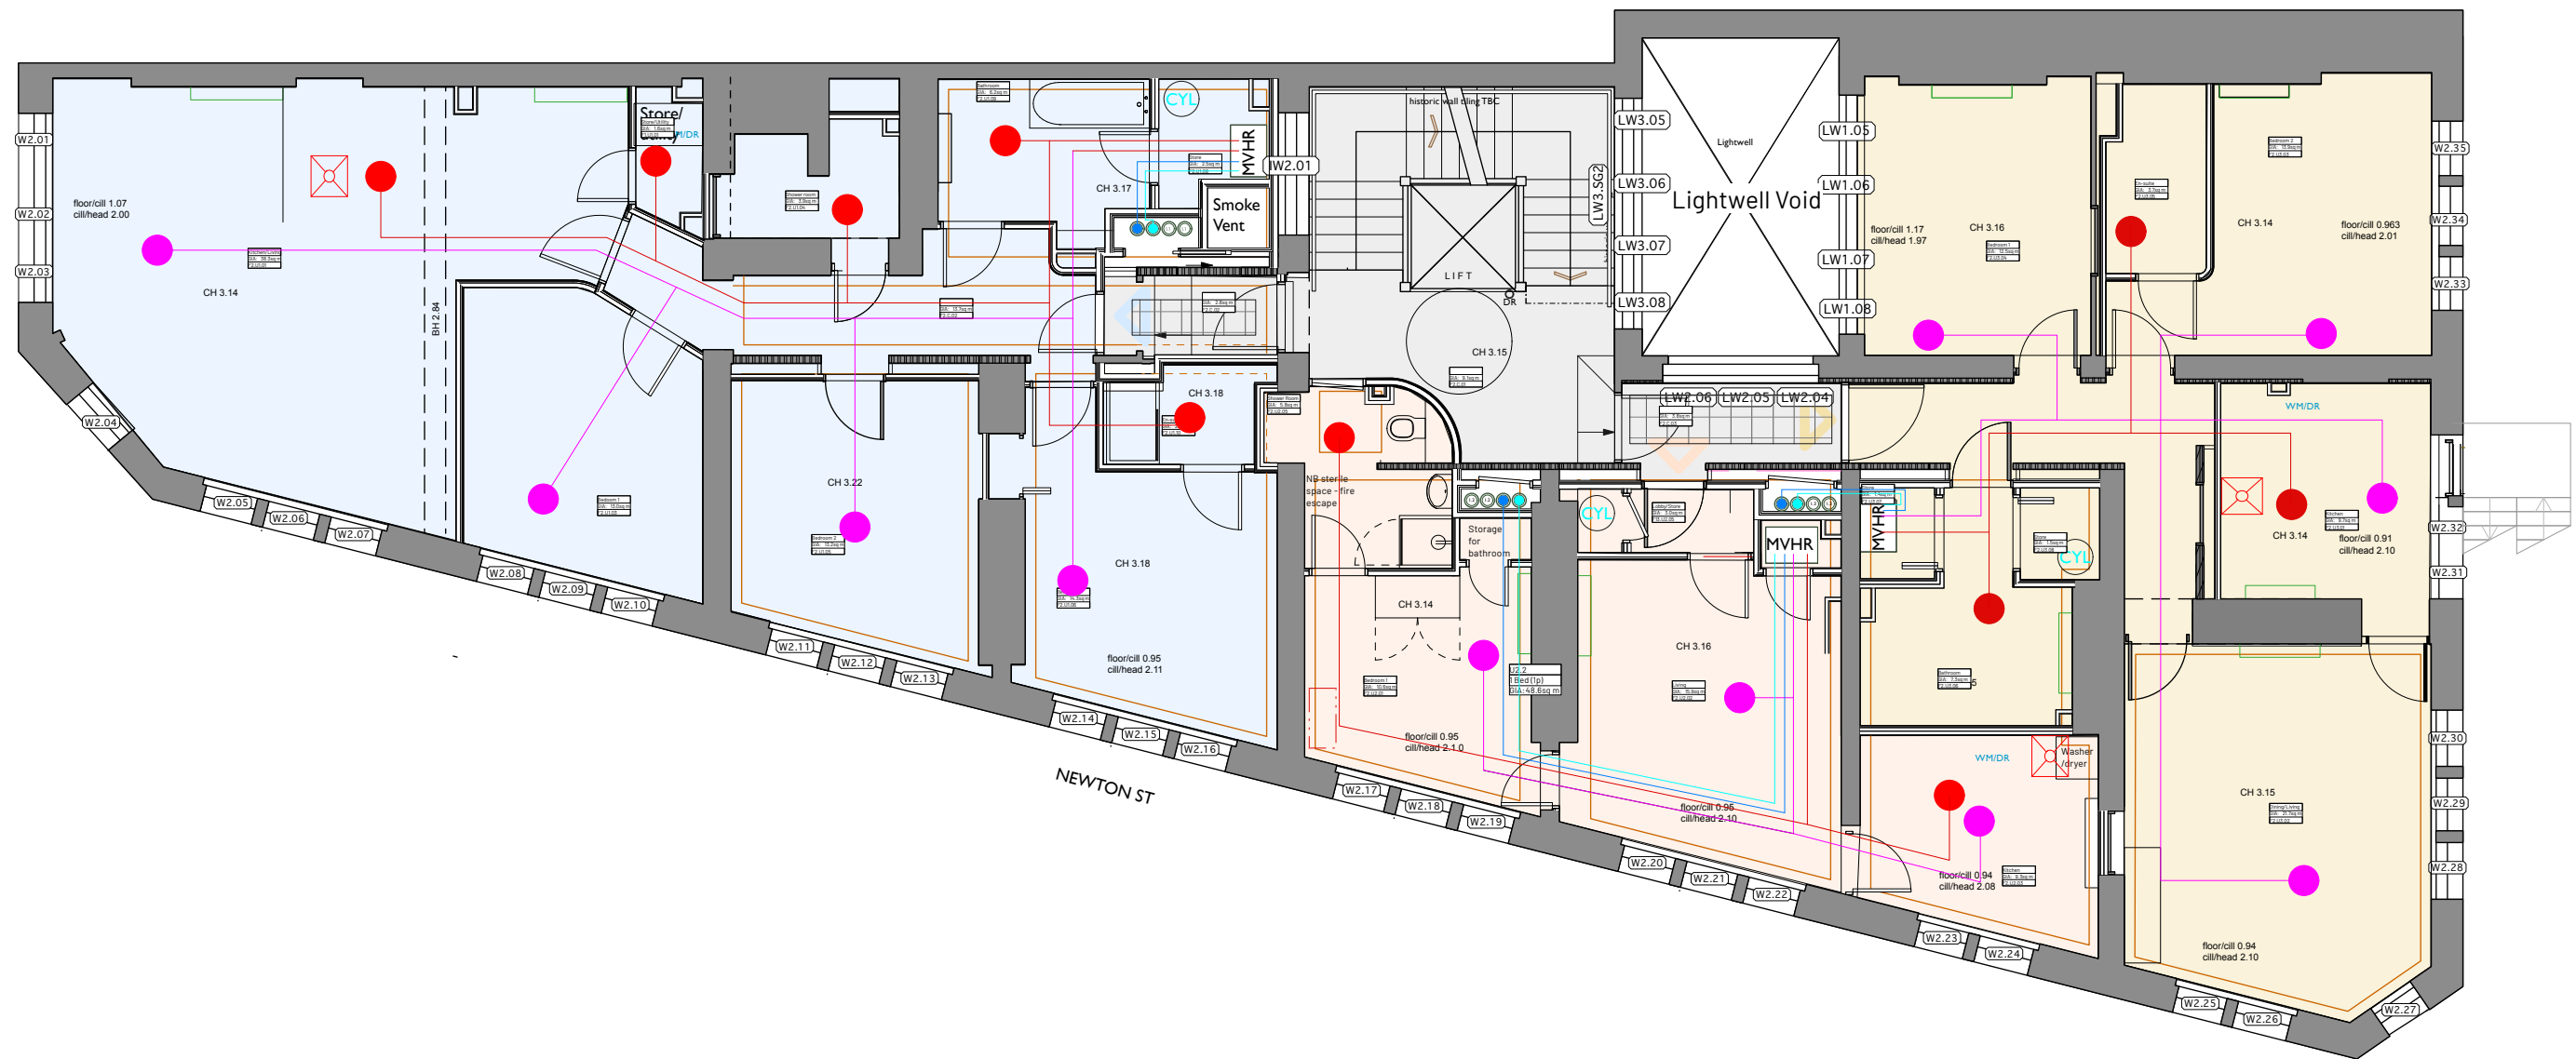

N.B Please note all services/duct layouts are indicative pending detailed design and routes will be such to minimise impact on historic fabric

	Recirculation Cooker Hood
	Extract Air Valve
	Supply Air Valve
	Supply Air From Roof
	Supply Air To Roof
	Mechanical Ventilation Heat