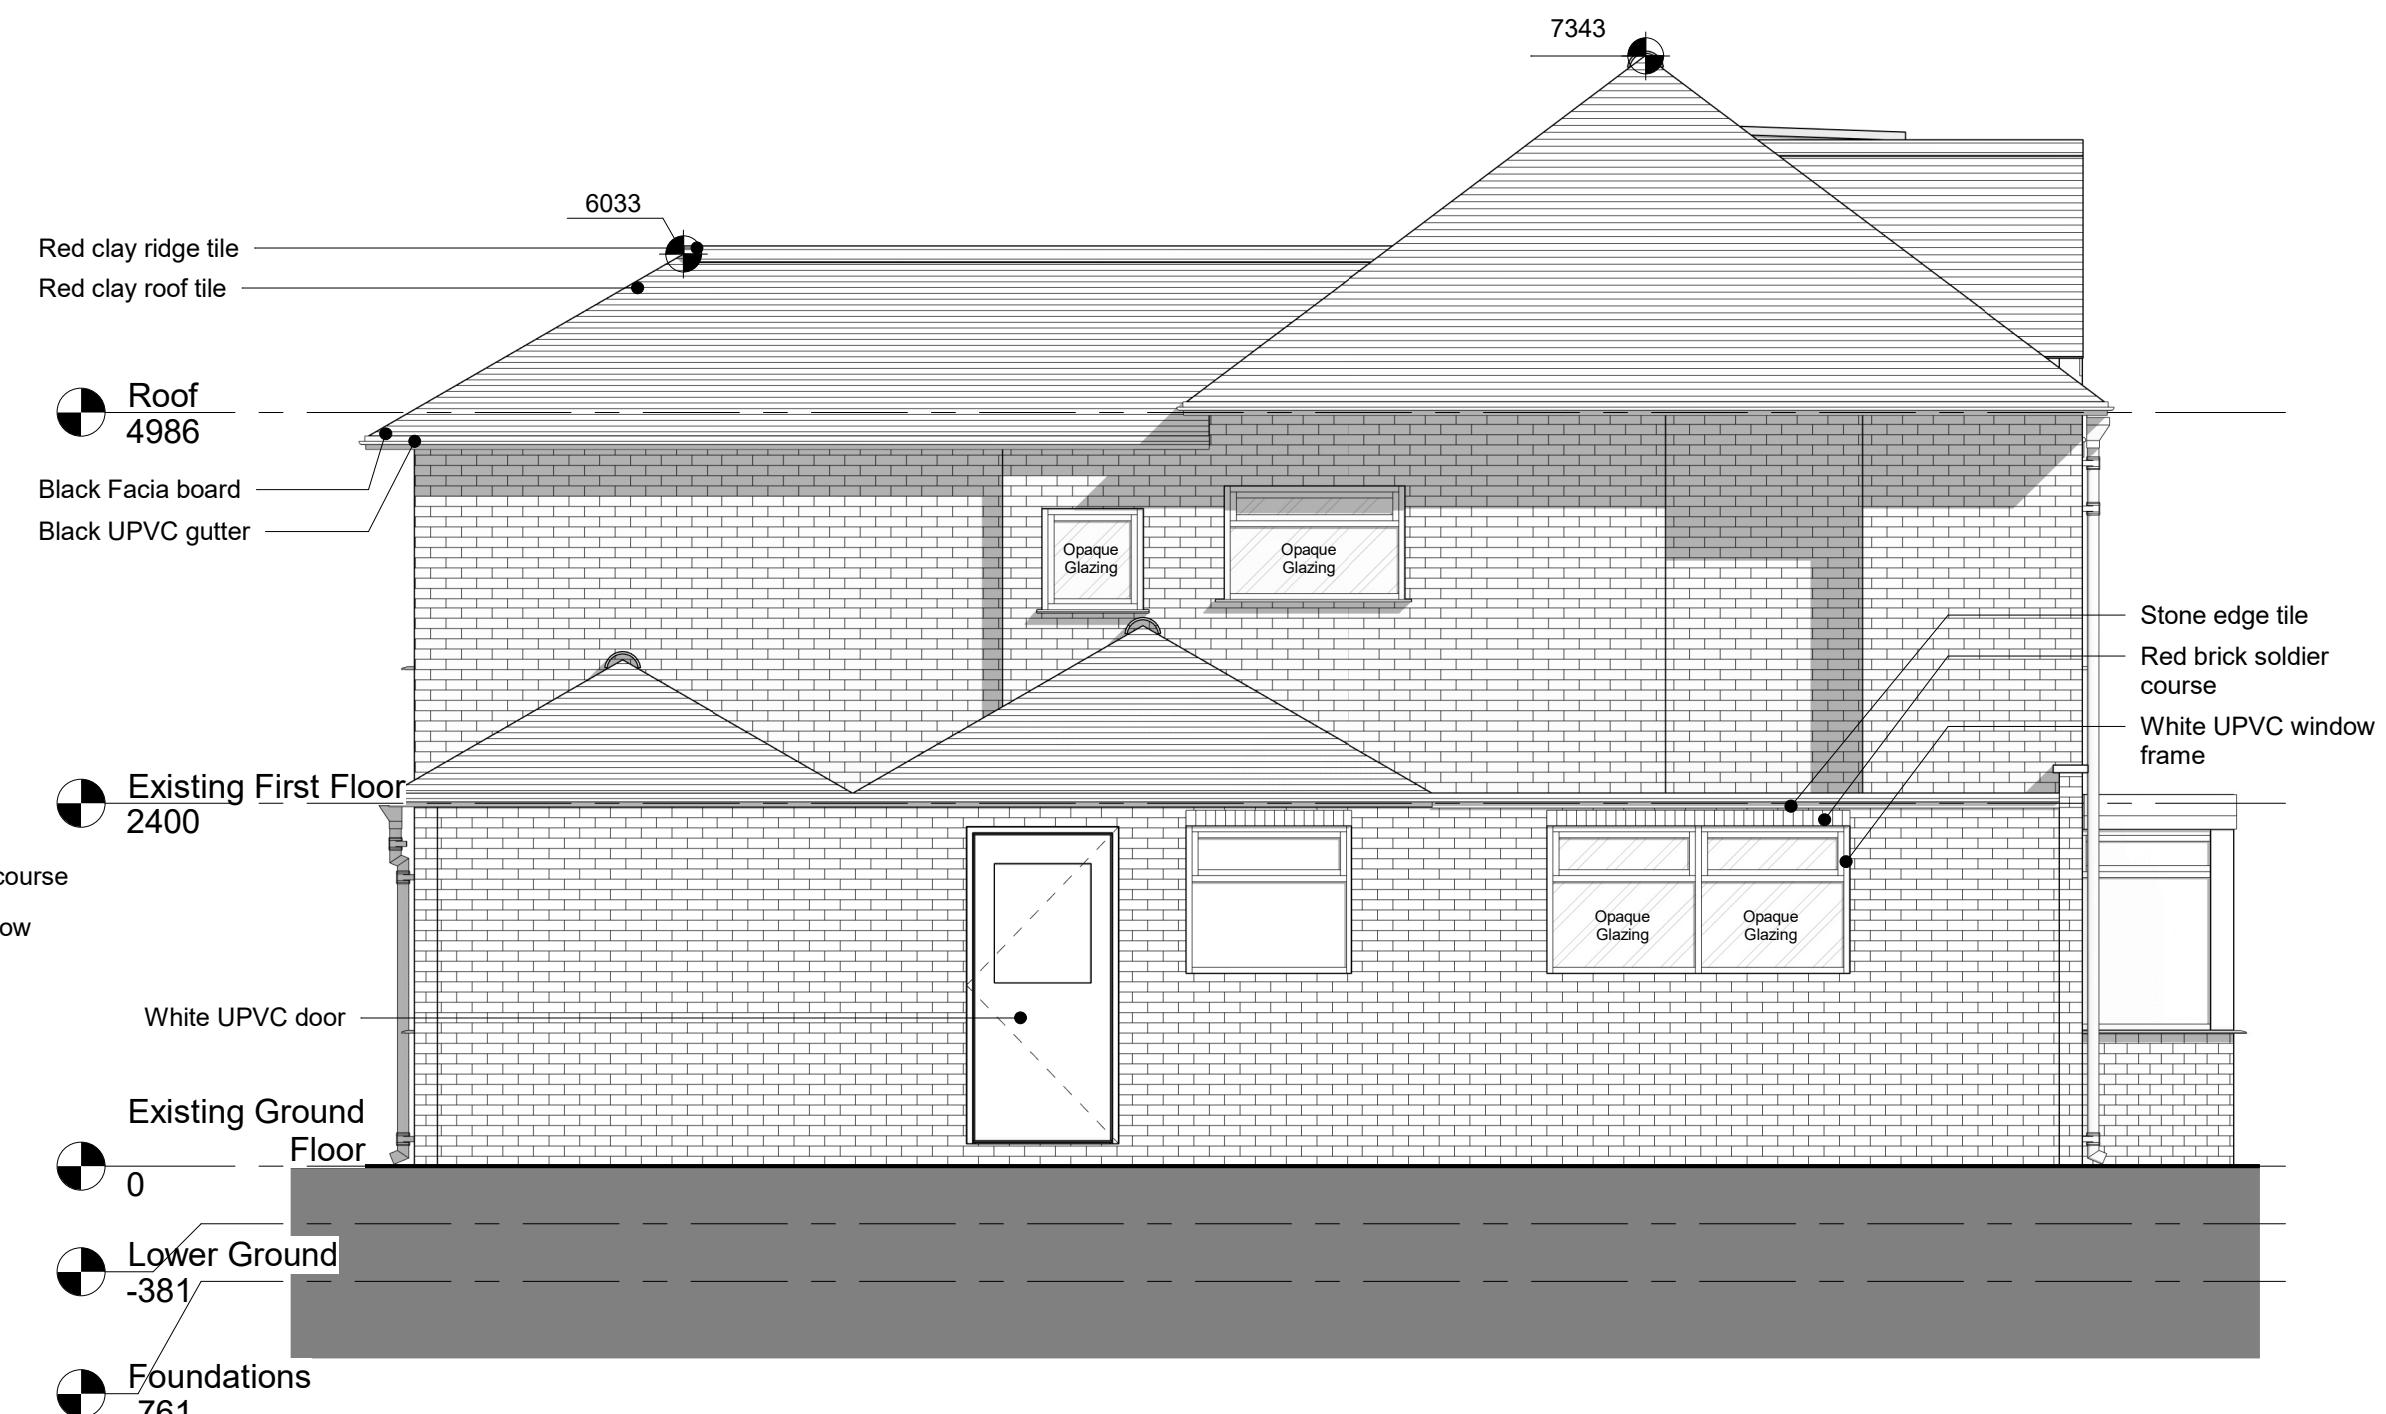
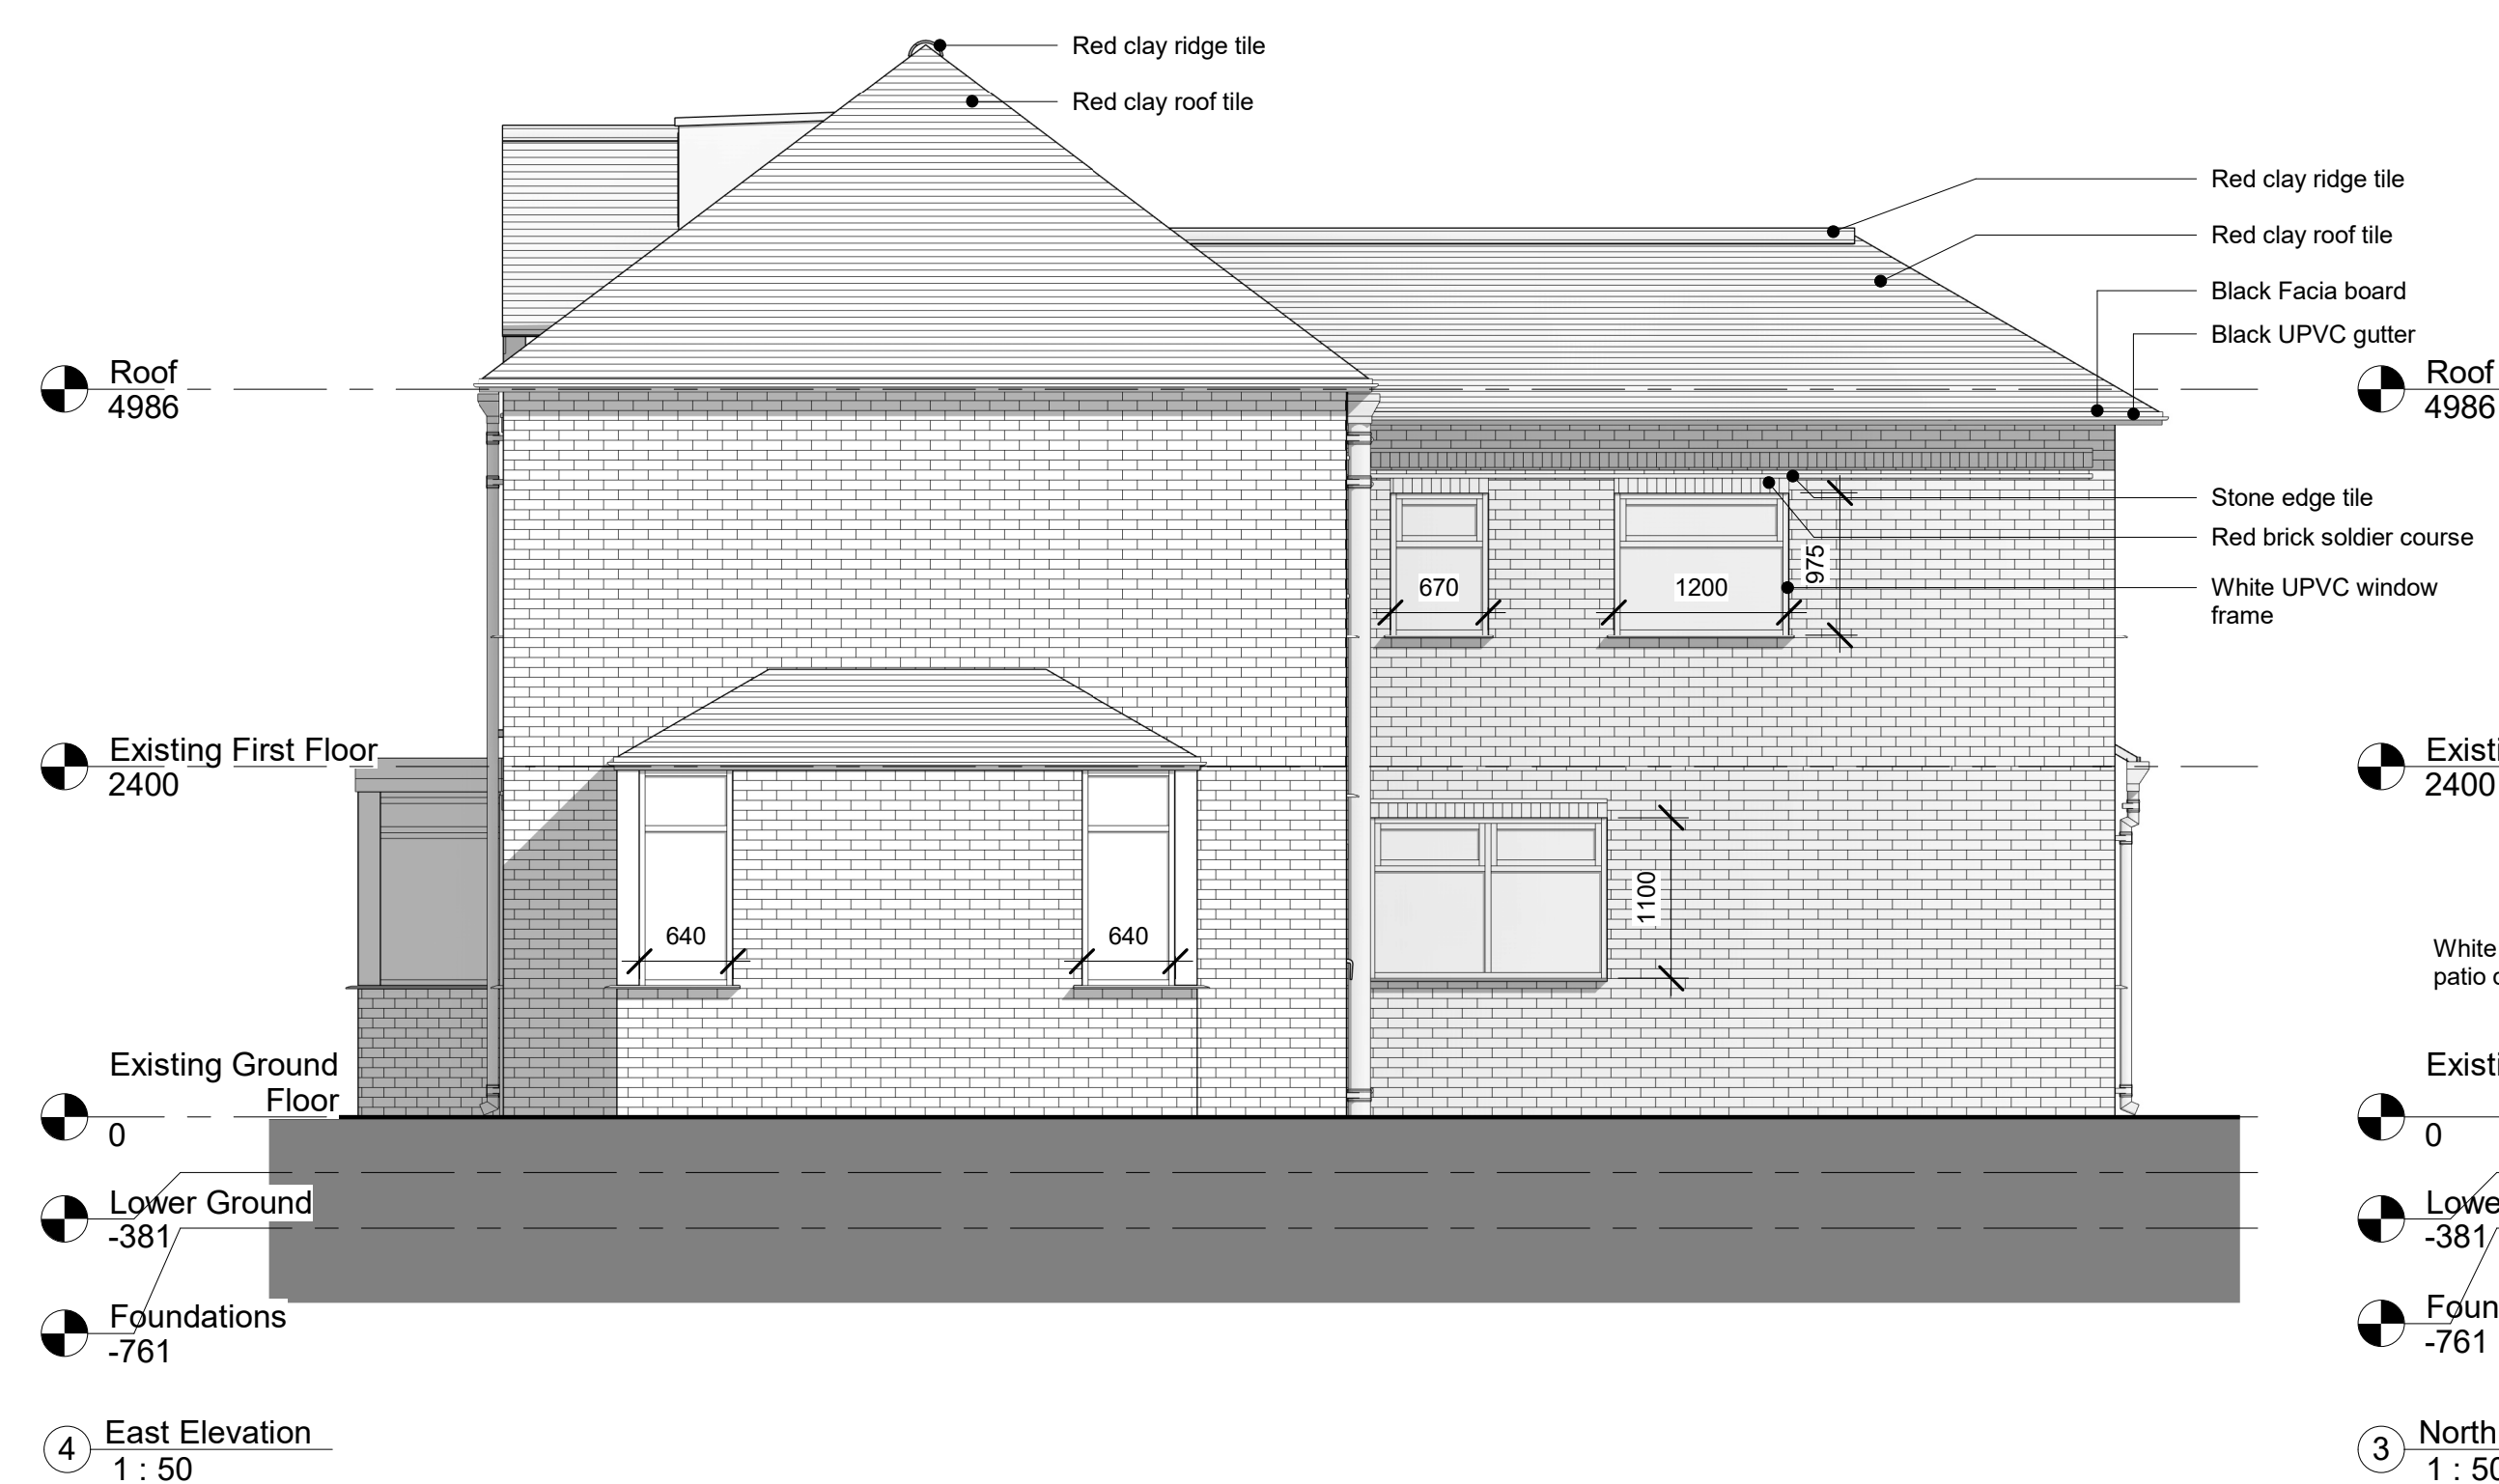
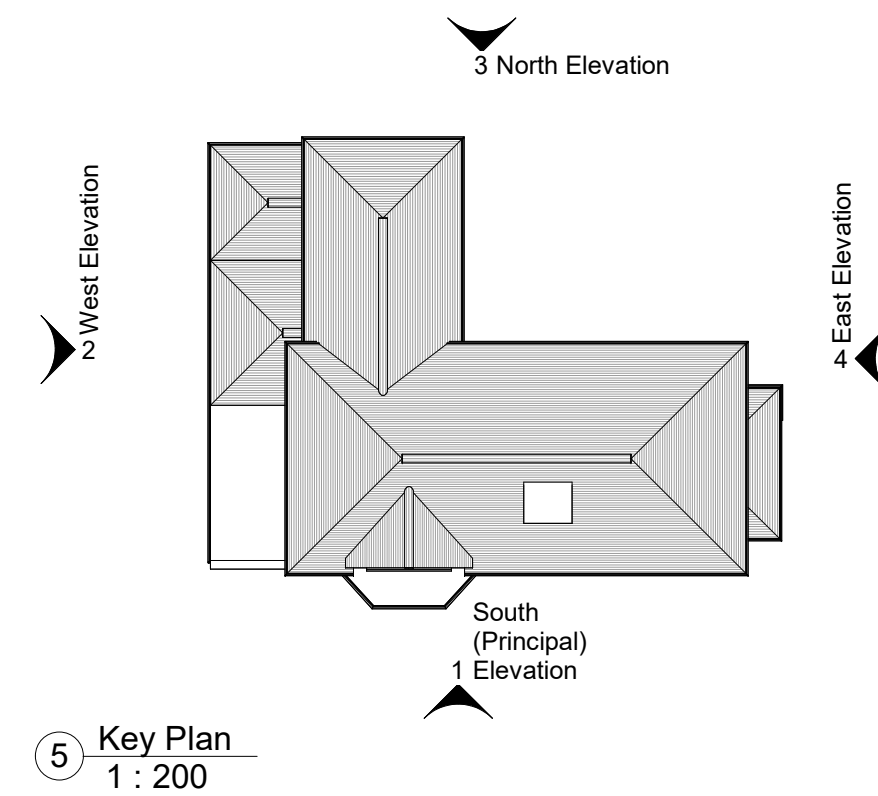


[illegible]

Client Name: Mr G Harb

Project Name:

100 Wythenshawe Road

Existing Elevations

Project number	P30
----------------	-----

Date	23.11.24
------	----------

Drawn by	AH
----------	----

Checked by	ARC
------------	-----

Sheet Number:

P030-ARC-01-XX-00-A-03101

Scale As @ A1 indicated