- EXTERNAL SIGN COMPRISING PVC 'FLEX FACE' SIGN ON 3mm GAUGE ALUMINIMUM LIGHTBOX TRAY, POWDER COATED TO RAL 9006. TO BE FIXED TO 'KARRIER' CLADDING PANEL THROUGH HALF ROUND PROFILE CLADDING. DISSIMILAR METALS TO BE SEPARATED WITH SUITABLE EDPM WASHERS, SPACERS AND GASKETS
- FIXINGS AND BRACKETS TO BE DESIGNED BY THE SPECIALIST SIGNAGE MANUFACTURER
- MCFC LOGO TO BE PRINTED ONTO FACE OF SIGN *(HIGH RESOLUTION GRAPHIC TO BE PROVIDED BY MCFC)*
- FACE OF SIGN TO BE FULLY ILLUMINATED WITH WHITE LED MODULES, LOCATED WITHIN ALUMINIUM TRAY. ILLUMINATION TO BE LINKED TO TIMER SWITCH / MANUAL OVERRIDE ON-OFF FUNCTION CONTROLS

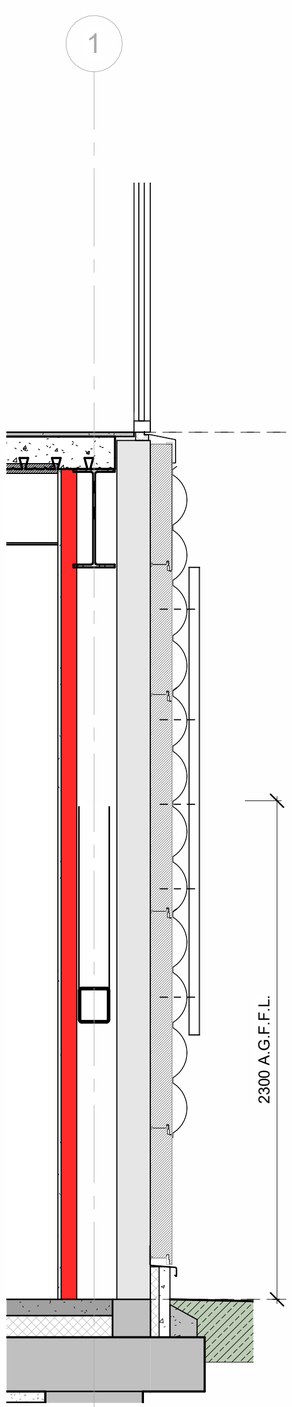

Detail Section
1 : 20

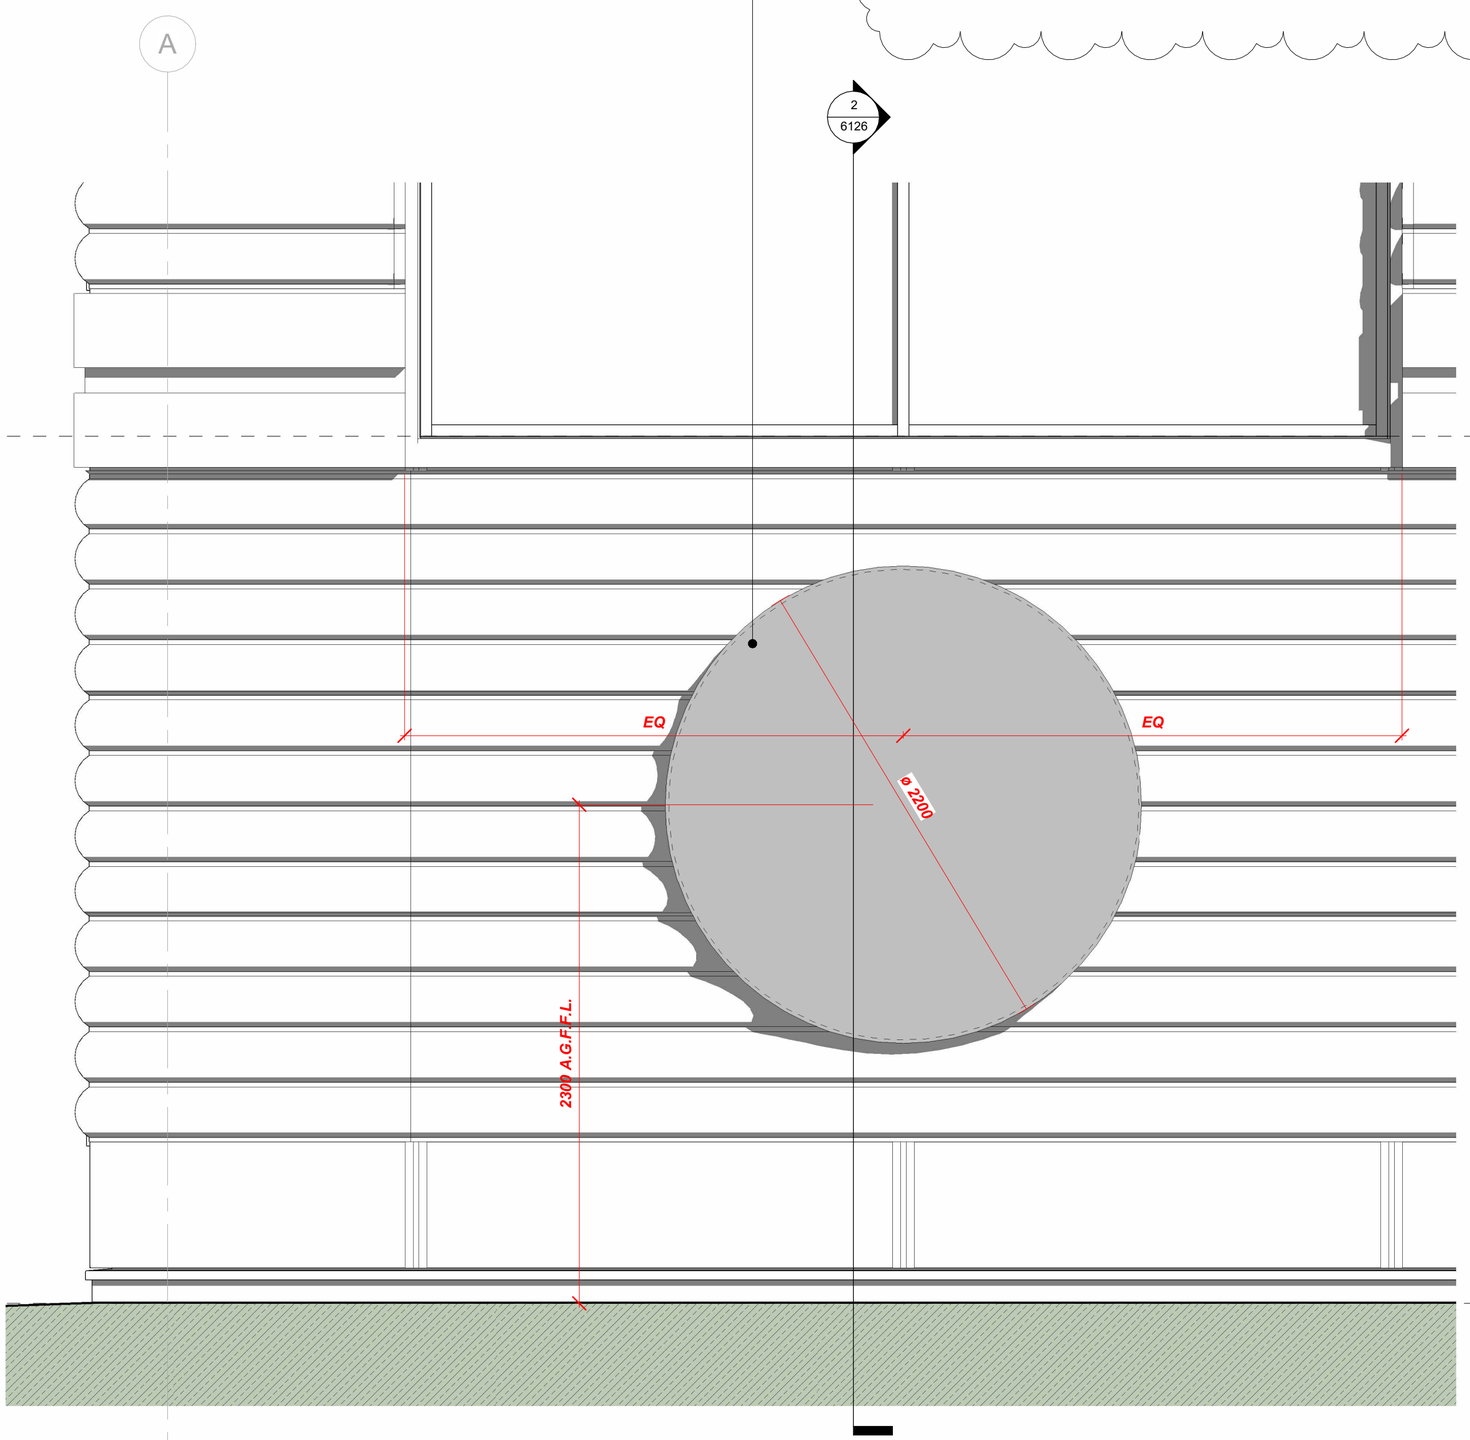

External Sign Elevation
1 : 20

© Bowker Sadler Partnership Limited
This drawing is the subject of copyright which vests in Bowker Sadler Partnership Limited. It is an infringement of copyright to reproduce this drawing, by whatever means, including electronic, without the express written consent of Bowker Sadler Partnership Limited which reserves all its rights.

Bowker Sadler Partnership Limited asserts its rights to be identified as the author of this design

- Drawing not to be scaled
- Report Errors and Omissions to the Architect.
- Check all dimensions on site
- Drawing to be read in conjunction with the Health and Safety Plan and all relevant Risk Assessments

1:5 1:50 1m 2 3

1:1 1:100 1m 2 3 4 5 6

Rev.	Date	Drn.		Chkd.
B	23.12.25	ADC	Note amended	DL
A	18.09.25	ADC	Initial Issue	DL

BowkerSadler

Project
Women's First Team

Client
City Football Group

Drawing
Main Entrance External Sign

Scale	Sheet Size	Drawn	Checked	Date
1 : 20	@ A2	ADC	DL	SEPT 25

Project No.	Originator	Zone	Level	Form	Discipline	Number	Revision
22-053 -						6126	B

Status
Construction

Hatherlow House, Hatherlow, Romiley, Stockport, SK6 3DY
0161 406 7333 office@bowker-sadler.co.uk www.bowker-sadler.co.uk

\\bspcentral\FolderRedirection\Data\AndrewC\My Documents\x-building_model_central_stage_5_andy.caillcott.rvt