
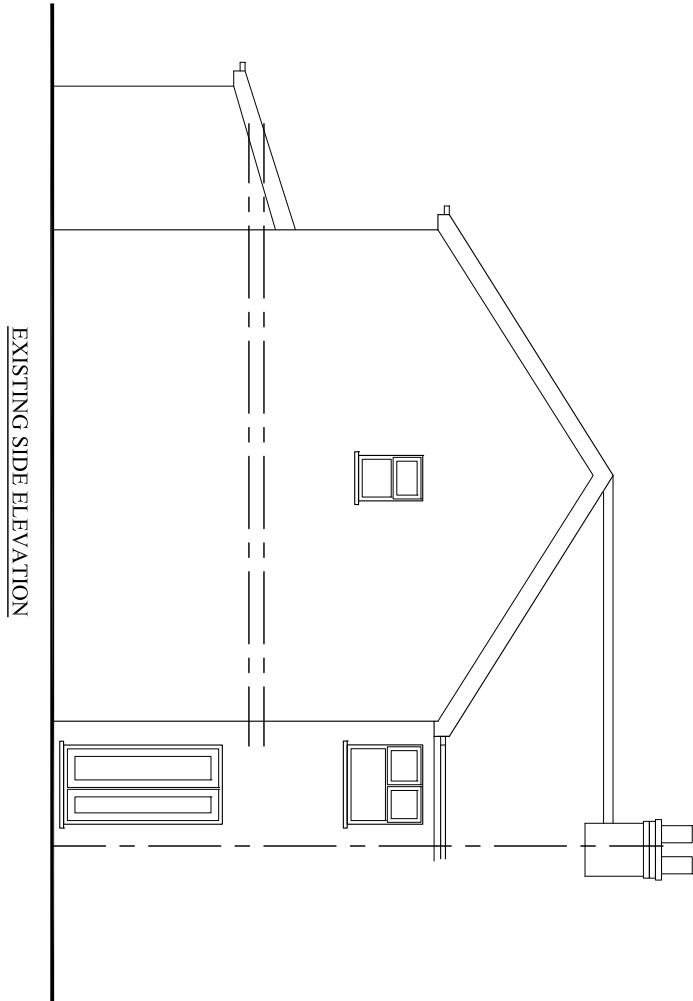
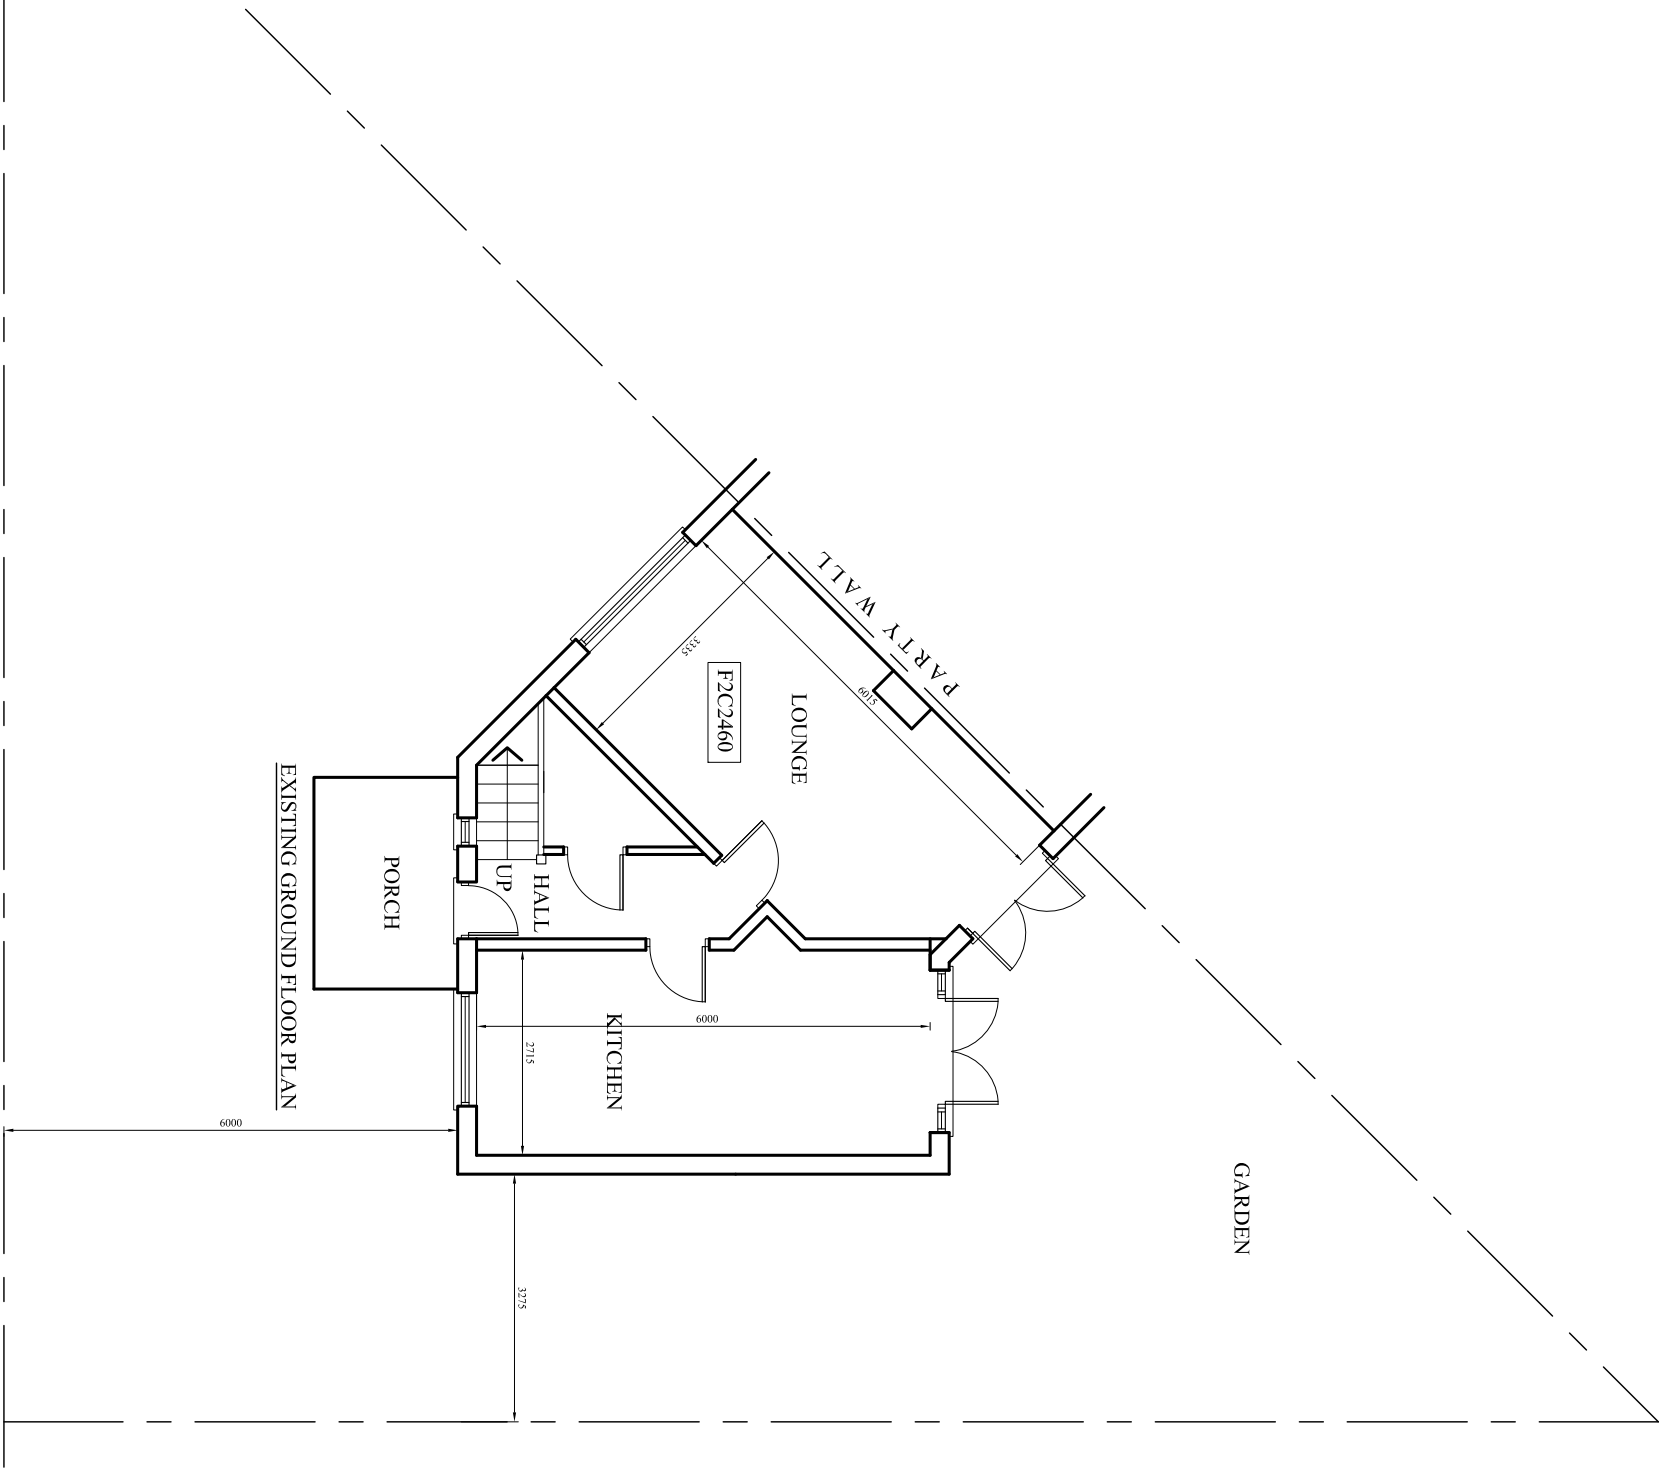


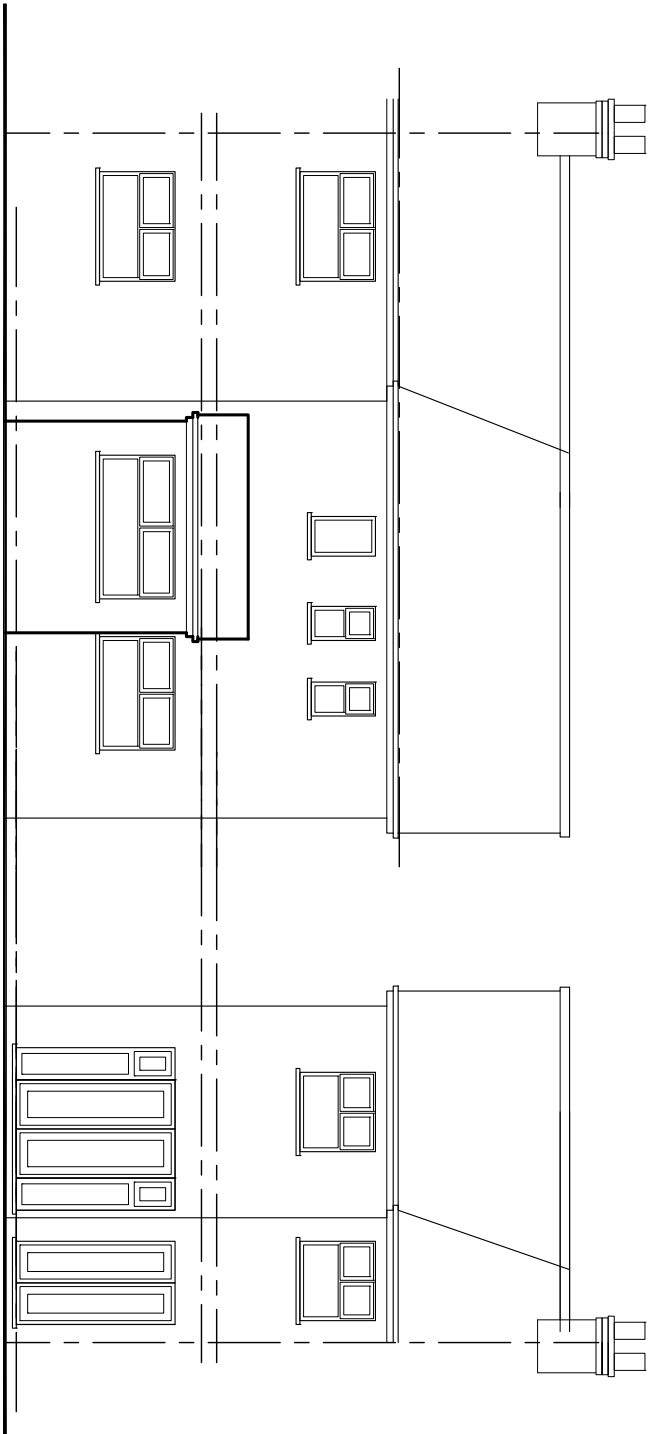

PROJECT

174 Cornishway,

Wythenshaw

CLIENT

DRAWING TITLE

Existing Plan

JOB No

DRAWING No
NA-B01

SCALE DATE REVISION

1:100@A3 Mar. 2026
DRAWN CHECKED BY -

t: 0782 895 3405

e: nadesignandbuilds@gmail.com

nadesign