


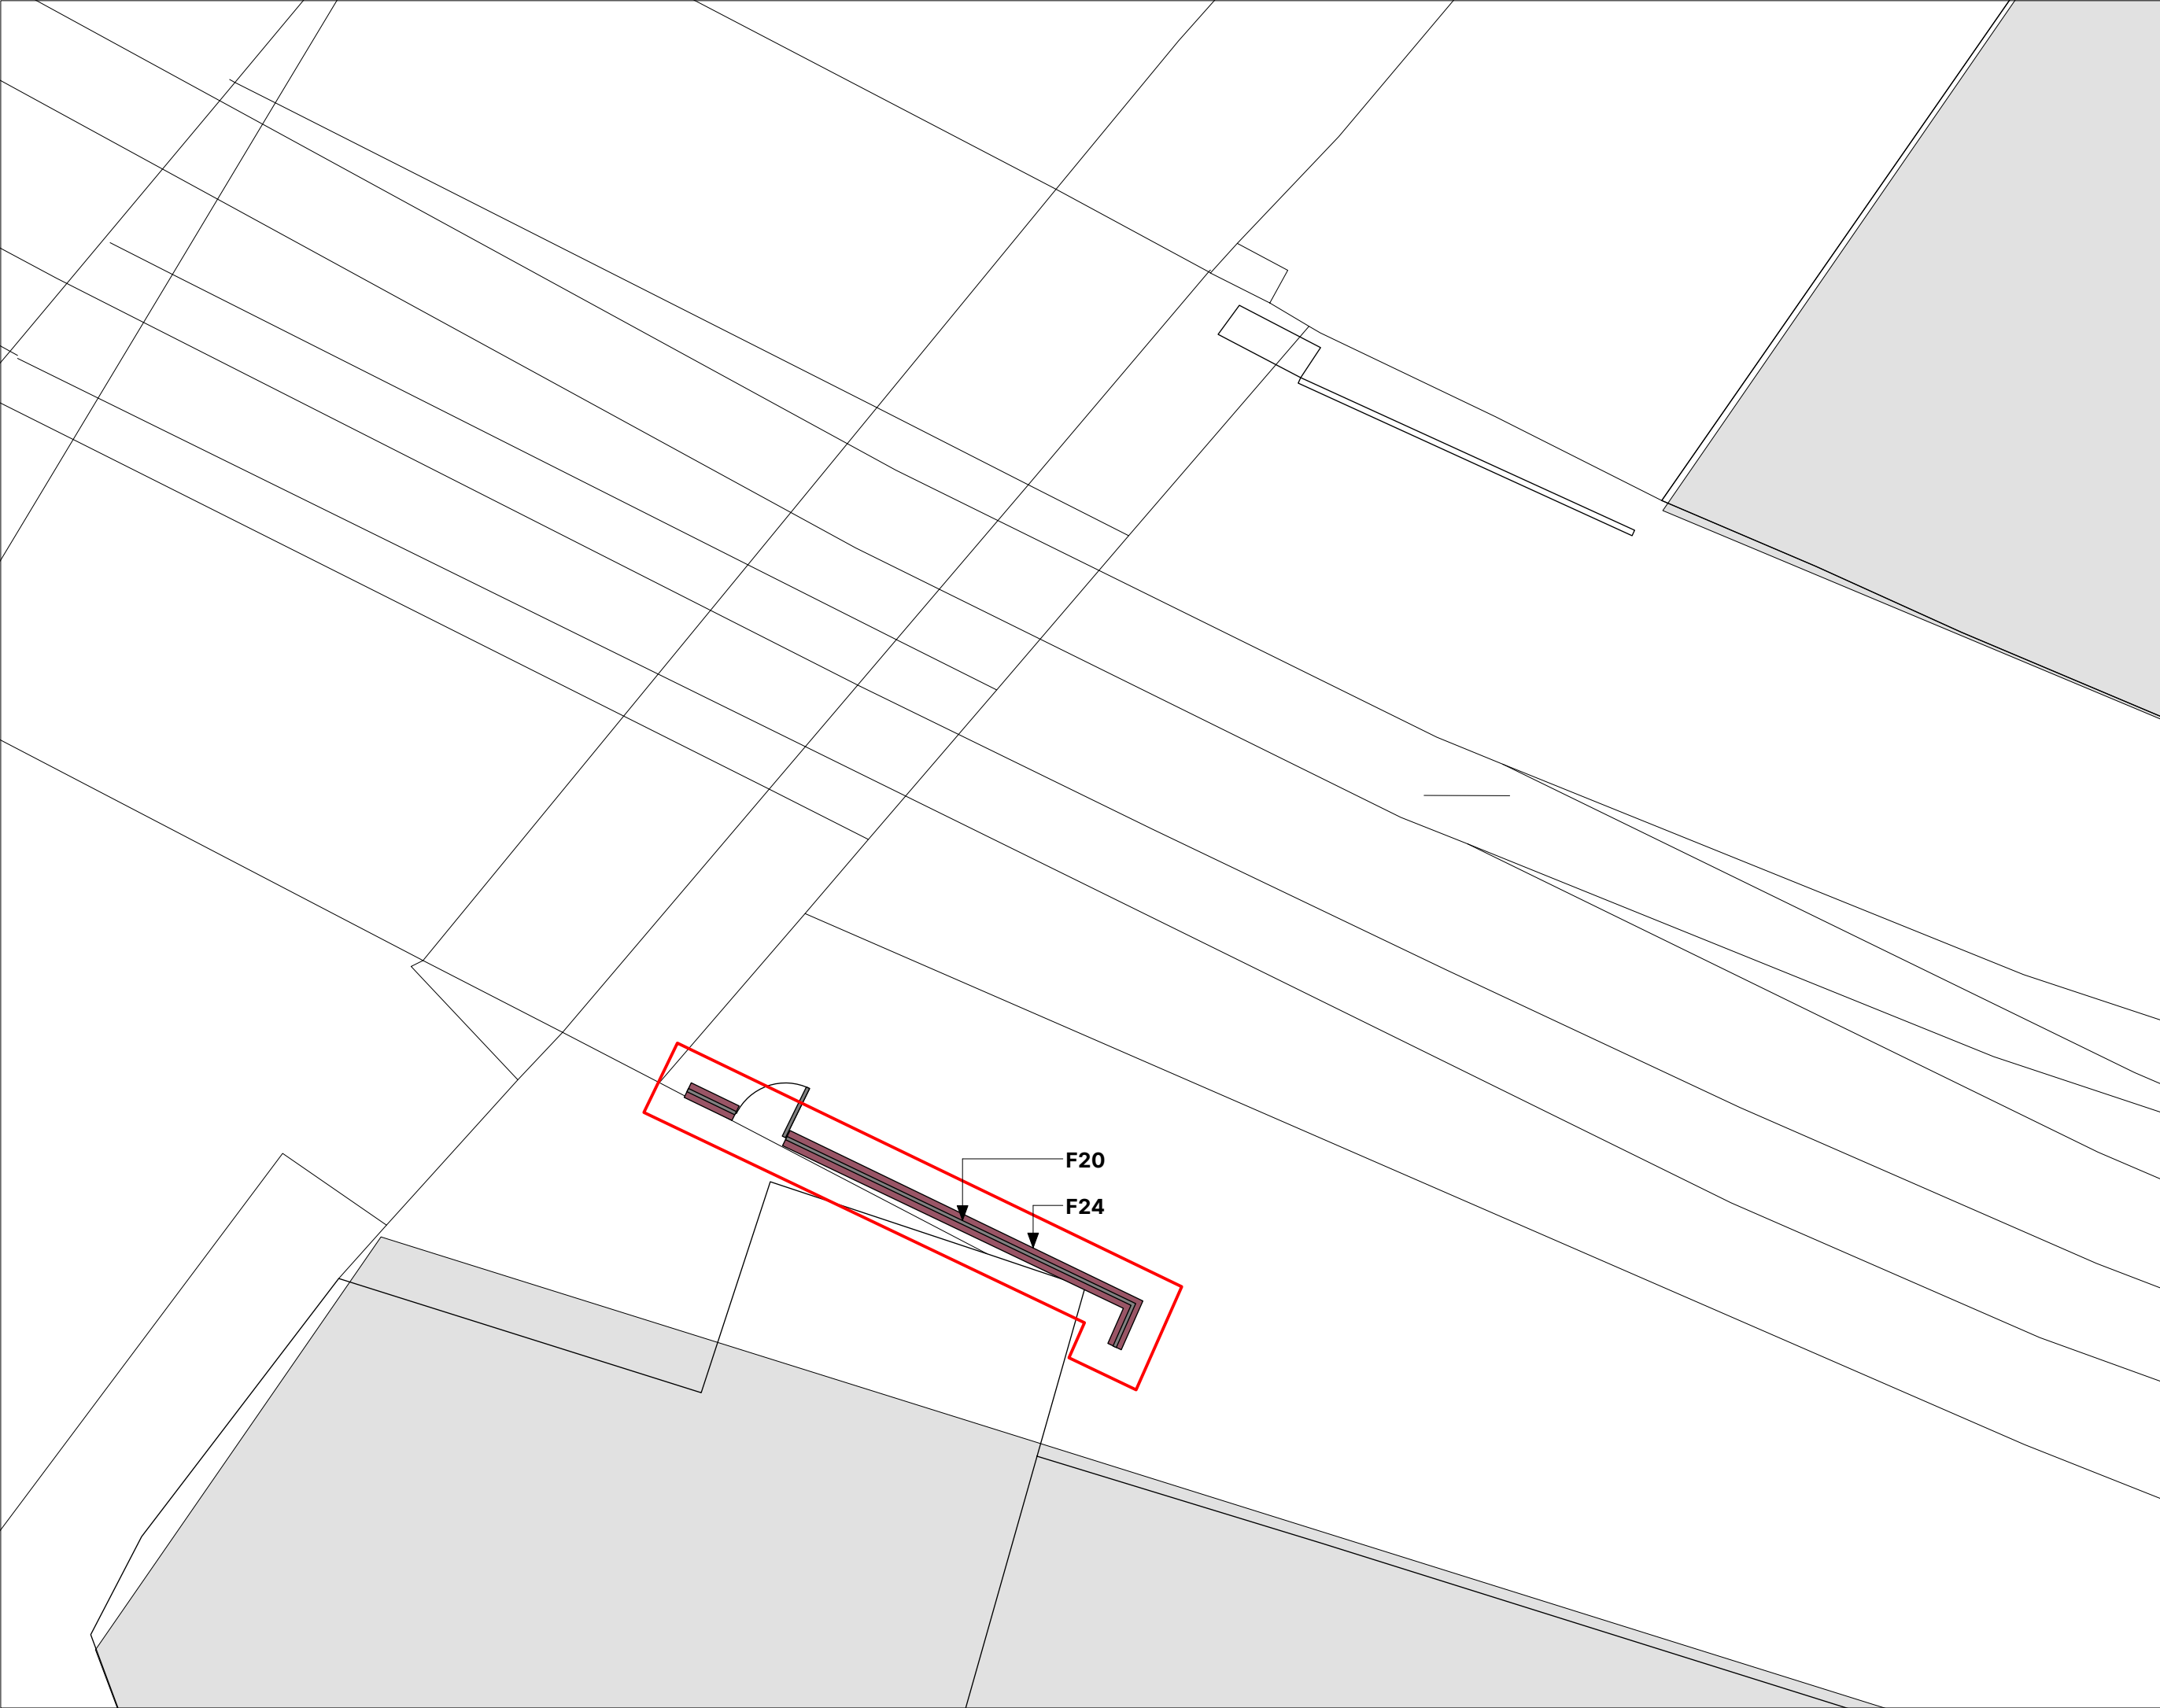

C THIS DRAWING IS COPYRIGHT PROTECTED AND MAY NOT BE REPRODUCED IN WHOLE OR PART WITHOUT WRITTEN AUTHORITY FROM THE OWNER.

- NOTES:**
1. Do not scale from this drawing.
 2. Always work to noted dimensions.
 3. All dimensions are in millimetres unless otherwise stated.
 4. All setting out, levels and dimensions to be agreed on site.
 5. The dimensions of all materials must be checked on site before being laid out.
 6. This drawing must be read with the relevant specification clauses and detail drawings.
 7. Order of construction and setting out to be agreed on site.

KEY

**Planning Boundary**

**F20 - Proposed Wall-top Balustrade and Gate**
Location: Stationmaster's House.
Height: 650mm.

**F24 - Existing Wall**
retained

P01	29/10/25	Planning	TF	AM
Revision	Date	Description	Drawn	Apprvd.
Planit I.E. Limited Manchester London Liverpool Leeds Standish E: info@planit-ie.com W: planit-ie.com MANCHESTER 2 Back Grafton St Altrincham WA14 1DY T: 0161 928 9281				
Client	Science Museum Group			
Project	Science Industry Museum			
Drg Title	General Arrangement			
Created on	Created by	Approved by		
20-08-25	TF	AM		
Scale	Size	Workstage	Status	
1:100	A3	Planning		
Drg No.	Suitability			Revision
2913-PLA-XX-XX-DR-L-0011	S4			P01