

- KEY
- Landlords Demise
 - Unit A
 - Unit B
 - Unit C
 - Unit D
 - Indicative - fabric not on measured survey
 - Indicative services route/penetration of existing fabric

- P** DB-06 recessed following Planner comments. Note added to platform lift enclosure. HW
19/03/2023
- O** Updated to show revised lift position, and Princess St doors. MM HW
05/03/26
- N** Electrical riser relocated. Escape Ladder included. HW HW
25/02/25
- M** Indicative kitchen zone indicated. Units B and D correctly labelled. Ducting updated. HW
27/08/24
- L** Notes updated re film applied to glass. Additional bike storage included. RG
12/08/24
- K** Ducts relocated, WCs relocated, hoist and chimney breast reinstated. PL HW
27/06/24
- J** Fire rated enclosure included to ducting notes added. RG
05.03.24
- I** Layout updated following client comments. Lifts removed, shower added on upper floors, ducts relocated, annotations updated. RG
30.01.24
- H** Duct enclosure revised. HW
08/01/2024
- G** Existing columns corrected. HW HW
19/10/2023
- F** Lightwell ducting updated. RG
26/07/2023
- E** Staircase to ground floor included. 2x showers removed, WC and doors included. Title block amended. Reflected ceiling information relocated to reflected ceiling plan. Duct layout updated following Client comments. RG HW
21/06/2023
- D** Disabled WC revised - Areas updated & Levels amended. RG
28/03/23
- C** Layout updated, Bin store updated. RG
09/03/2023
- B** Tanking added. RG HW
02/03/2023
- A** Layout updated following client comments. HW HW
25/01/2023
- | Rev | Note | DRN | CHK |
|-----|------|-----|-----|
| | | | |

77-79 Mosley St, Manchester


Basement Plan

scheme	1995
drwg no.	P(100)
revision	P

scale	1:100 @ A3
date first drawn	Feb 19
drawn	HC

SK sketch E existing P proposed T tender C construction FI final issue

www.ateliermb.co.uk
t 0161 236 0051
e architect@ateliermb.co.uk

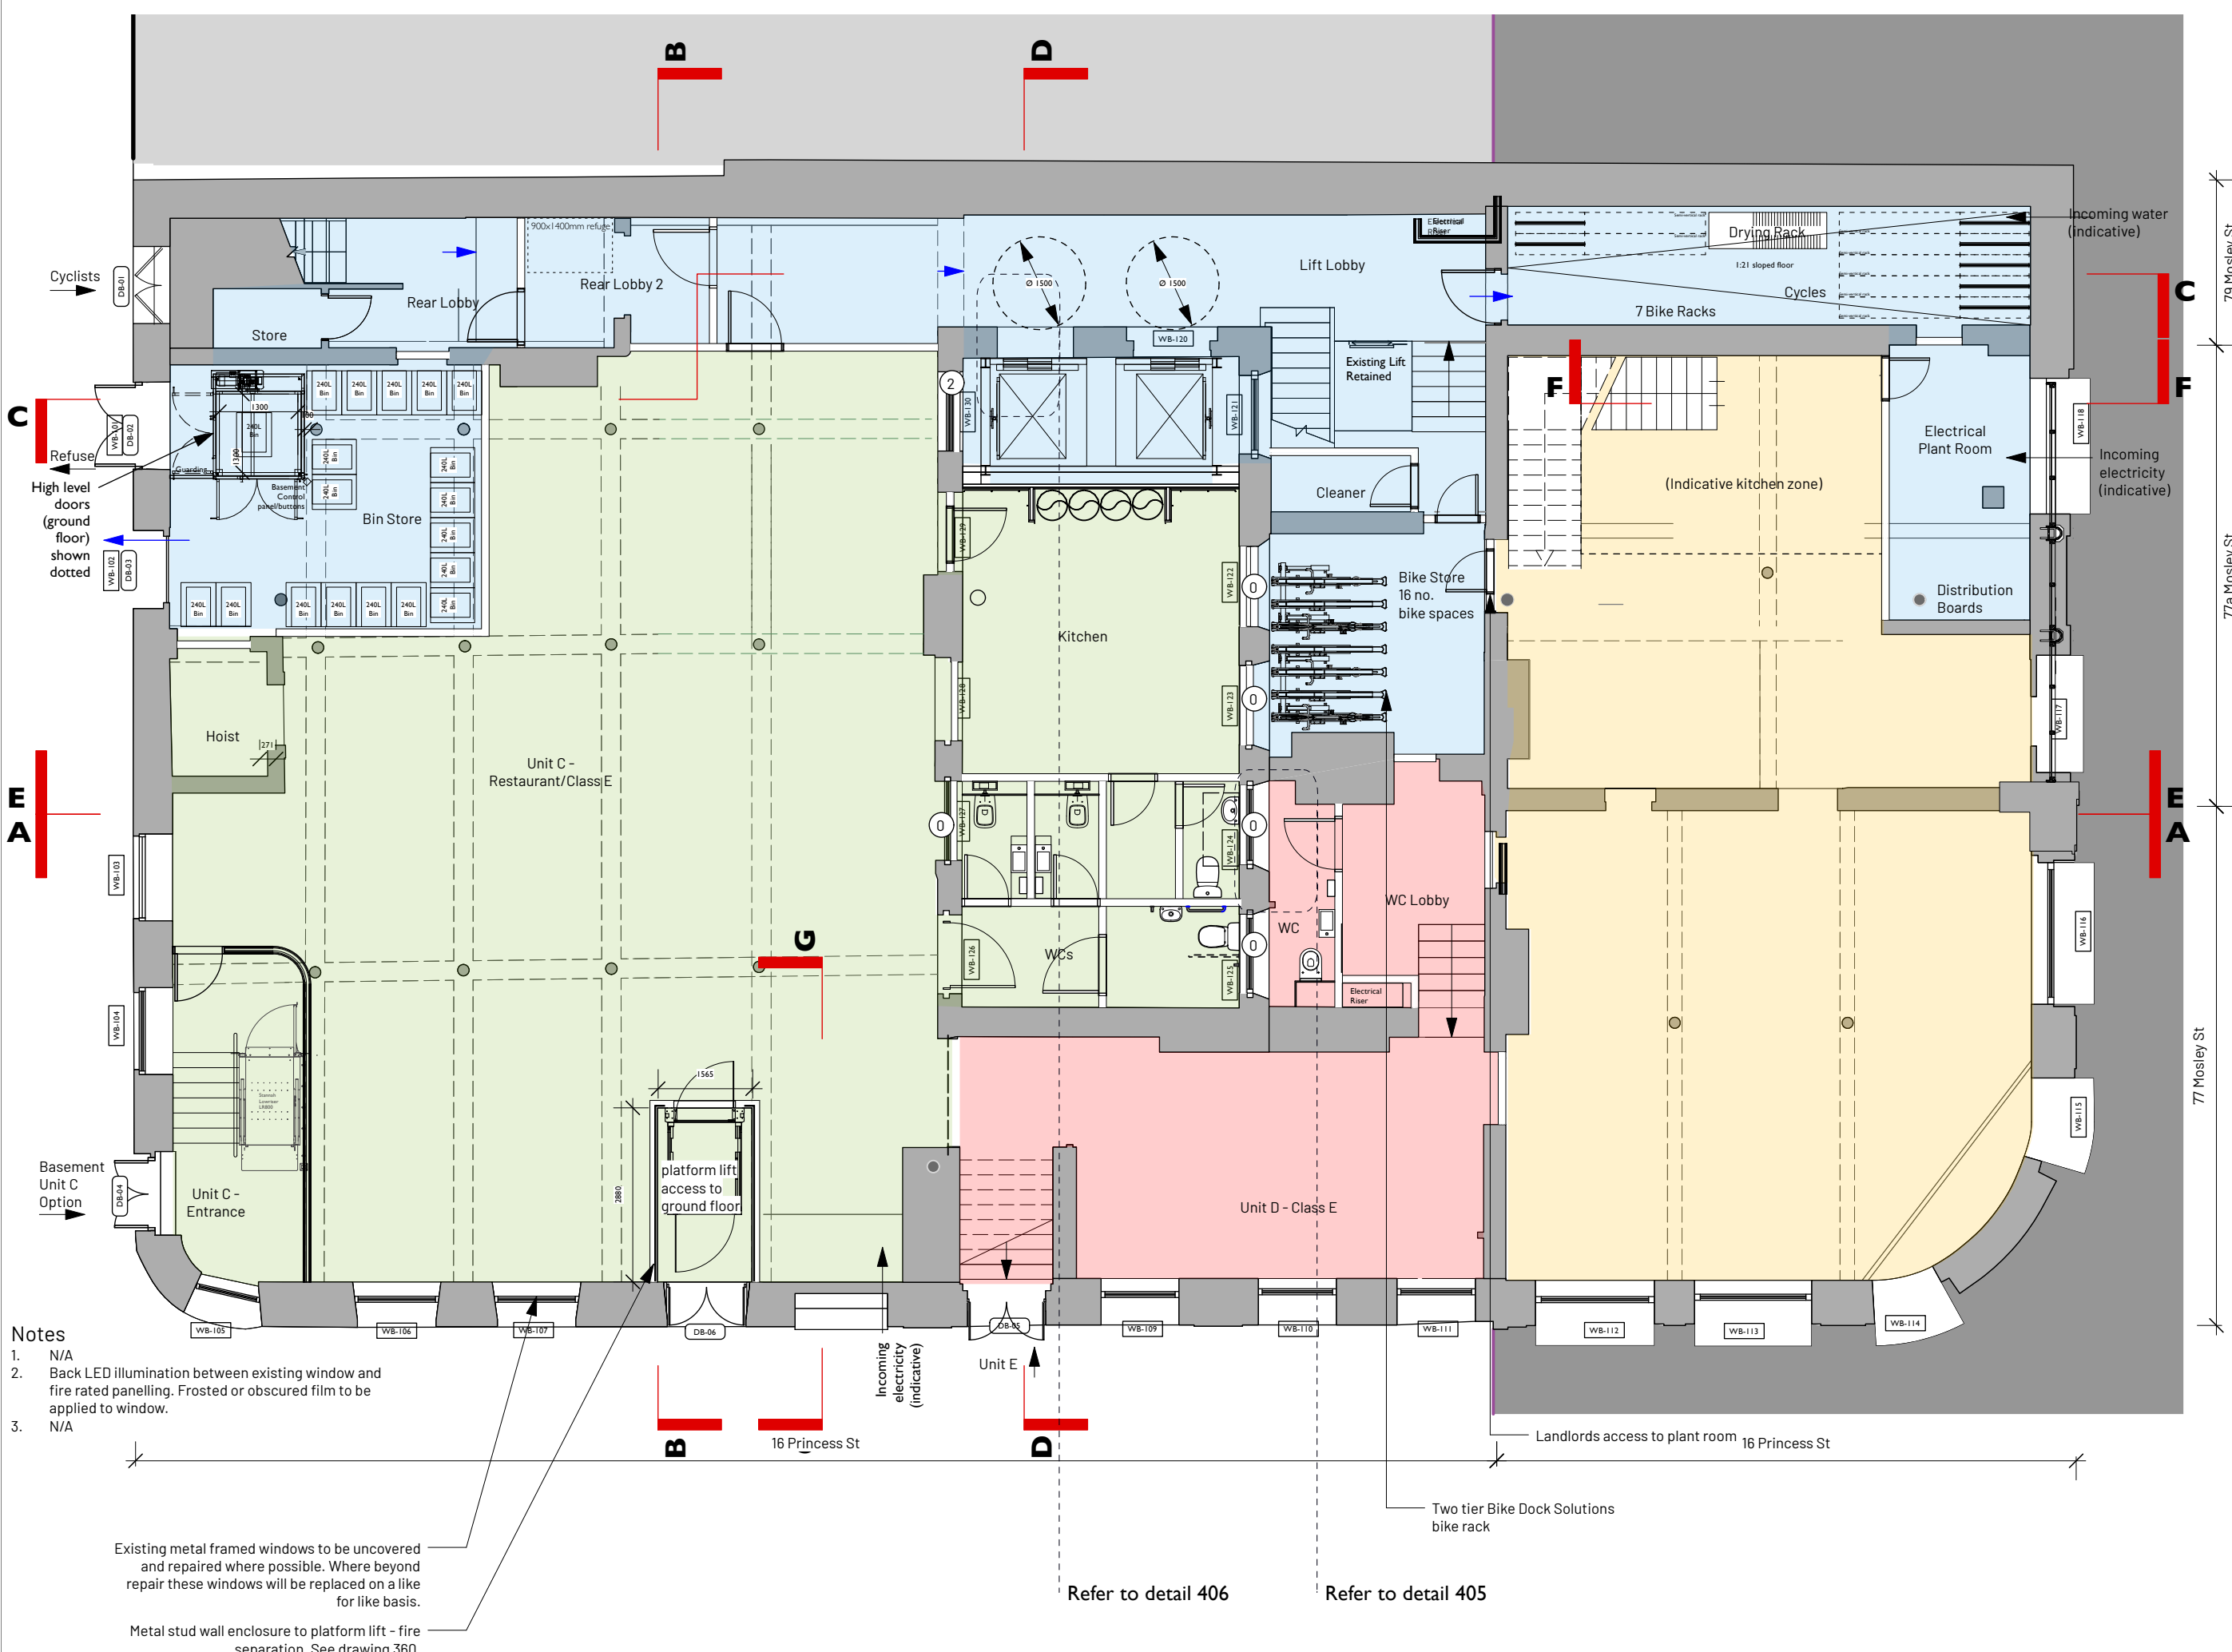

- Notes**
- N/A
 - Back LED illumination between existing window and fire rated panelling. Frosted or obscured film to be applied to window.
 - N/A

Existing metal framed windows to be uncovered and repaired where possible. Where beyond repair these windows will be replaced on a like for like basis.

Metal stud wall enclosure to platform lift - fire separation. See drawing 360.

Refer to detail 406

Refer to detail 405