


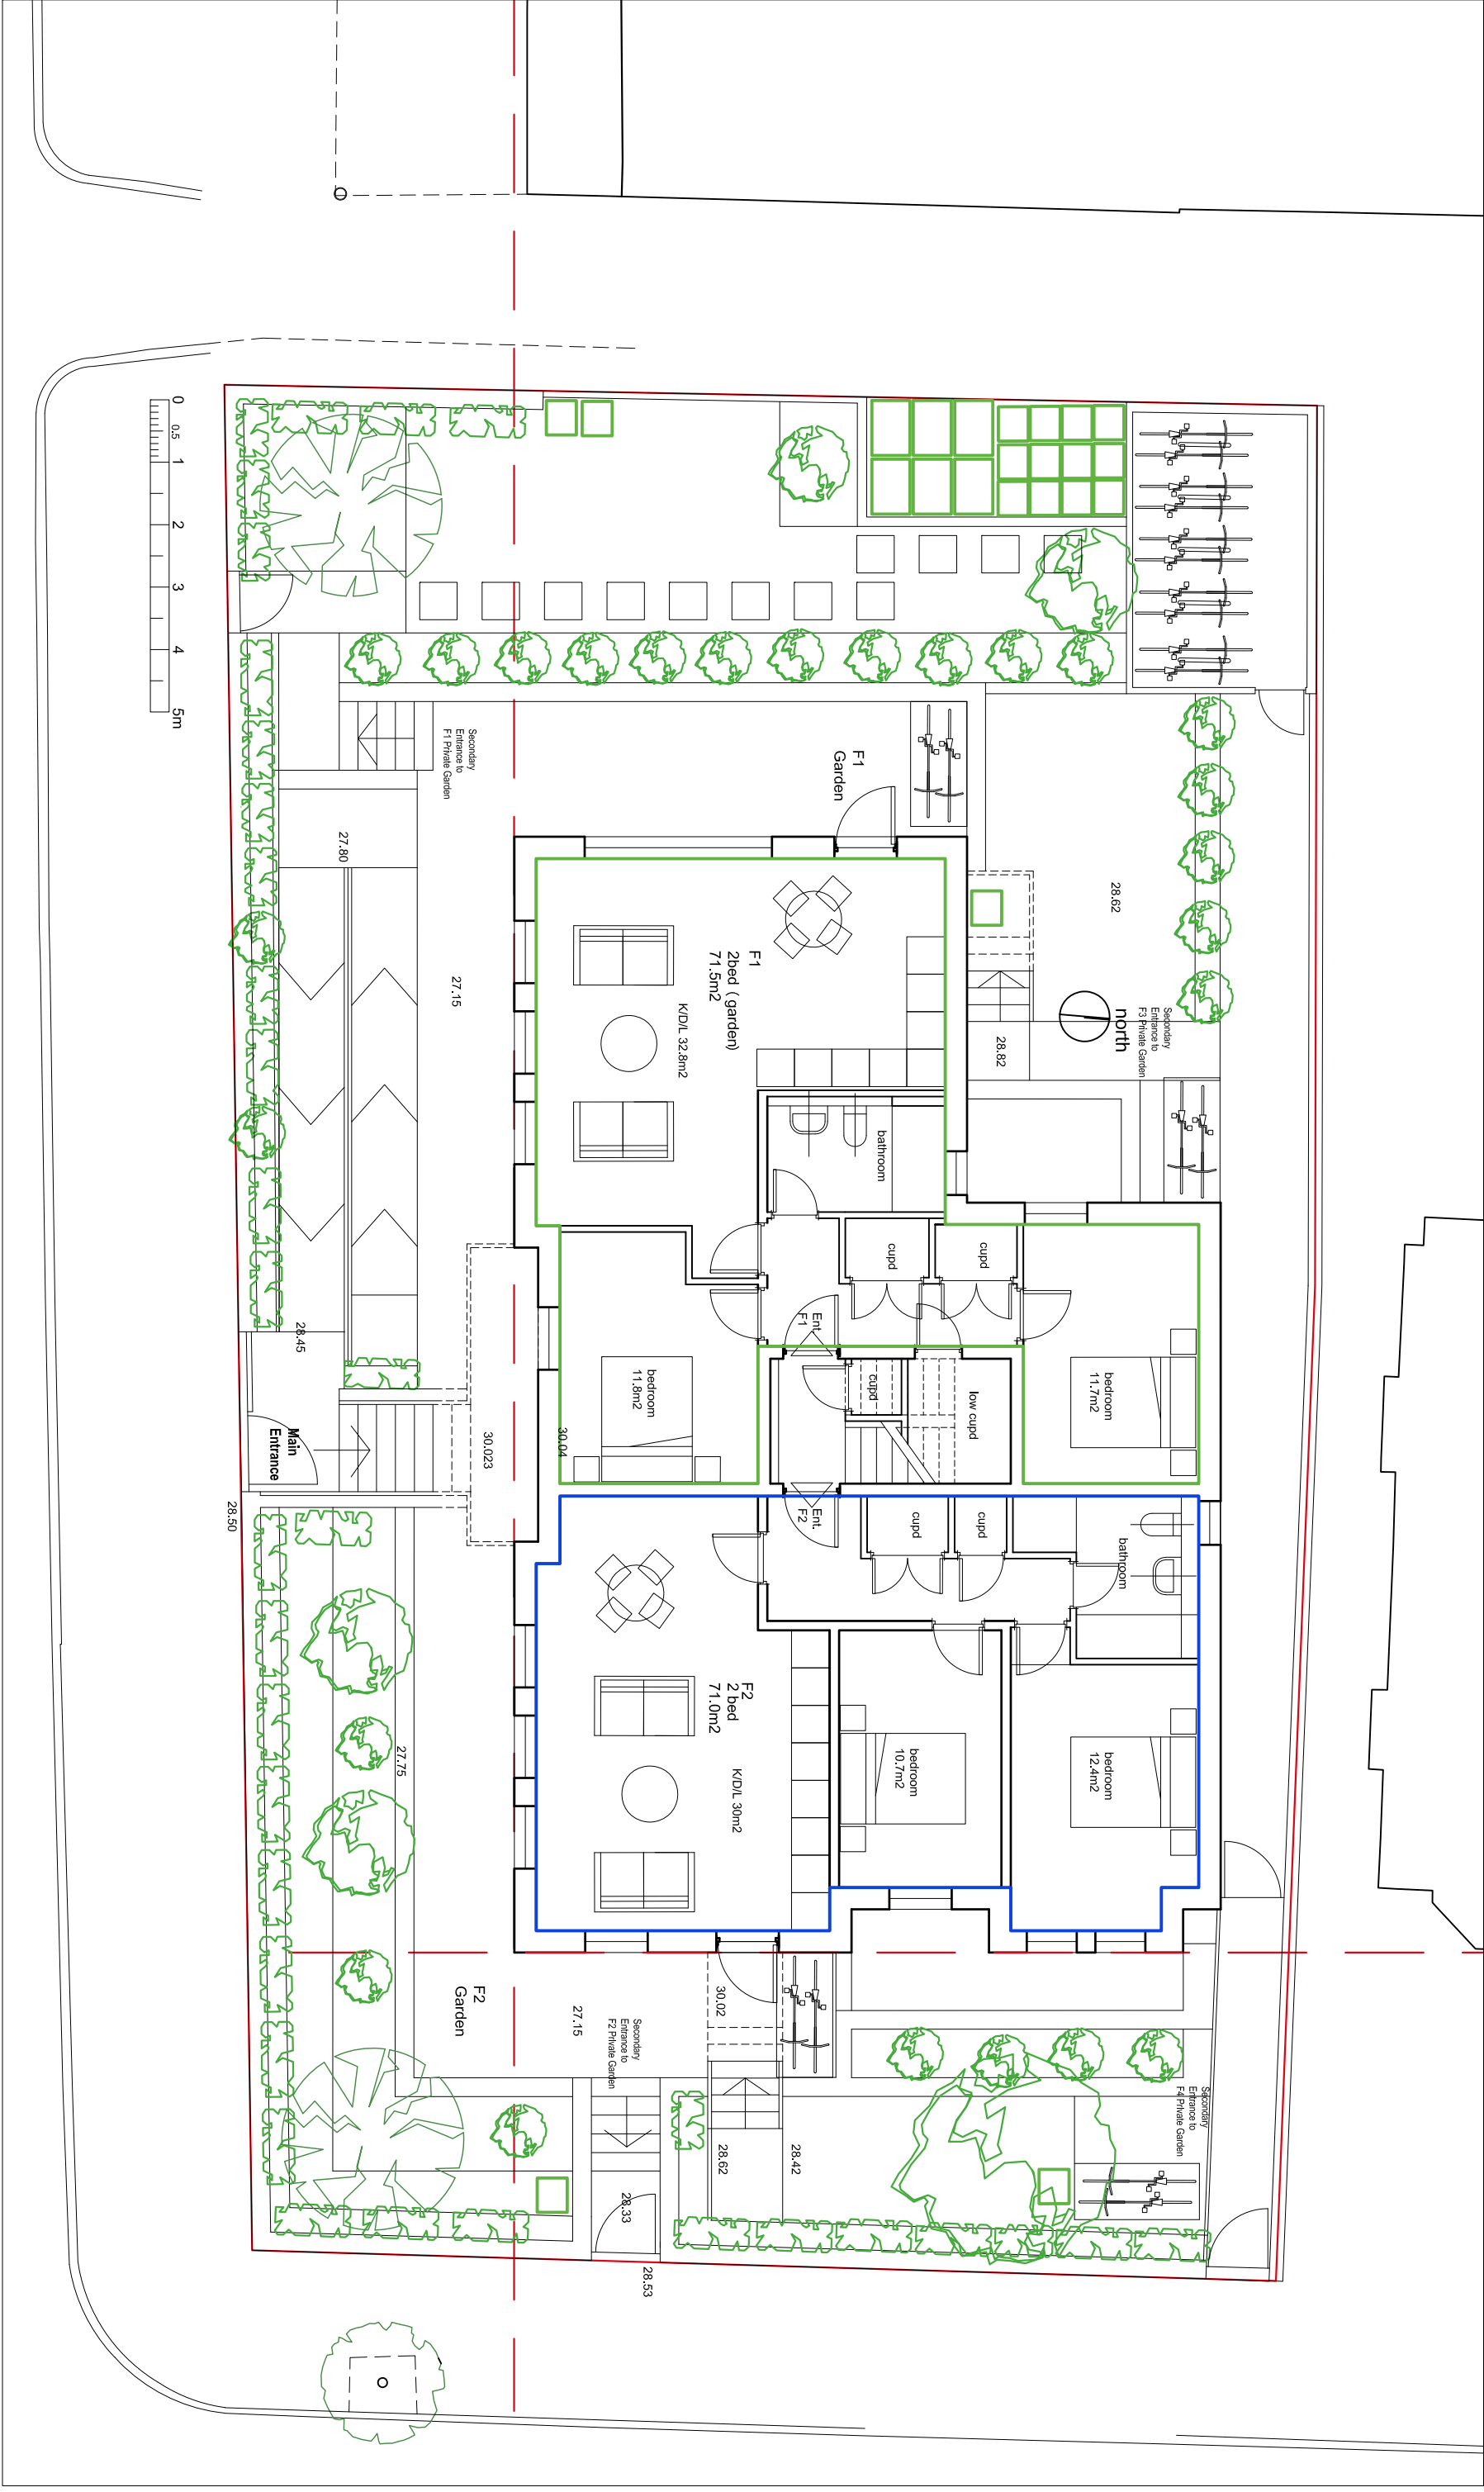

PROJECT		CLIENT		PHASE		DATE	REV	DATE	REV
404W		APL		Planning - PL		26/02/26			
Marchester		DWG NO		SCALE		01/04/26	a		
177 -		PL -		GA1					
404W -		A		A3					
DRAWING TITLE									
Proposed Lower Ground Floor									
sj simon james /architect									