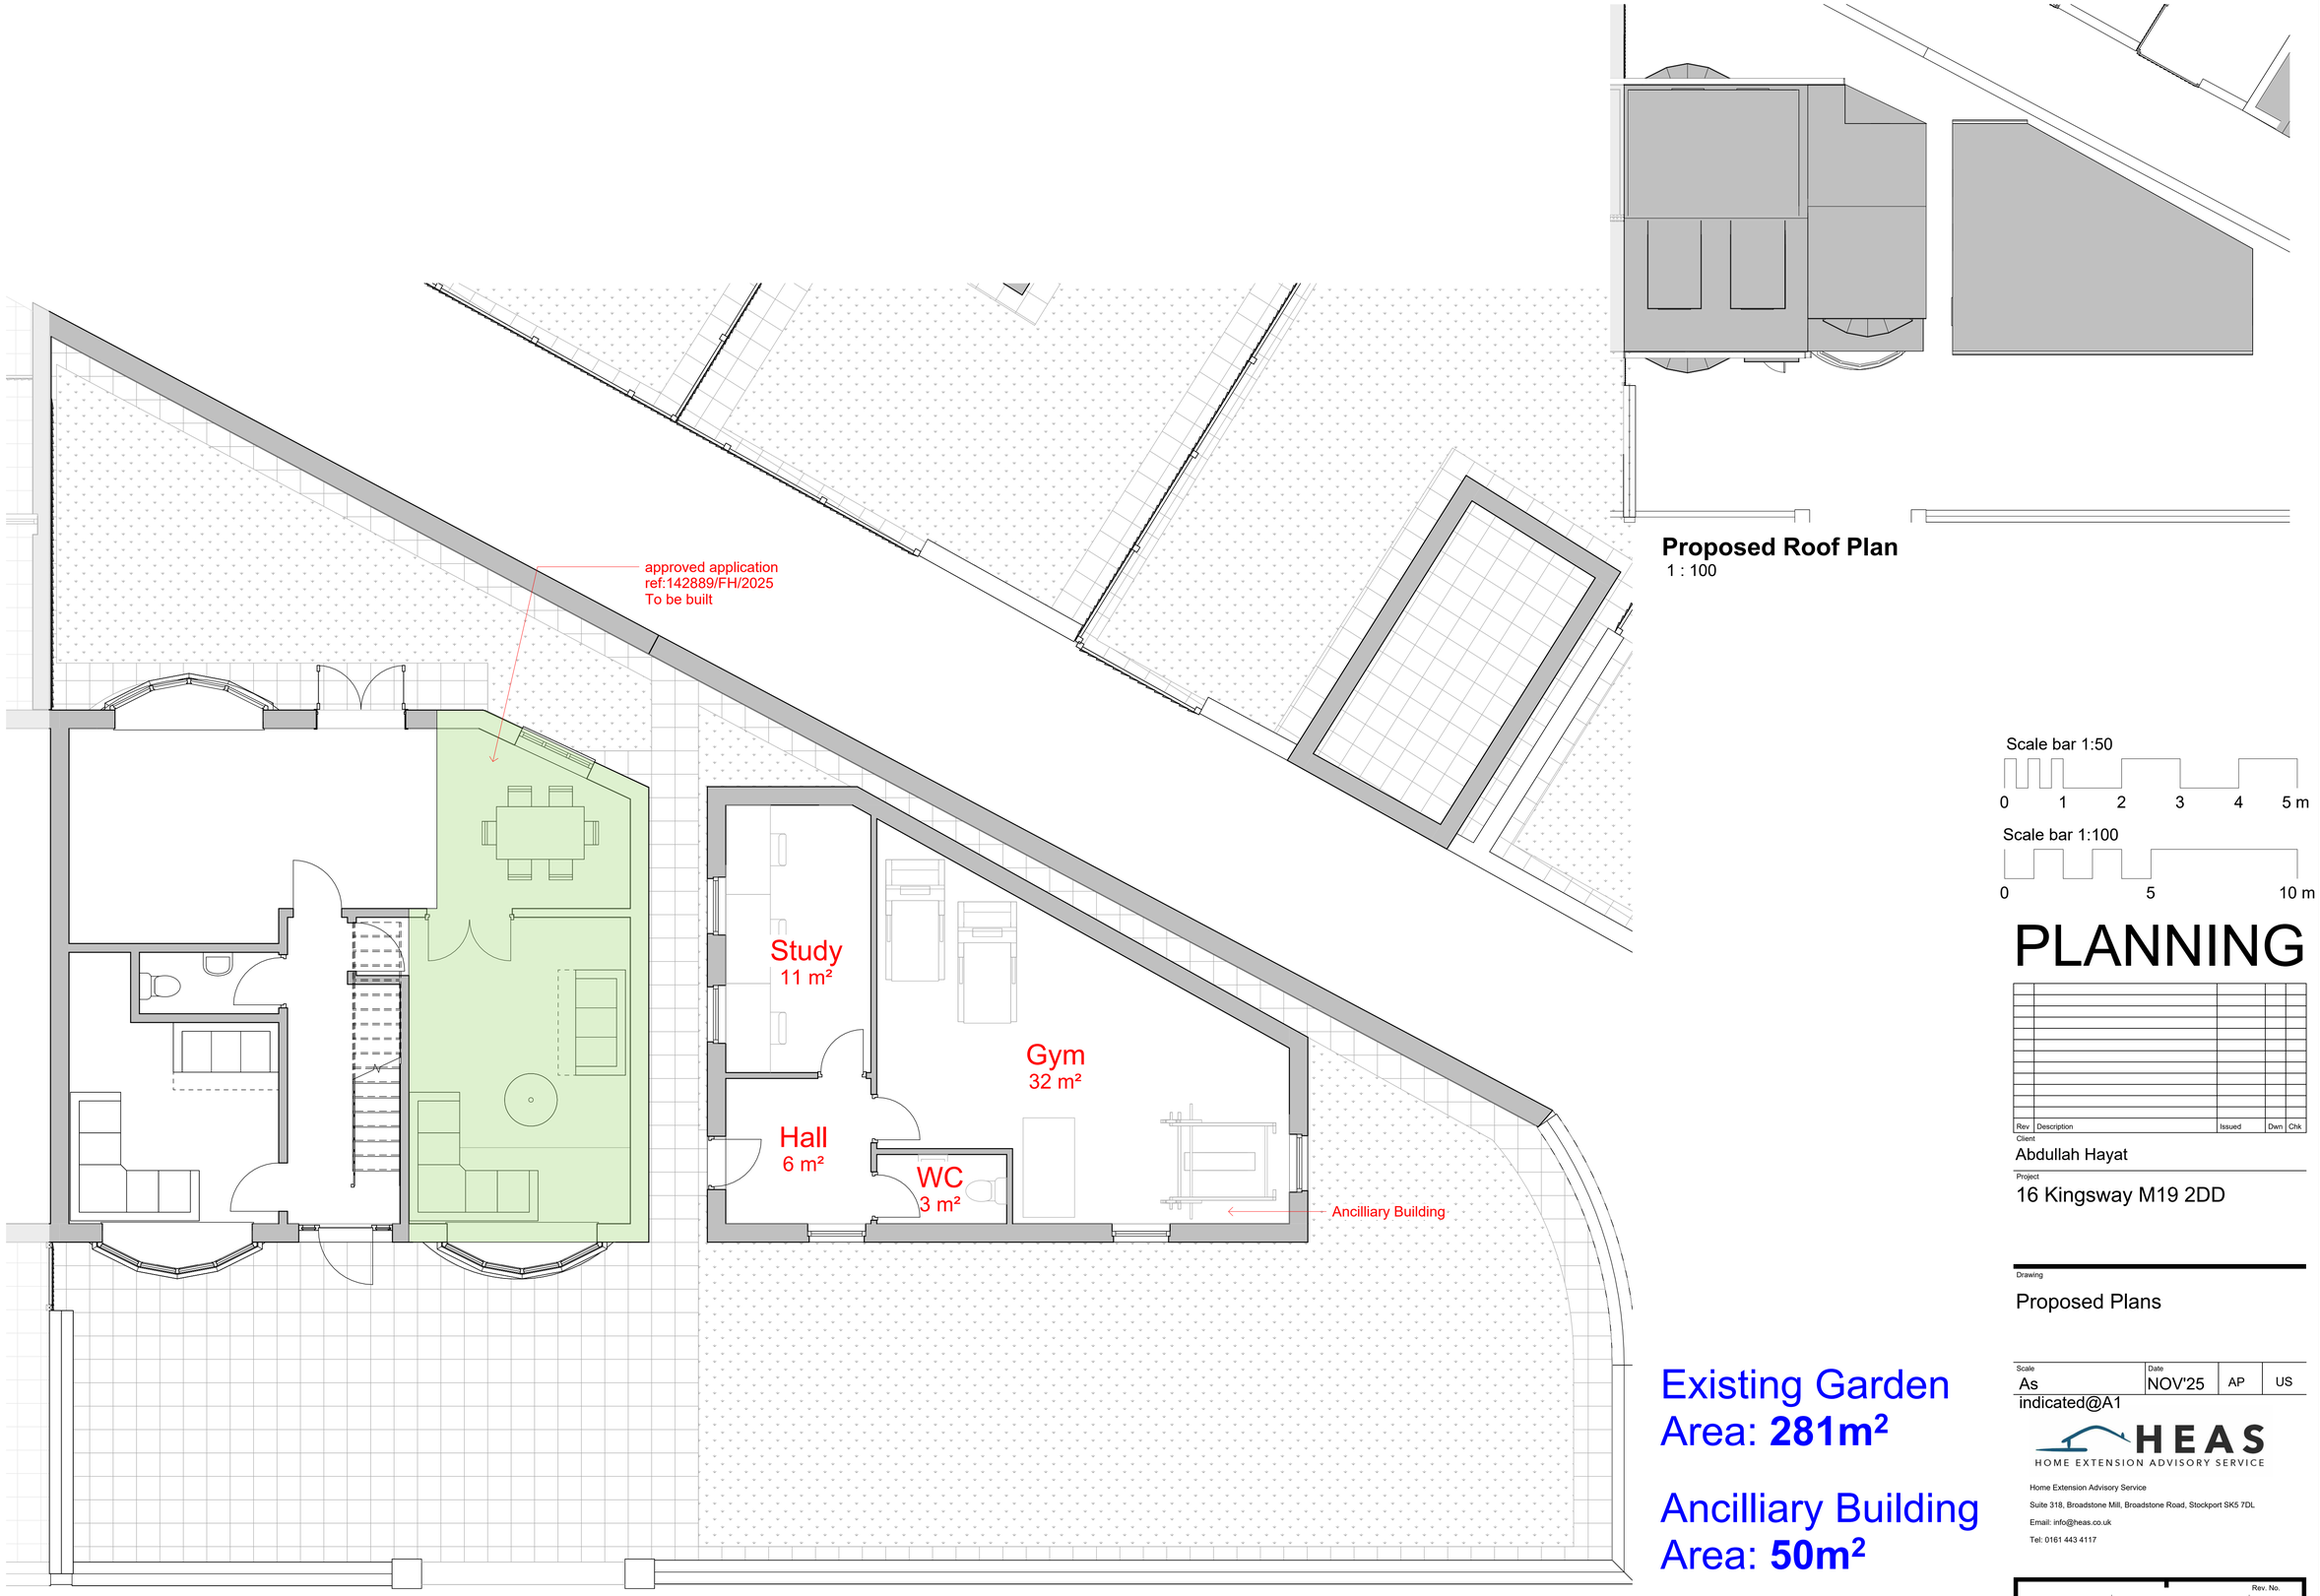


Proposed Ground Floor Plan
1 : 50

Proposed Roof Plan
1 : 100

Scale bar 1:50

0 1 2 3 4 5 m

Scale bar 1:100

0 5 10 m

Existing Garden Area: **281m²**

Ancilliary Building Area: **50m²**

PLANNING

Rev	Description	Issued	Dwn	Chk

Client
Abdullah Hayat

Project
16 Kingsway M19 2DD

Drawing
Proposed Plans

Scale	Date		
As indicated@A1	NOV'25	AP	US

HEAS
HOME EXTENSION ADVISORY SERVICE

Home Extension Advisory Service
Suite 318, Broadstone Mill, Broadstone Road, Stockport SK5 7DL
Email: info@heas.co.uk
Tel: 0161 443 4117

0069	03	20	Rev. No.