




NOTES:
Do not scale. Figured dimensions only to be taken from this drawing. Check dimensions on site & report discrepancies to the architect.
This Drawing is protected by copyright. ©
All areas have been measured from current drawings. They may vary because of (EG) survey, design development, construction tolerances, statutory requirements or re-definition of the areas to be measured.

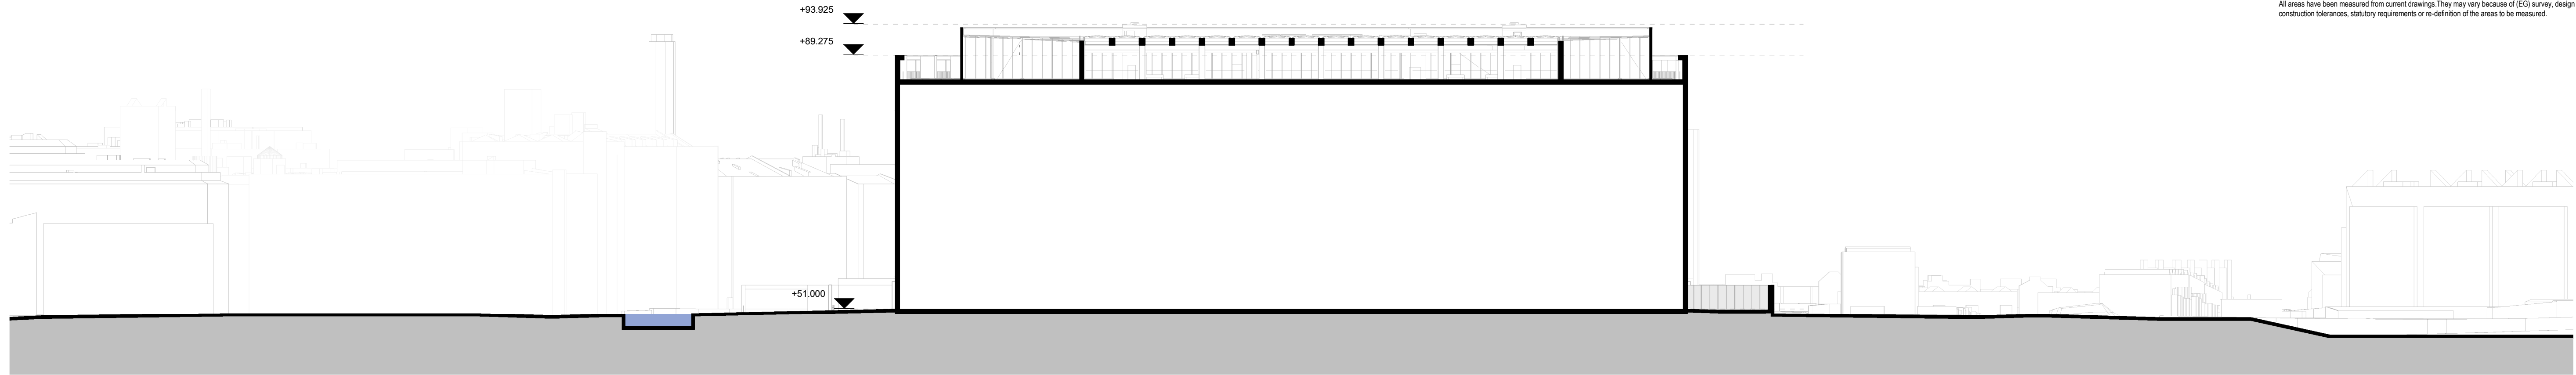


1 Section 1
1:500
CANAL CANAL PLAZA NORTH BUILDING NORTH BUILDING ISLAND PHASE 2

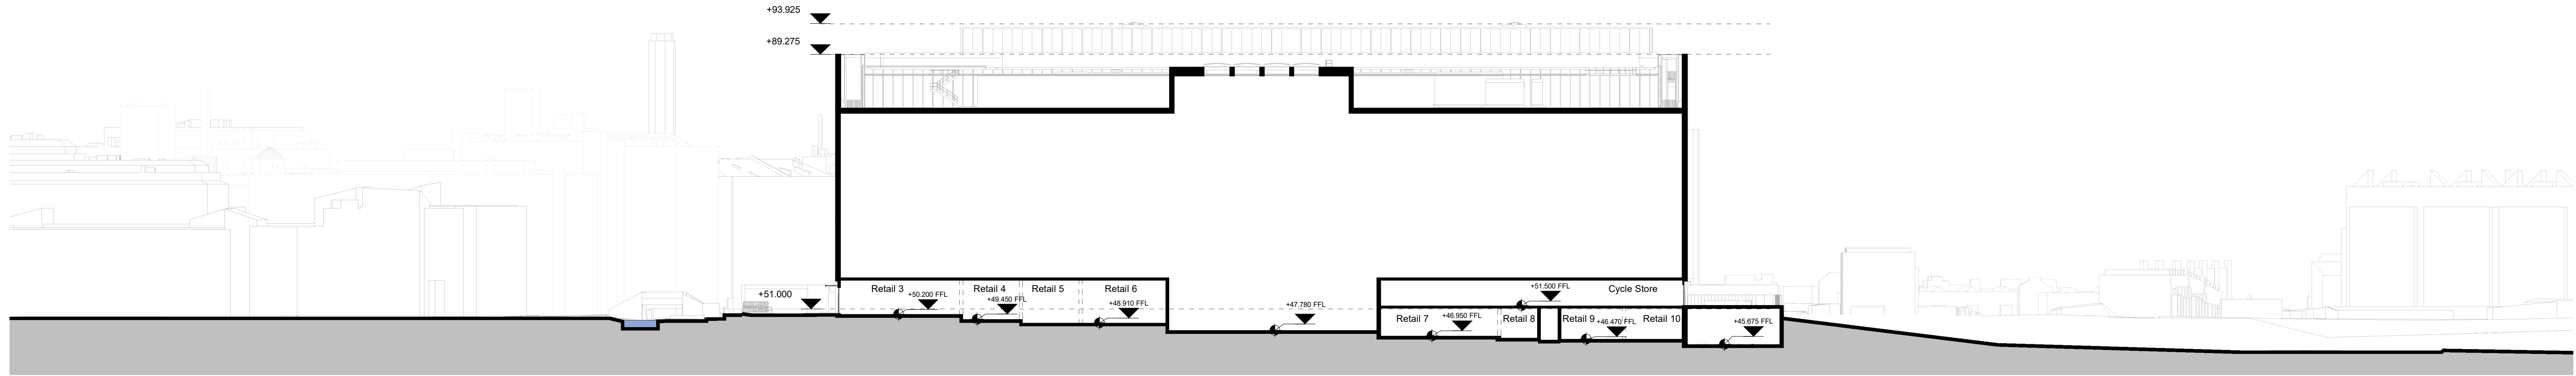

2 Section 2
1:500
REDHILL STREET CANAL CANAL PLAZA SOUTH BUILDING PHASE 2

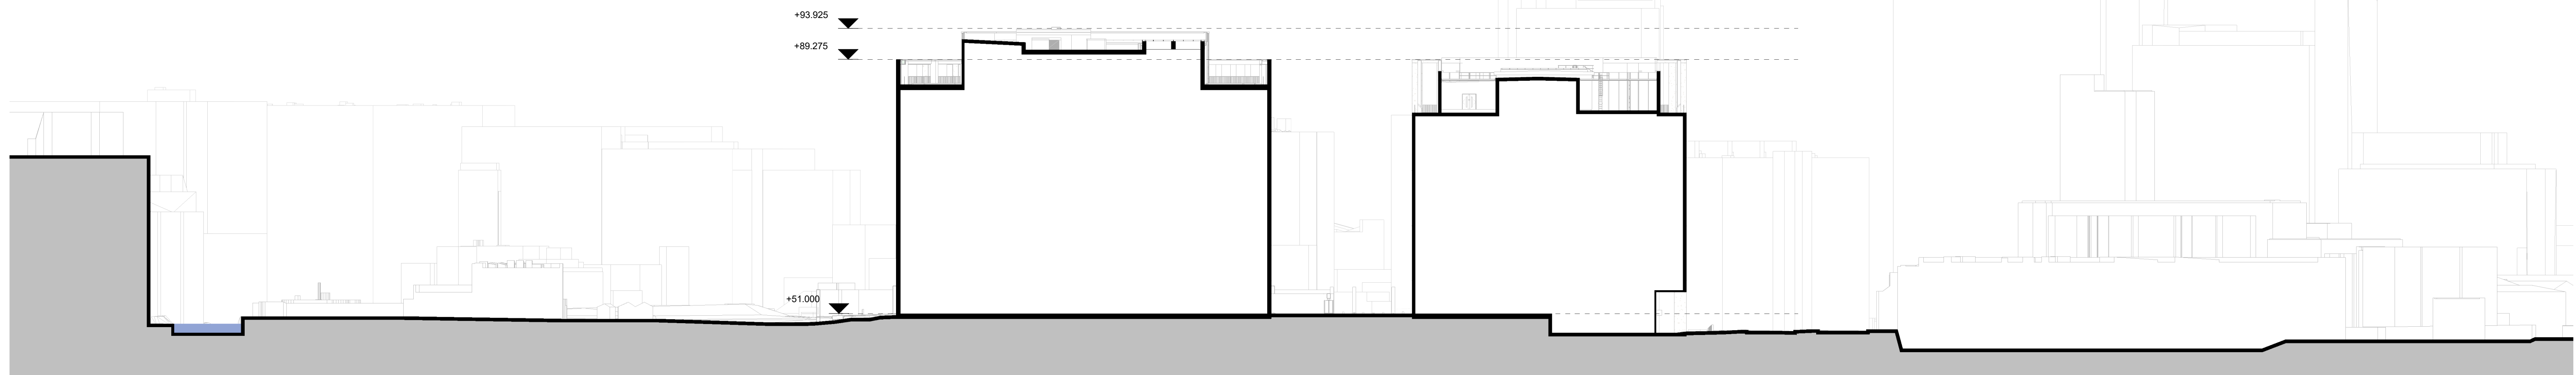

3 Section 3
1:500
CANAL SCHOOL NORTH BUILDING BOULEVARD SOUTH BUILDING GREAT ANCOATS STREET URBAN EXCHANGE

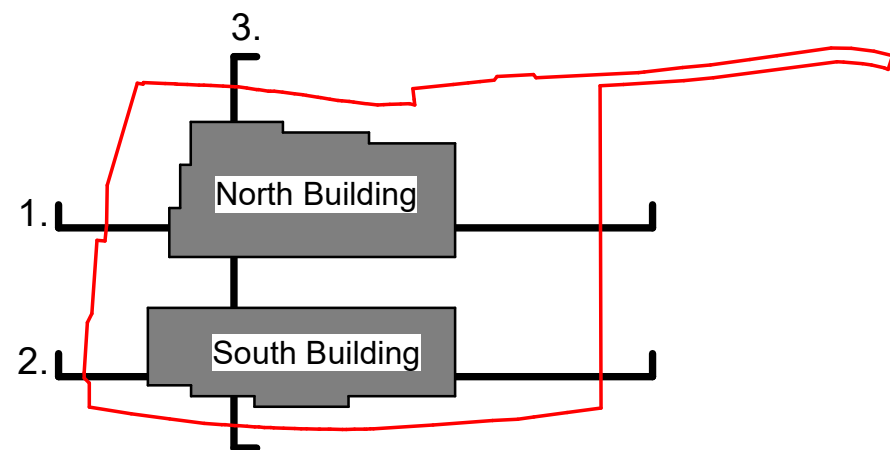

										PRINCIPAL CONSULTANT:										ARCHITECT:										CLIENT:										PROJECT:										SCALE @ A1:										CHECKED:										APPROVED:										CLASSIFICATION ID:	
																				tp bennett										Royal Mills, Unit 2B, 17 Redhill Street, Manchester, M4 5BA Tel: 0161 964 770 https://tpbennett.com																				MDC										1:500										ADV										ADV										PM_30_10_18	
P02 30-01-2026 JTU Issued For Planning ADV	