
Ground Floor 1 : 50

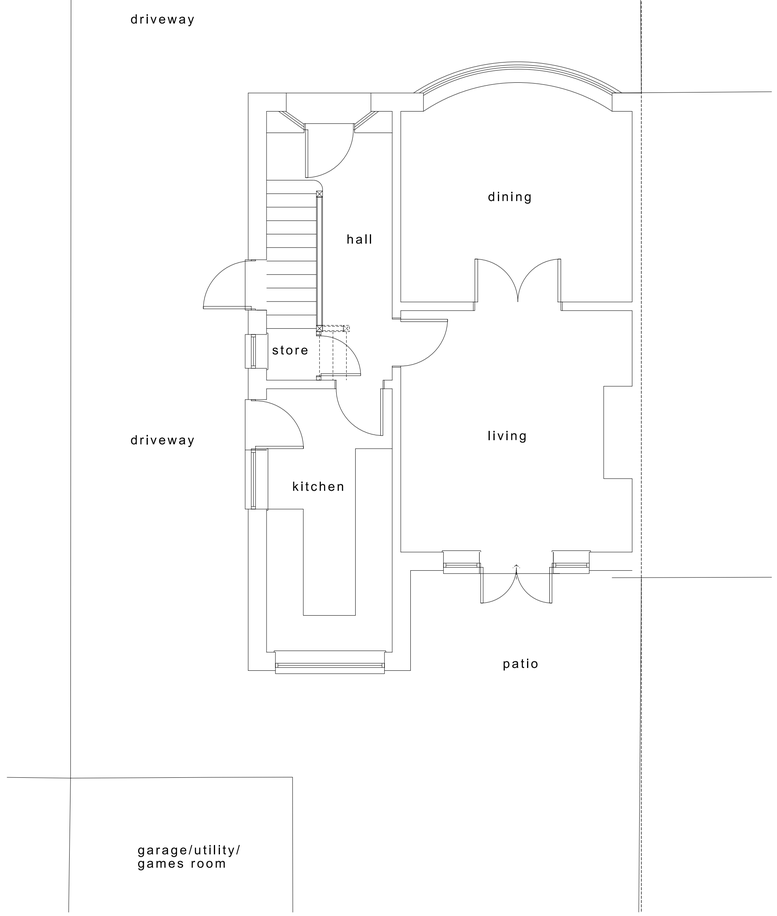

Elevations 1 : 50

front - west




rear - east




rh side - south



lh side - north

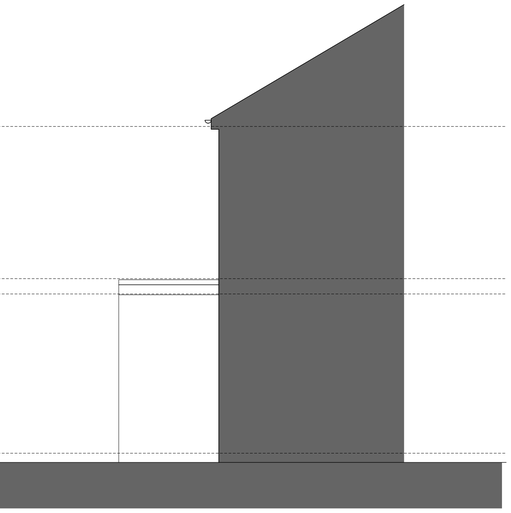

block plan 1 : 200

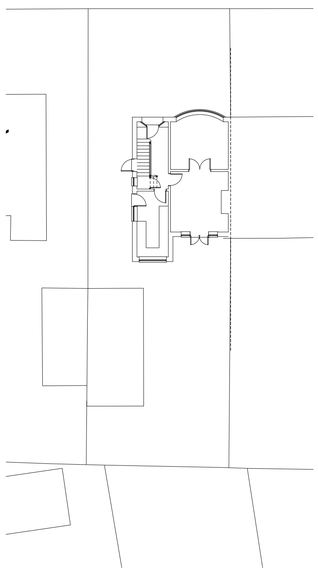

location plan 1 : 1250





Linberg Design

Linberg Design Associates Limited

Suite A, Unit 10 Century Park, Cosdan Road, Altrincham, Cheshire, WA14 5PL
(t) 0161 920 9883 (e) jon@linberg.co.uk (w) www.linberg.co.uk

Project Title

14 Merlewood Avenue,
Manchester, M19 2RS
Proposed Extension

Drg Title

Existing Plans

Drg. No	Revision
EP01	
Scale: 1 : 50 @ A1	Drawn By: JML