


Key


- Existing
- Proposed
- Existing Historic Fabric to be Removed
- Existing Non-Historic Fabric to be Removed



Existing situation

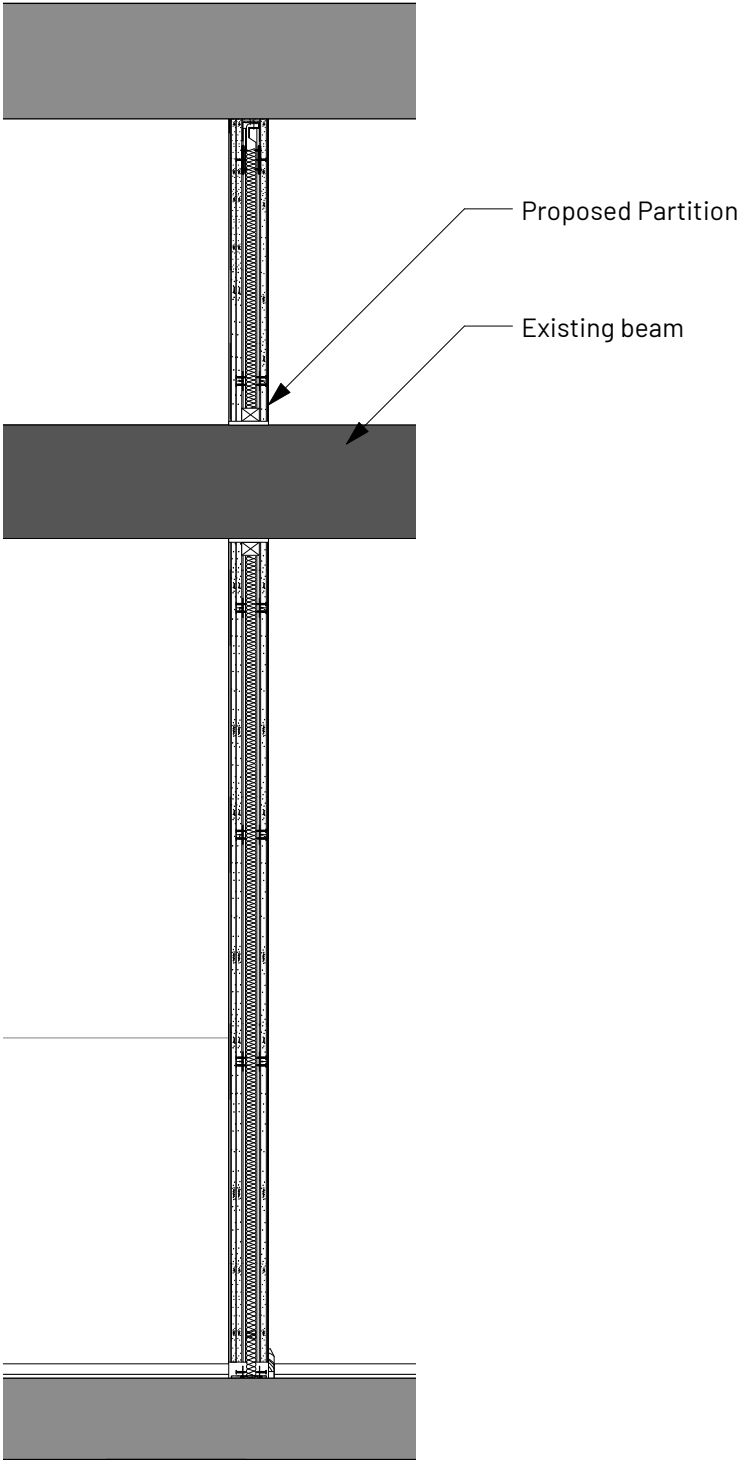

1 Fourth Floor Partition Section AA
Scale: 1:20

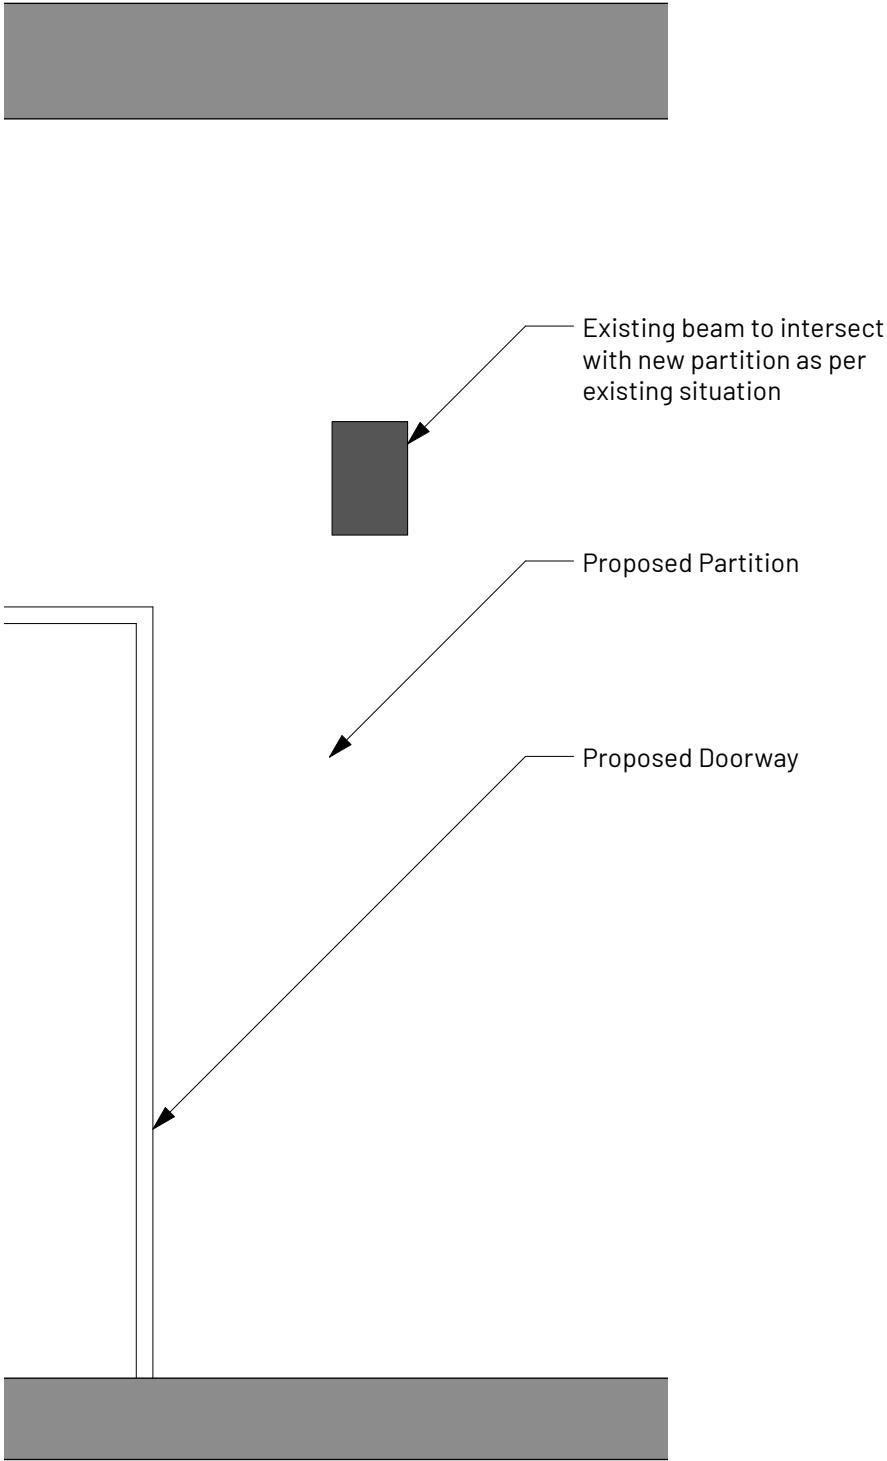

2 Fourth Floor Partition Elevation BB
Scale: 1:20

REV	NOTE	DRN	CHK
	St Margarets (App. 2), Manchester		
	For Charlotte Street Estates		

Fourth Floor Partitions

PROJECT REF.	2093
DRWG NO.	P(340)
REVISION	
SCALE	1:20 @ A3
DATE 1st	Dec 25
DRAWN	RD

SK sketch E existing P proposed T tender C construction FI final issue

+44 161 236 0051
ARCHITECT@ATELIERMB.CO.UK

ATELIER.MB