




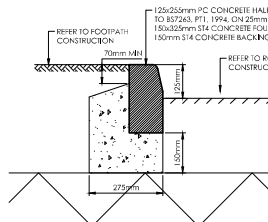


Minimum depth of Carriageway construction should be 450mm for frost protection

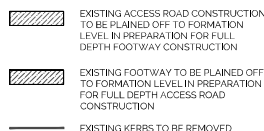




STANDARD KERB
SCALE 1:10

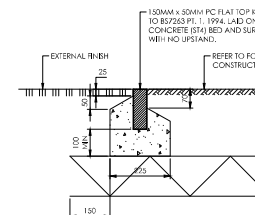


EDGING KERB (TYPE E1)
SCALE 1:10

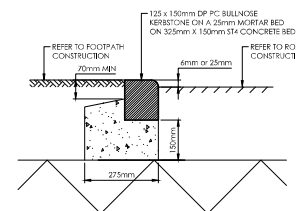



DROPPED BULLNOSE KERB
SCALE 1:10

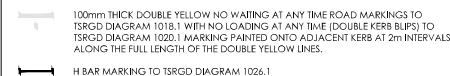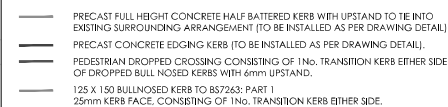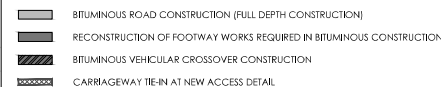

THIS DRAWING IS SUBJECT TO SECTION 278 APPROVAL FROM MANCHESTER CITY COUNCIL AND IS NOT TO BE USED FOR CONSTRUCTION.

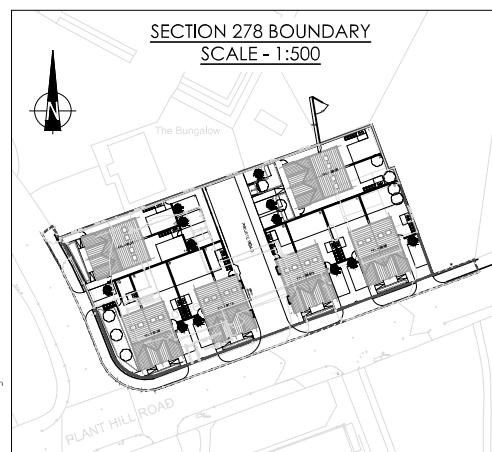


SECTION 278 BOUNDARY
SCALE - 1:500

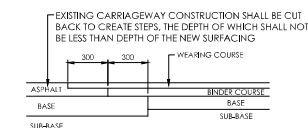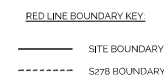

TRANSITION BETWEEN NEW AND EXISTING SURFACING

SCALE 1:20


- 400mm x 400mm x 65mm Buff coloured tactile paving to BS 7263 (Charcon or similar approved).
- 50mm thick 4:1 sand/ cement bed (12 hour retarded).
- 200mm thick we lean concrete Type ST2 to Table 10/1 clause 1001 base.
- 75mm Type 1 granular binding as required.

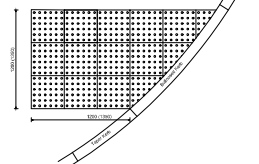

RADIUS CROSSING
SCALE: NTS



SITE CLEARANCE PLAN
SCALE - 1:250

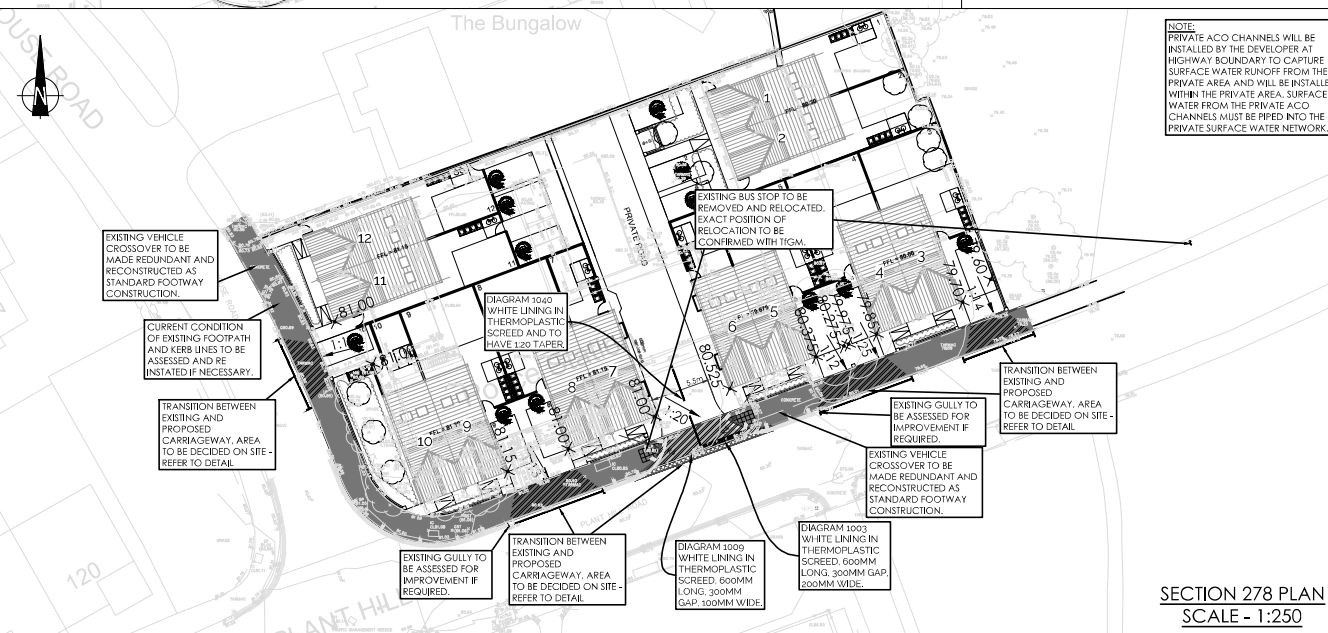

SECTION 278 PLAN
SCALE - 1:250



Amber House | Green Lane | Liverpool | L13 7GD
T: 0151 366 0700 | W: www.dishapeengineering.co.uk | Tweet Us: @dishapehew

PROJECT	Plant Hill Blackley Manchester
---------	-----------------------------------

TITLE Section 278
Plan and Construction Details

GENERAL NOTES

THIS DRAWING TO READ IN CONJUNCTION WITH ALL
RELEVANT STRUCTURAL AND ARCHITECTURAL DRAWINGS
AND SPECIFICATIONS.

ALL DIMENSIONS TO BE CHECKED ON SITE BY THE
CONTRACTOR / FABRICATOR PRIOR TO COMMENCEMENT
OF WORKS

ALL DIMENSIONS ARE IN MILLIMETRES UNLESS STATED OTHERWISE

ALL WORKS TO BE CARRIED OUT IN STRICT ACCORDANCE WITH THE ENGINEER'S SPECIFICATIONS, RELEVANT BRITISH STANDARDS AND WHERE APPLICABLE LOCAL AUTHORITY REQUIREMENTS.

P06	BW	Updated to show approved window railings on plots 6 & 7	03/12/20
P08	BW	Updated to MCC Proposed TRO ref. 280889T-MCC-1200-001	24/07/20
P07	BW	Double yellow lining added to south side of Plant Hill Road	06/03/20
Rev	By	Description	Date

Dealing School

Client	Irwell Valley Homes
--------	---------------------

Status	S2	Purpose of Issue	Preliminary
--------	----	------------------	-------------

Designed By	BW	Drawn By	BW	Shape Project No.	2100
-------------	----	----------	----	----------------------	------

Sheet No.	C-0004
-----------	--------

Scale (in ft)	1:250	Date	08/05/2024	Rev	P09
------------------	-------	------	------------	-----	-----