




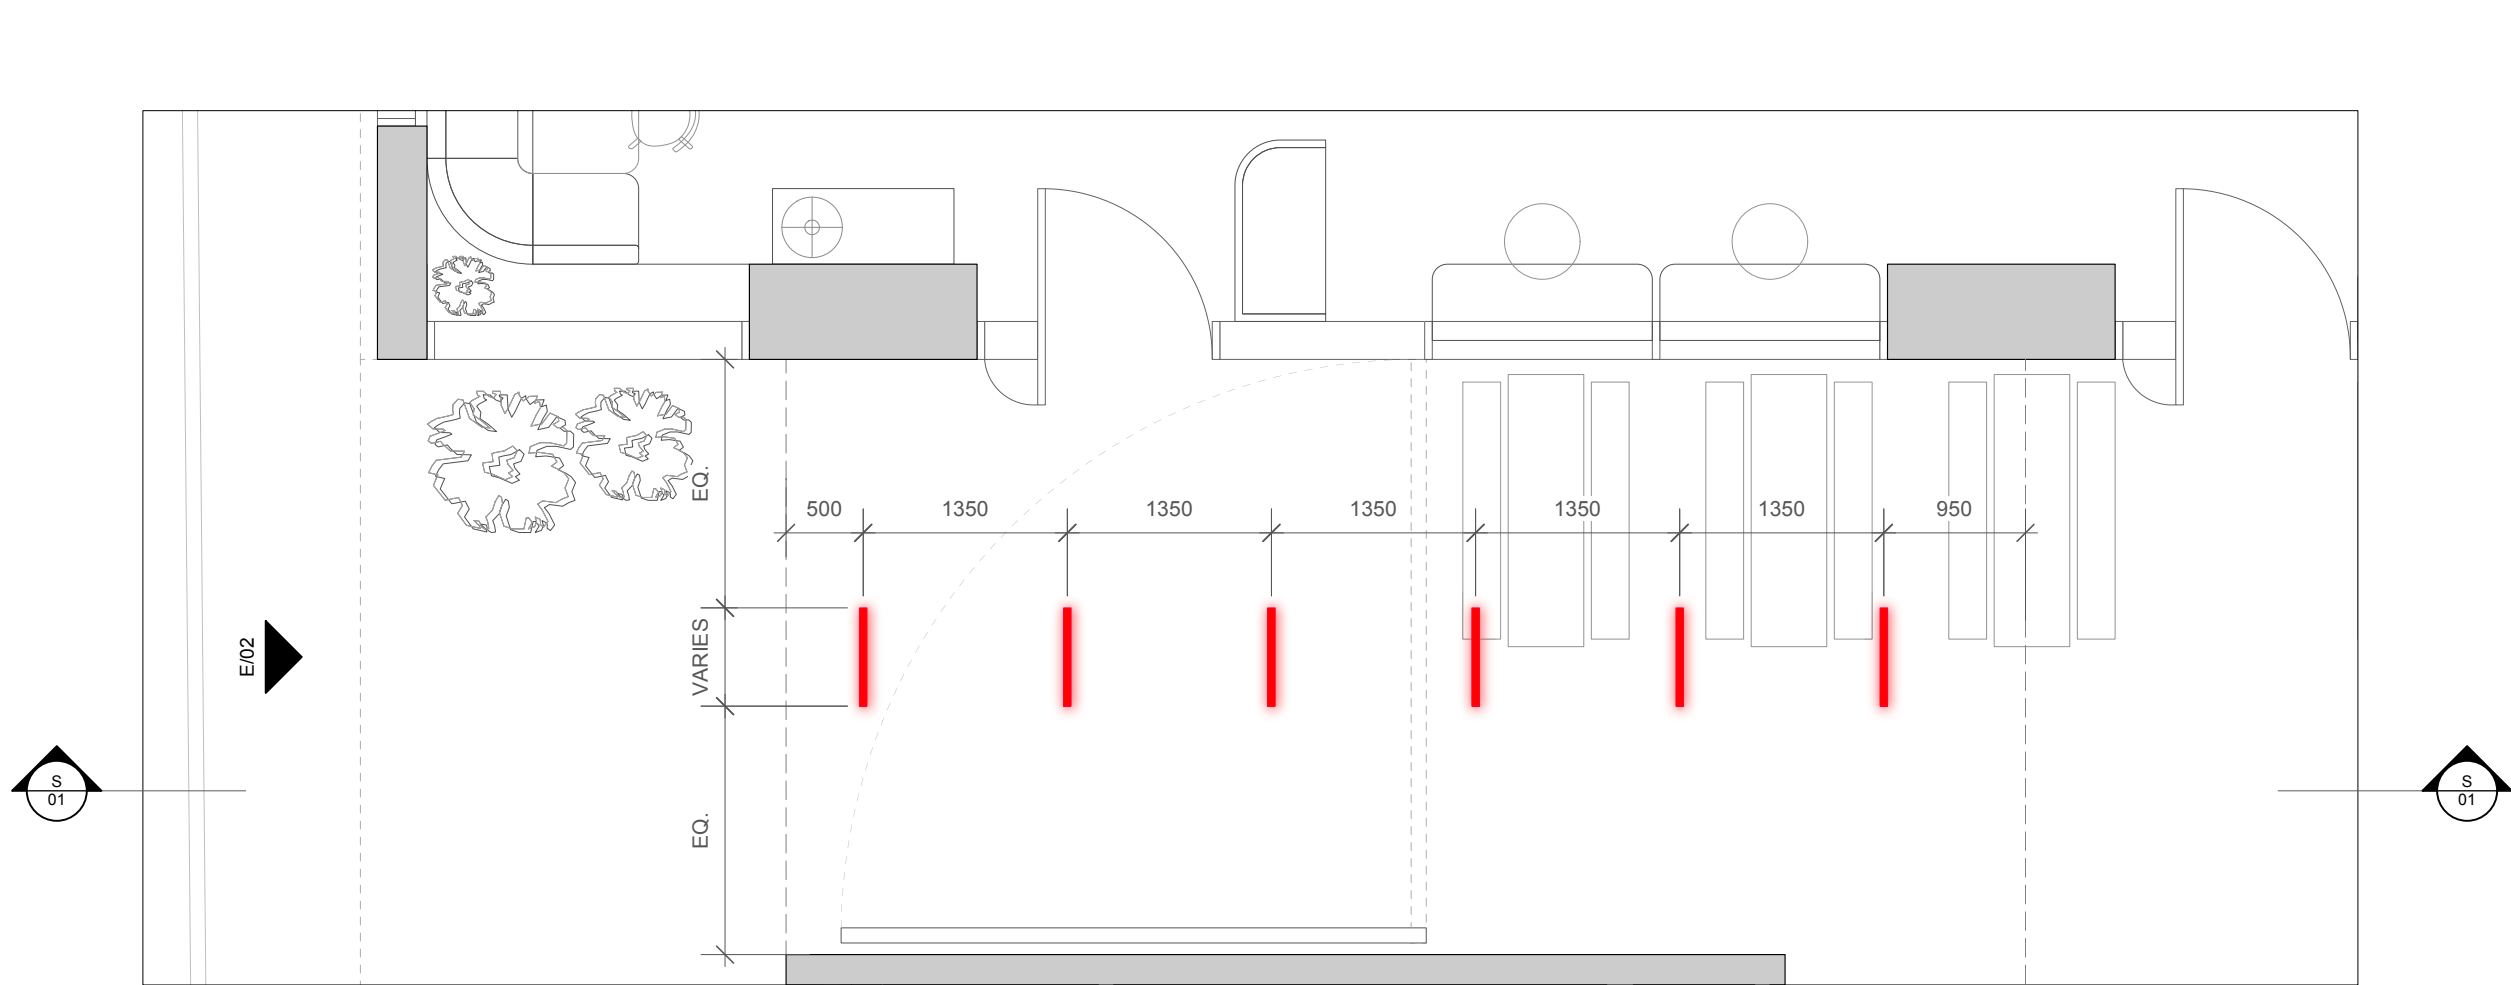


1 SIGNAGE LOCATION PLAN
Scale: 1:50

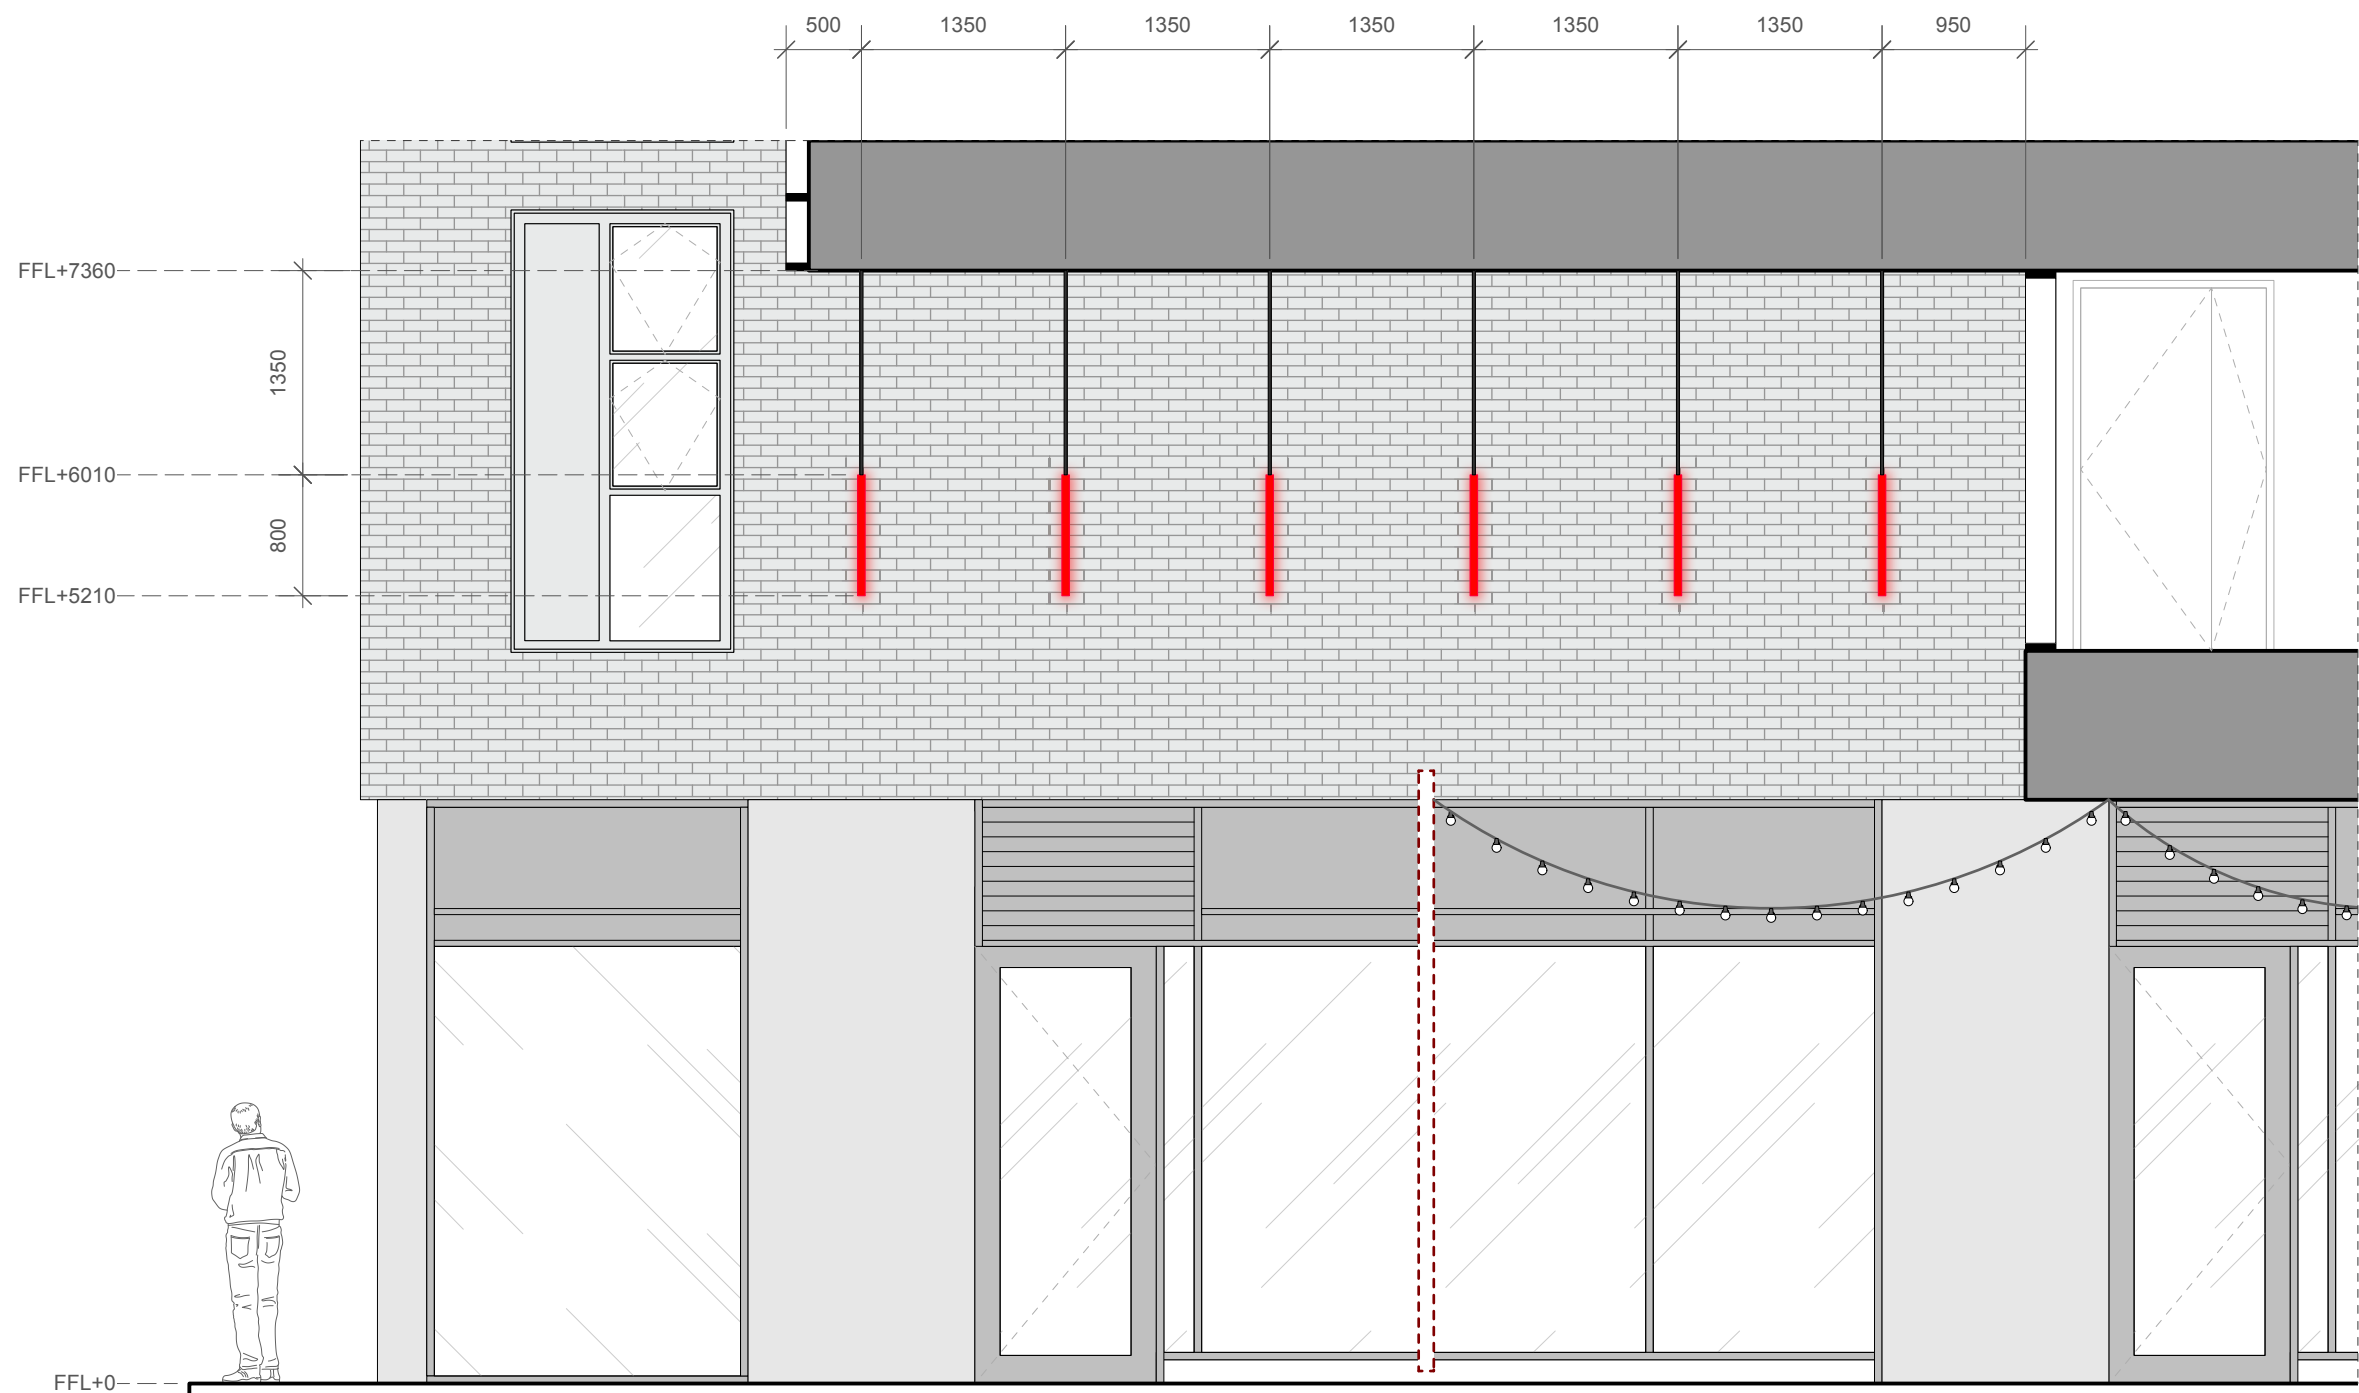

2 SECTION 01
Scale: 1:50

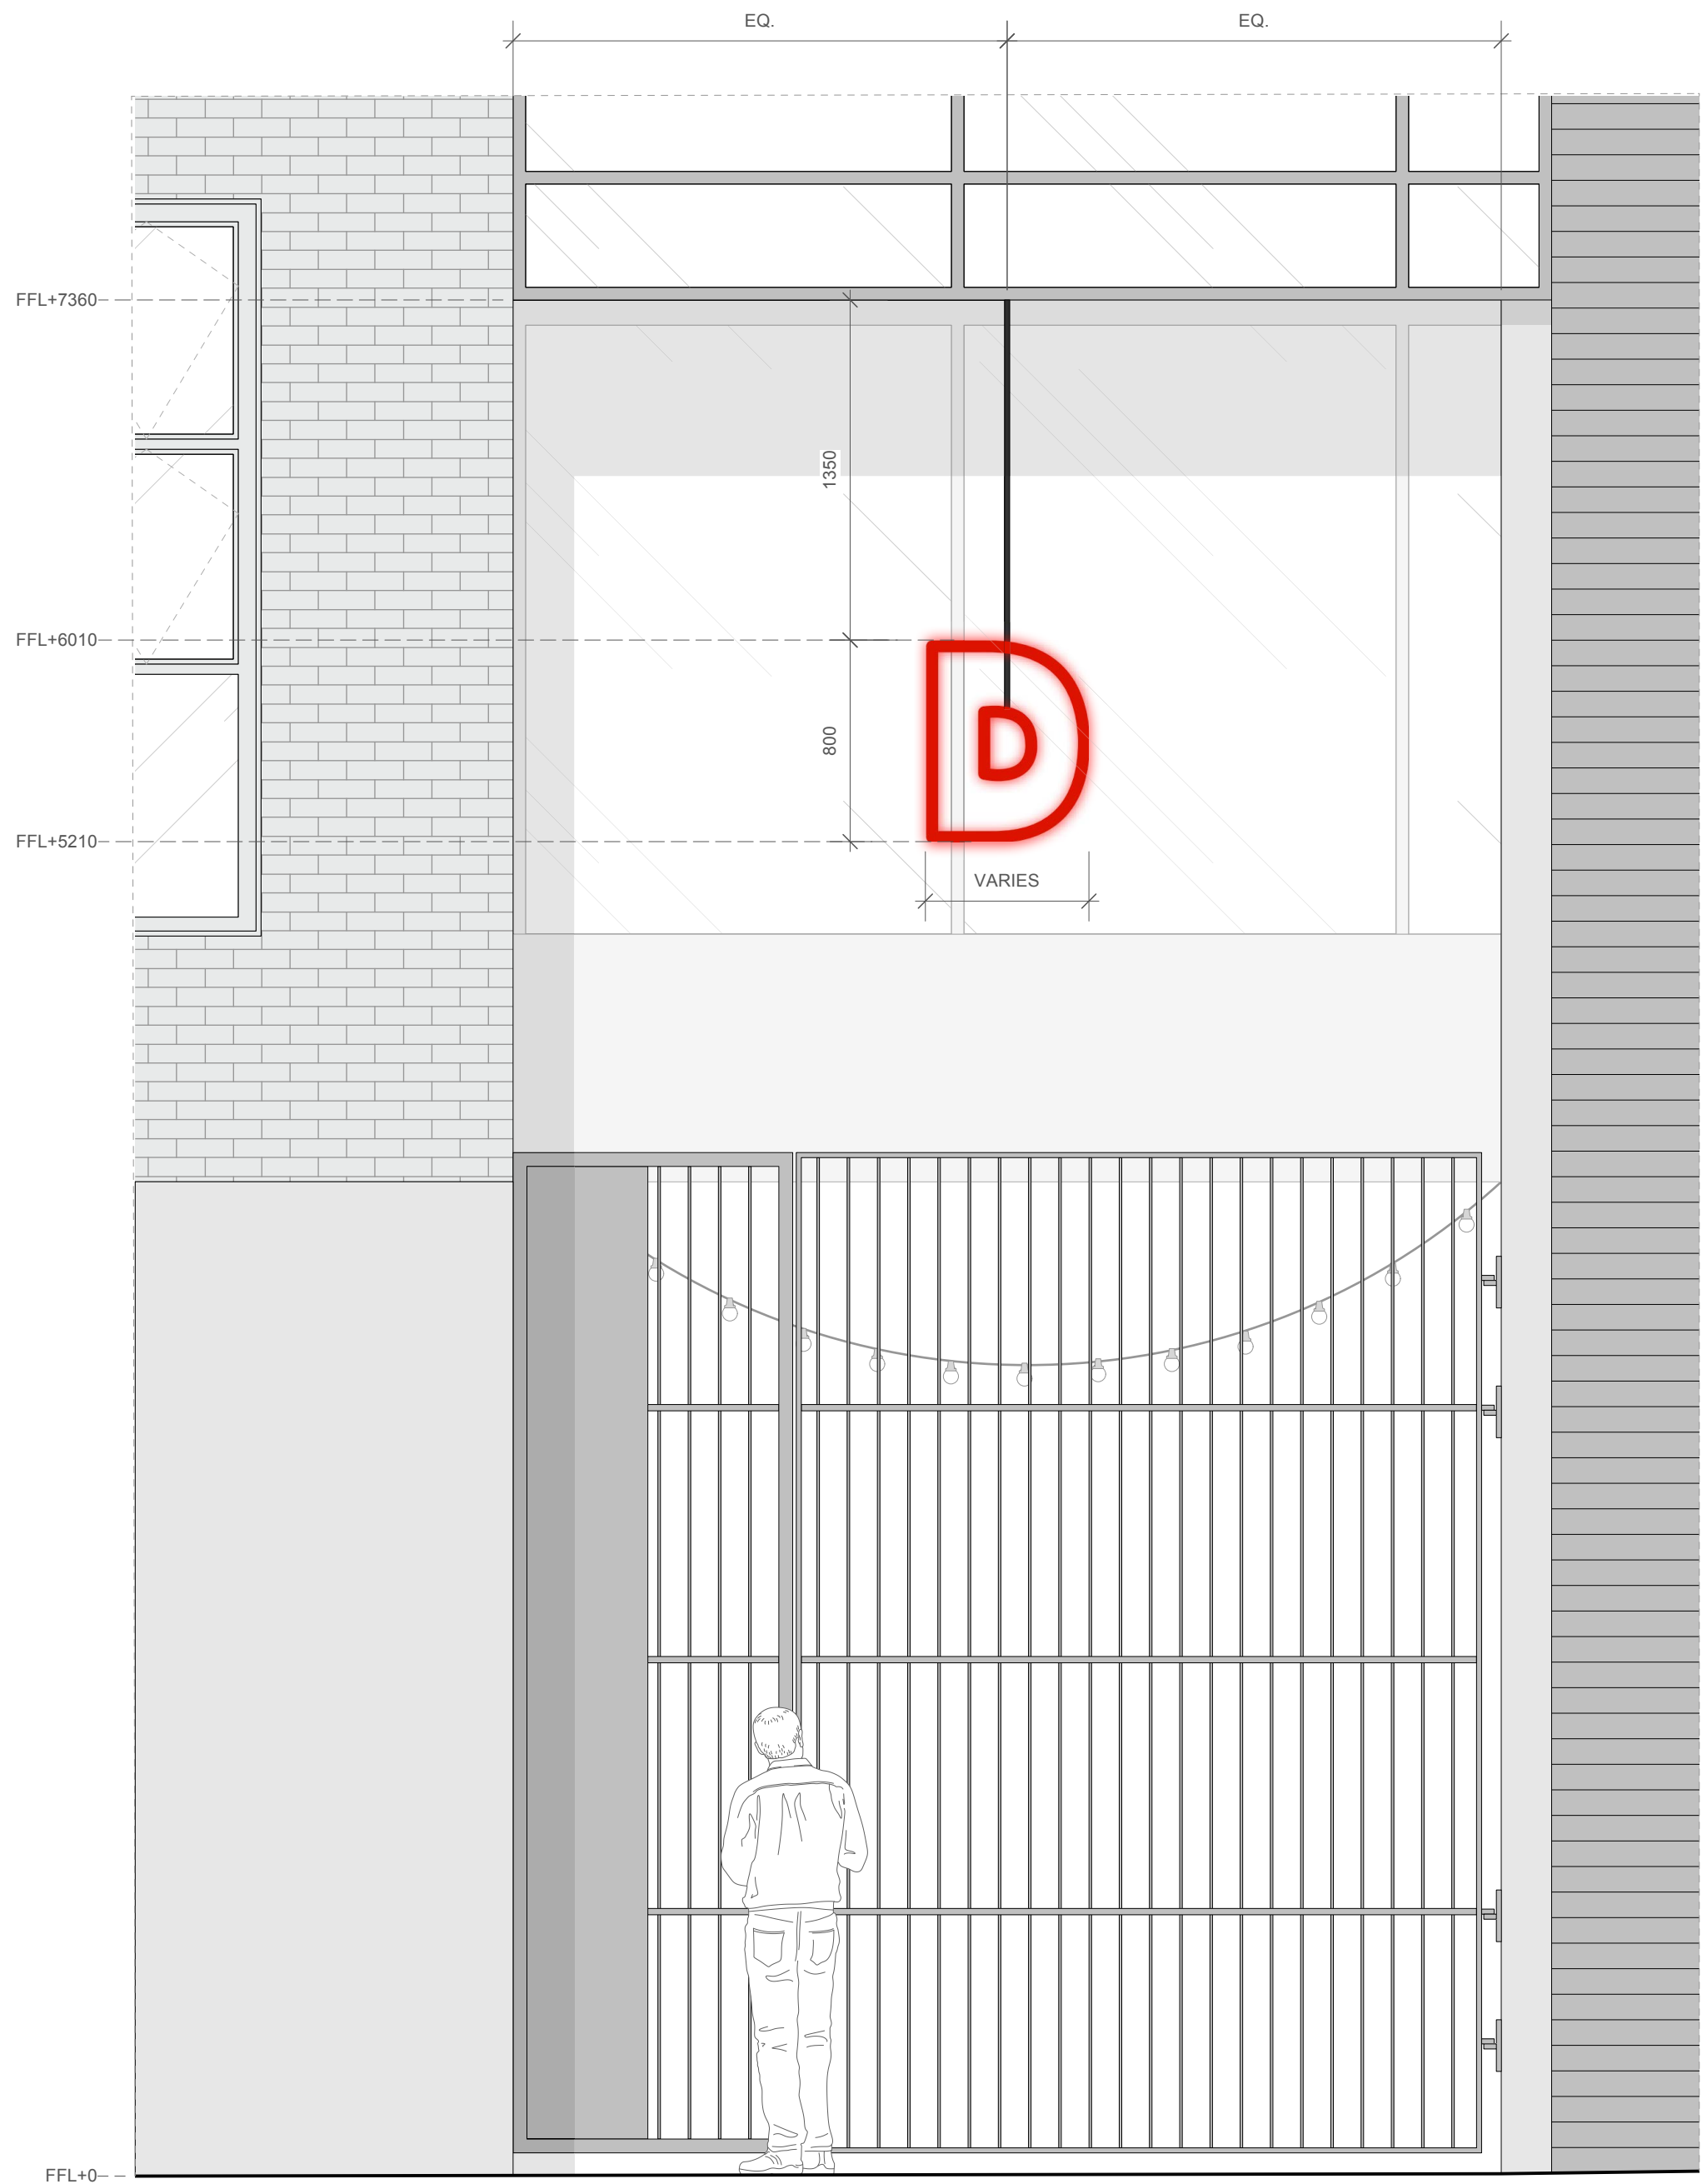

3 ELEVATION 02
Scale: 1:25

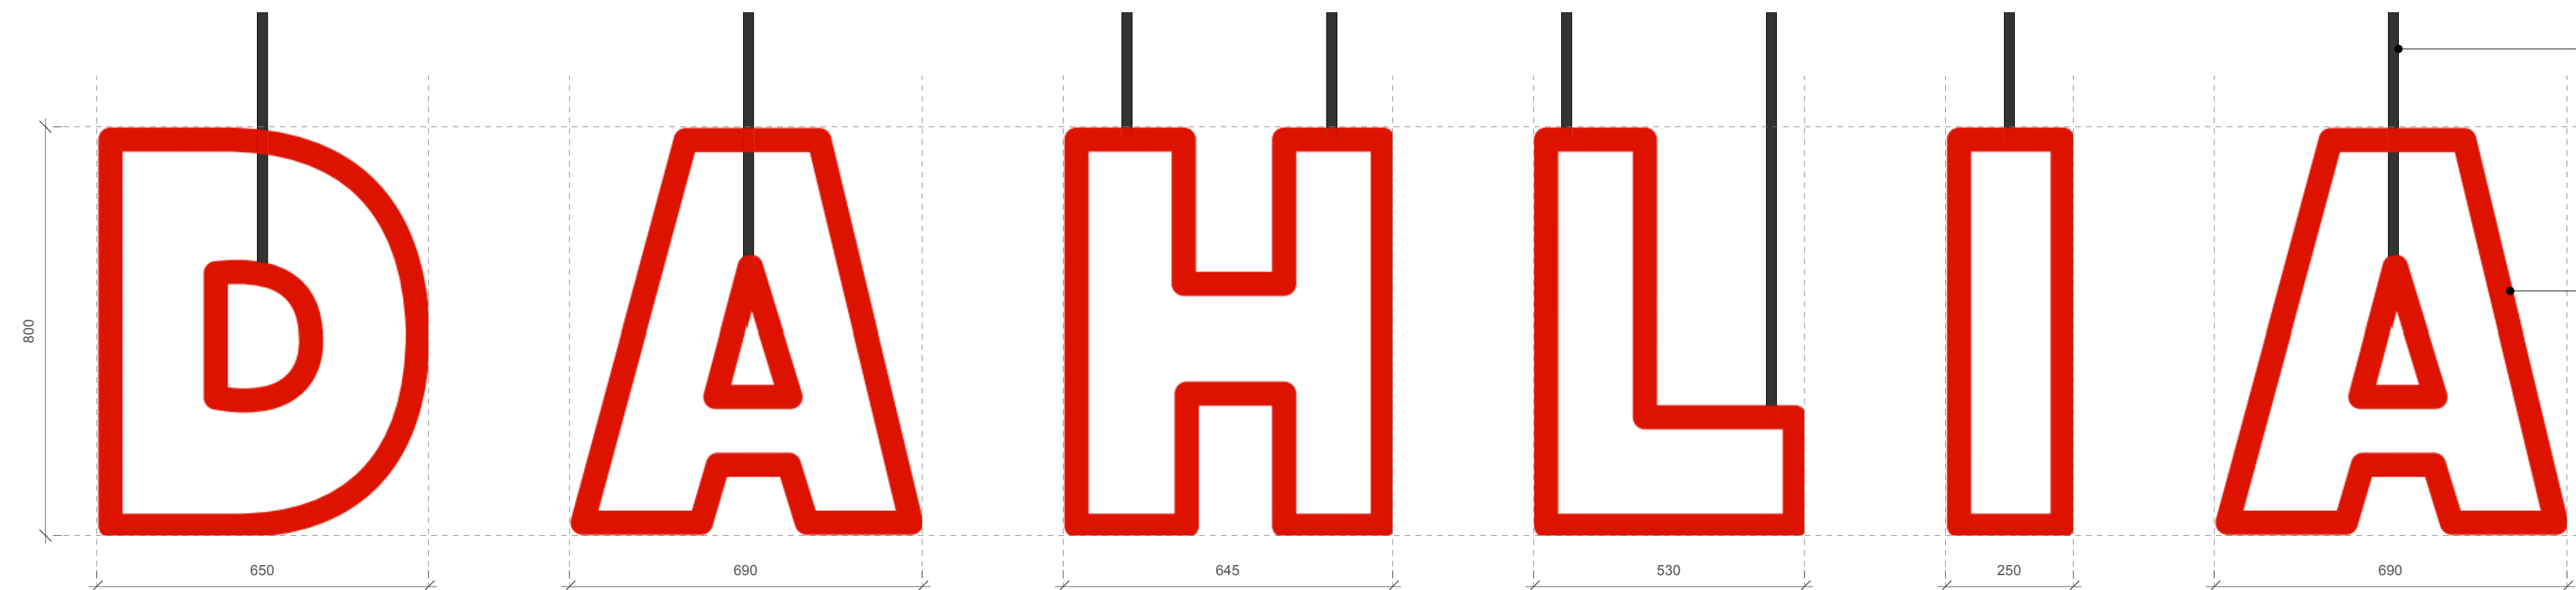

5 DETAILED NEON LETTERING
Scale: 1:10

20MM FIXED BLACK STEEL ROD USED TO SUSPEND LETTERING AND CONCEAL POWER CABLE - EXACT SPECIFICATION TO BE CONFIRMED BY SPECIALIST MANUFACTURER.


PROPOSED SUSPENDED 6X NEON LETTERING SIGNAGE 'D A H L I A'
FINISH: RED NEON LED TUBE
IP RATING: IP65
SIGNAGE SIZE: 800mm (H) X 690mm (MAX. W) X 50mm (D)
ILLUMINANCE LEVEL: 200cdm
SUSPENSION HEIGHT: FFL+5210mm (TO BASE OF LETTERING)
LUMENS / WATTAGE TO BE CONFIRMED BY SPECIALIST MANUFACTURER.

GENERAL NOTES

01. DRAWINGS ARE FOR INFORMATION ONLY AT STAGE 4 AND TO SHOW DESIGN INTENT. ALL DIMENSIONS ARE THEREFORE SUBJECT TO FULL SITE SURVEY AND DEVELOPMENT WITH SUB-CONTRACTORS. SPECIALIST SUBCONTRACTOR TO PROVIDE FABRICATION DRAWINGS FOR REVIEW BY SONDAY AND CLIENT.

02. DRAWINGS TO BE READ IN COLOUR.

REFERENCE IMAGES

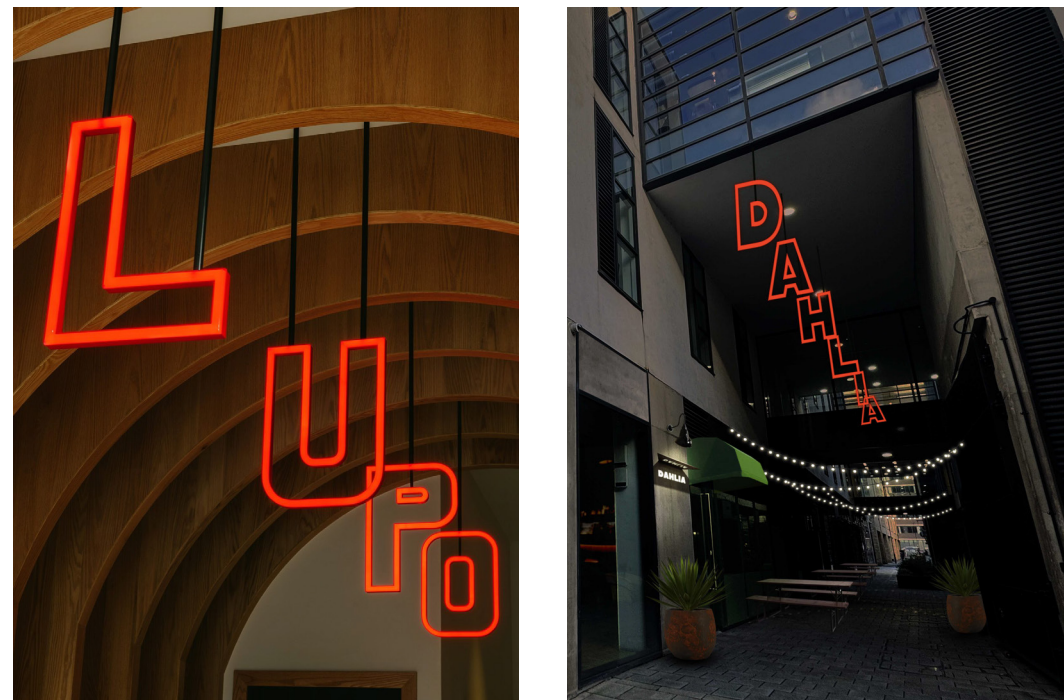

001 SUSPENDED NEON LETTERING 002 CONCEPTUAL VISUAL

REV.	DATE	DESCRIPTION
P01	23/09/2025	ISSUE FOR PLANNING APPROVAL APPLICATION

PROJECT NUMBER	CLIENT	PROJECT NAME
SS-018	WANT STUDIOS	THE HIVE
PROJECT ADDRESS		
UNITS 1&2, THE HIVE, 47 LEVER STREET, MANCHESTER, M1 1FN		
SCALE	SHEET SIZE	DRAWING TITLE
VARIES	A1	NEON SUSPENDED SIGNAGE
DRAWN BY	REVISION	DRAWING NO.
PH	P01	018-SS-ZZ-00-DR-I-20306

SONDAY STUDIOS

1. DRAWINGS HAVE BEEN PRODUCED BY SONDAY AND MAY NOT BE REPRODUCED IN WHOLE OR PART, OR USED FOR THE MANUFACTURE OF ANY ARTICLE WITHOUT THE EXPRESS PERMISSION OF THE COPYRIGHT HOLDERS.
2. USE FIGURED DIMENSIONS ONLY. ALL DIMENSIONS MUST BE SET OUT AND CHECKED BY THE SELECTED CONTRACTOR ON SITE PRIOR TO COMMENCEMENT OF CONSTRUCTION.
3. THIS DRAWING IS TO BE READ IN CONJUNCTION WITH ALL RELEVANT ARCHITECTS, SERVICE ENGINEERS AND SONDAY DRAWINGS AND SPECIFICATIONS AS RELEVANT.
4. SELECTED CONTRACTOR IS TO SUBMIT RELEVANT DRAWINGS TO BUILDING REGULATION AND LEGISLATION APPROVAL AUTHORITIES AS REQUIRED TO COMPLY WITH THE SPECIFICATION.

© SONDAY STUDIOS LTD.

WWW.SONDAY-STUDIOS.COM