
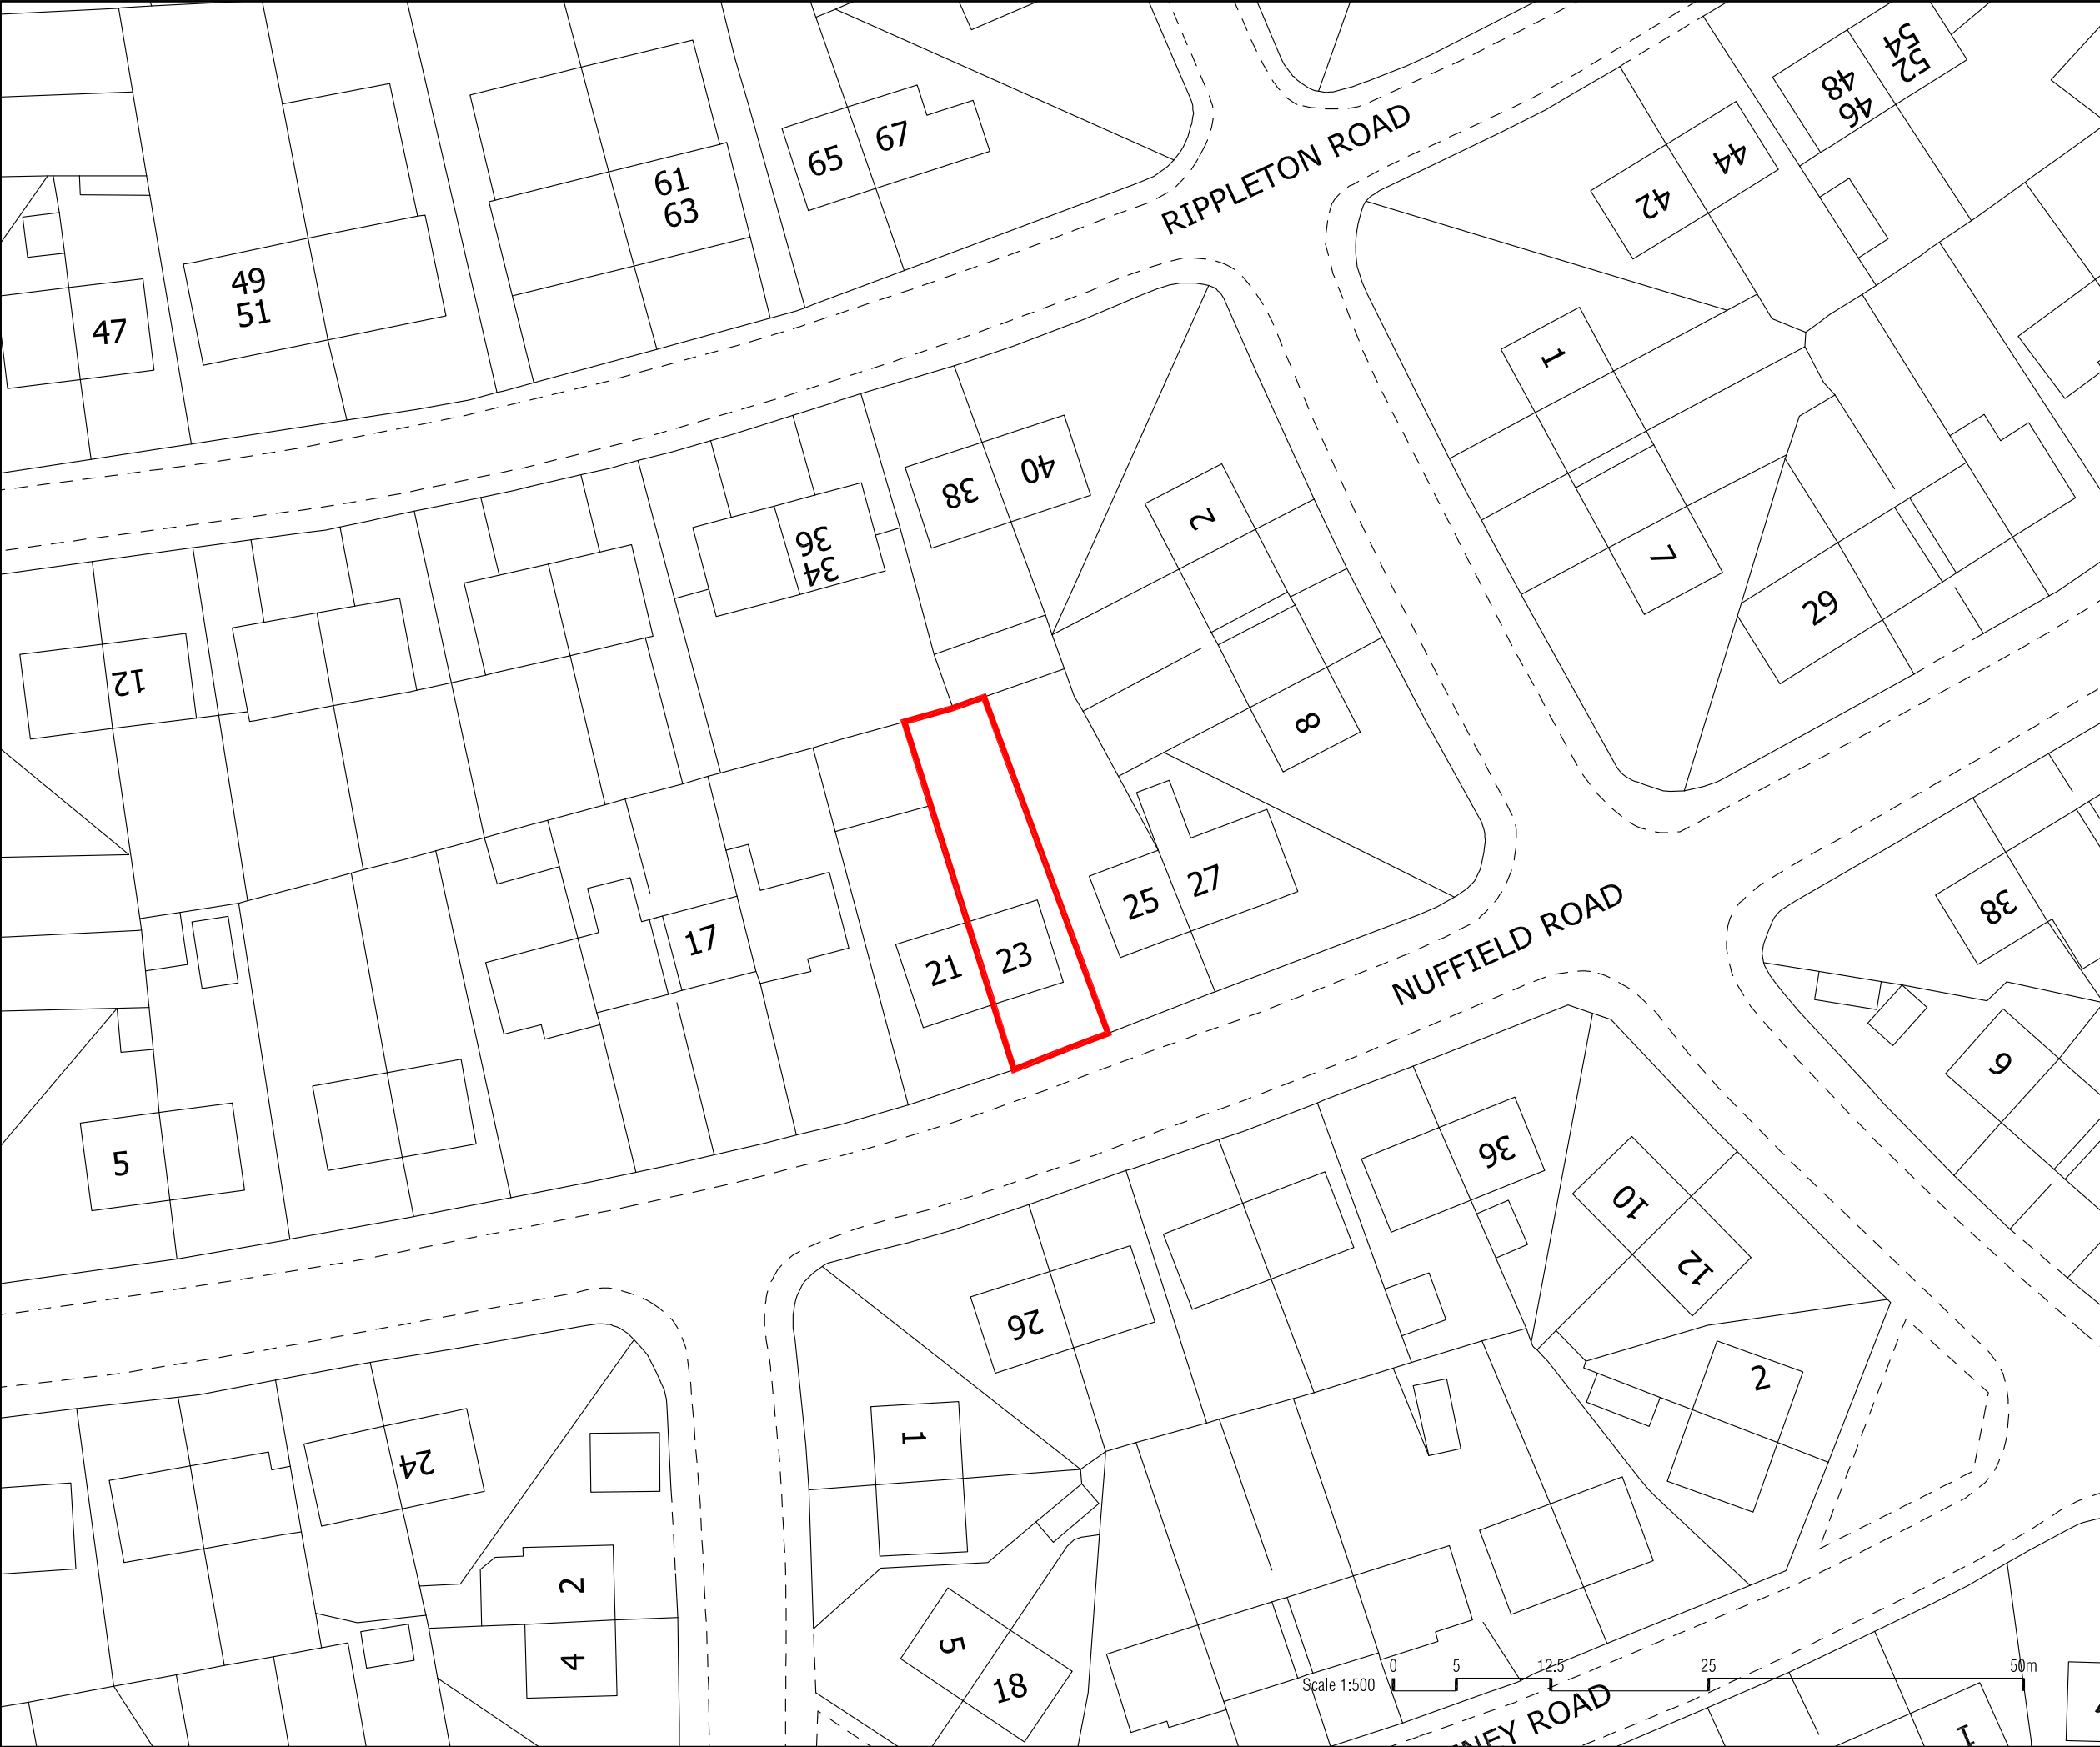


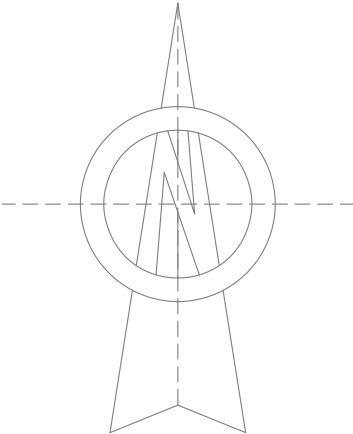

PLANNING STUDIO

Project 23 NUFFIELD ROAD MANCHESTER M22 9UG	
Drawing BLOCK PLAN	
Dwg No. 103	Date DECEMBER 2025
Scale @ A3	1:500