COPYRIGHT OF ATELIER MB LTD
DO NOT SCALE FROM THIS DRAWING
DIMENSIONS TO BE CHECKED ON SITE

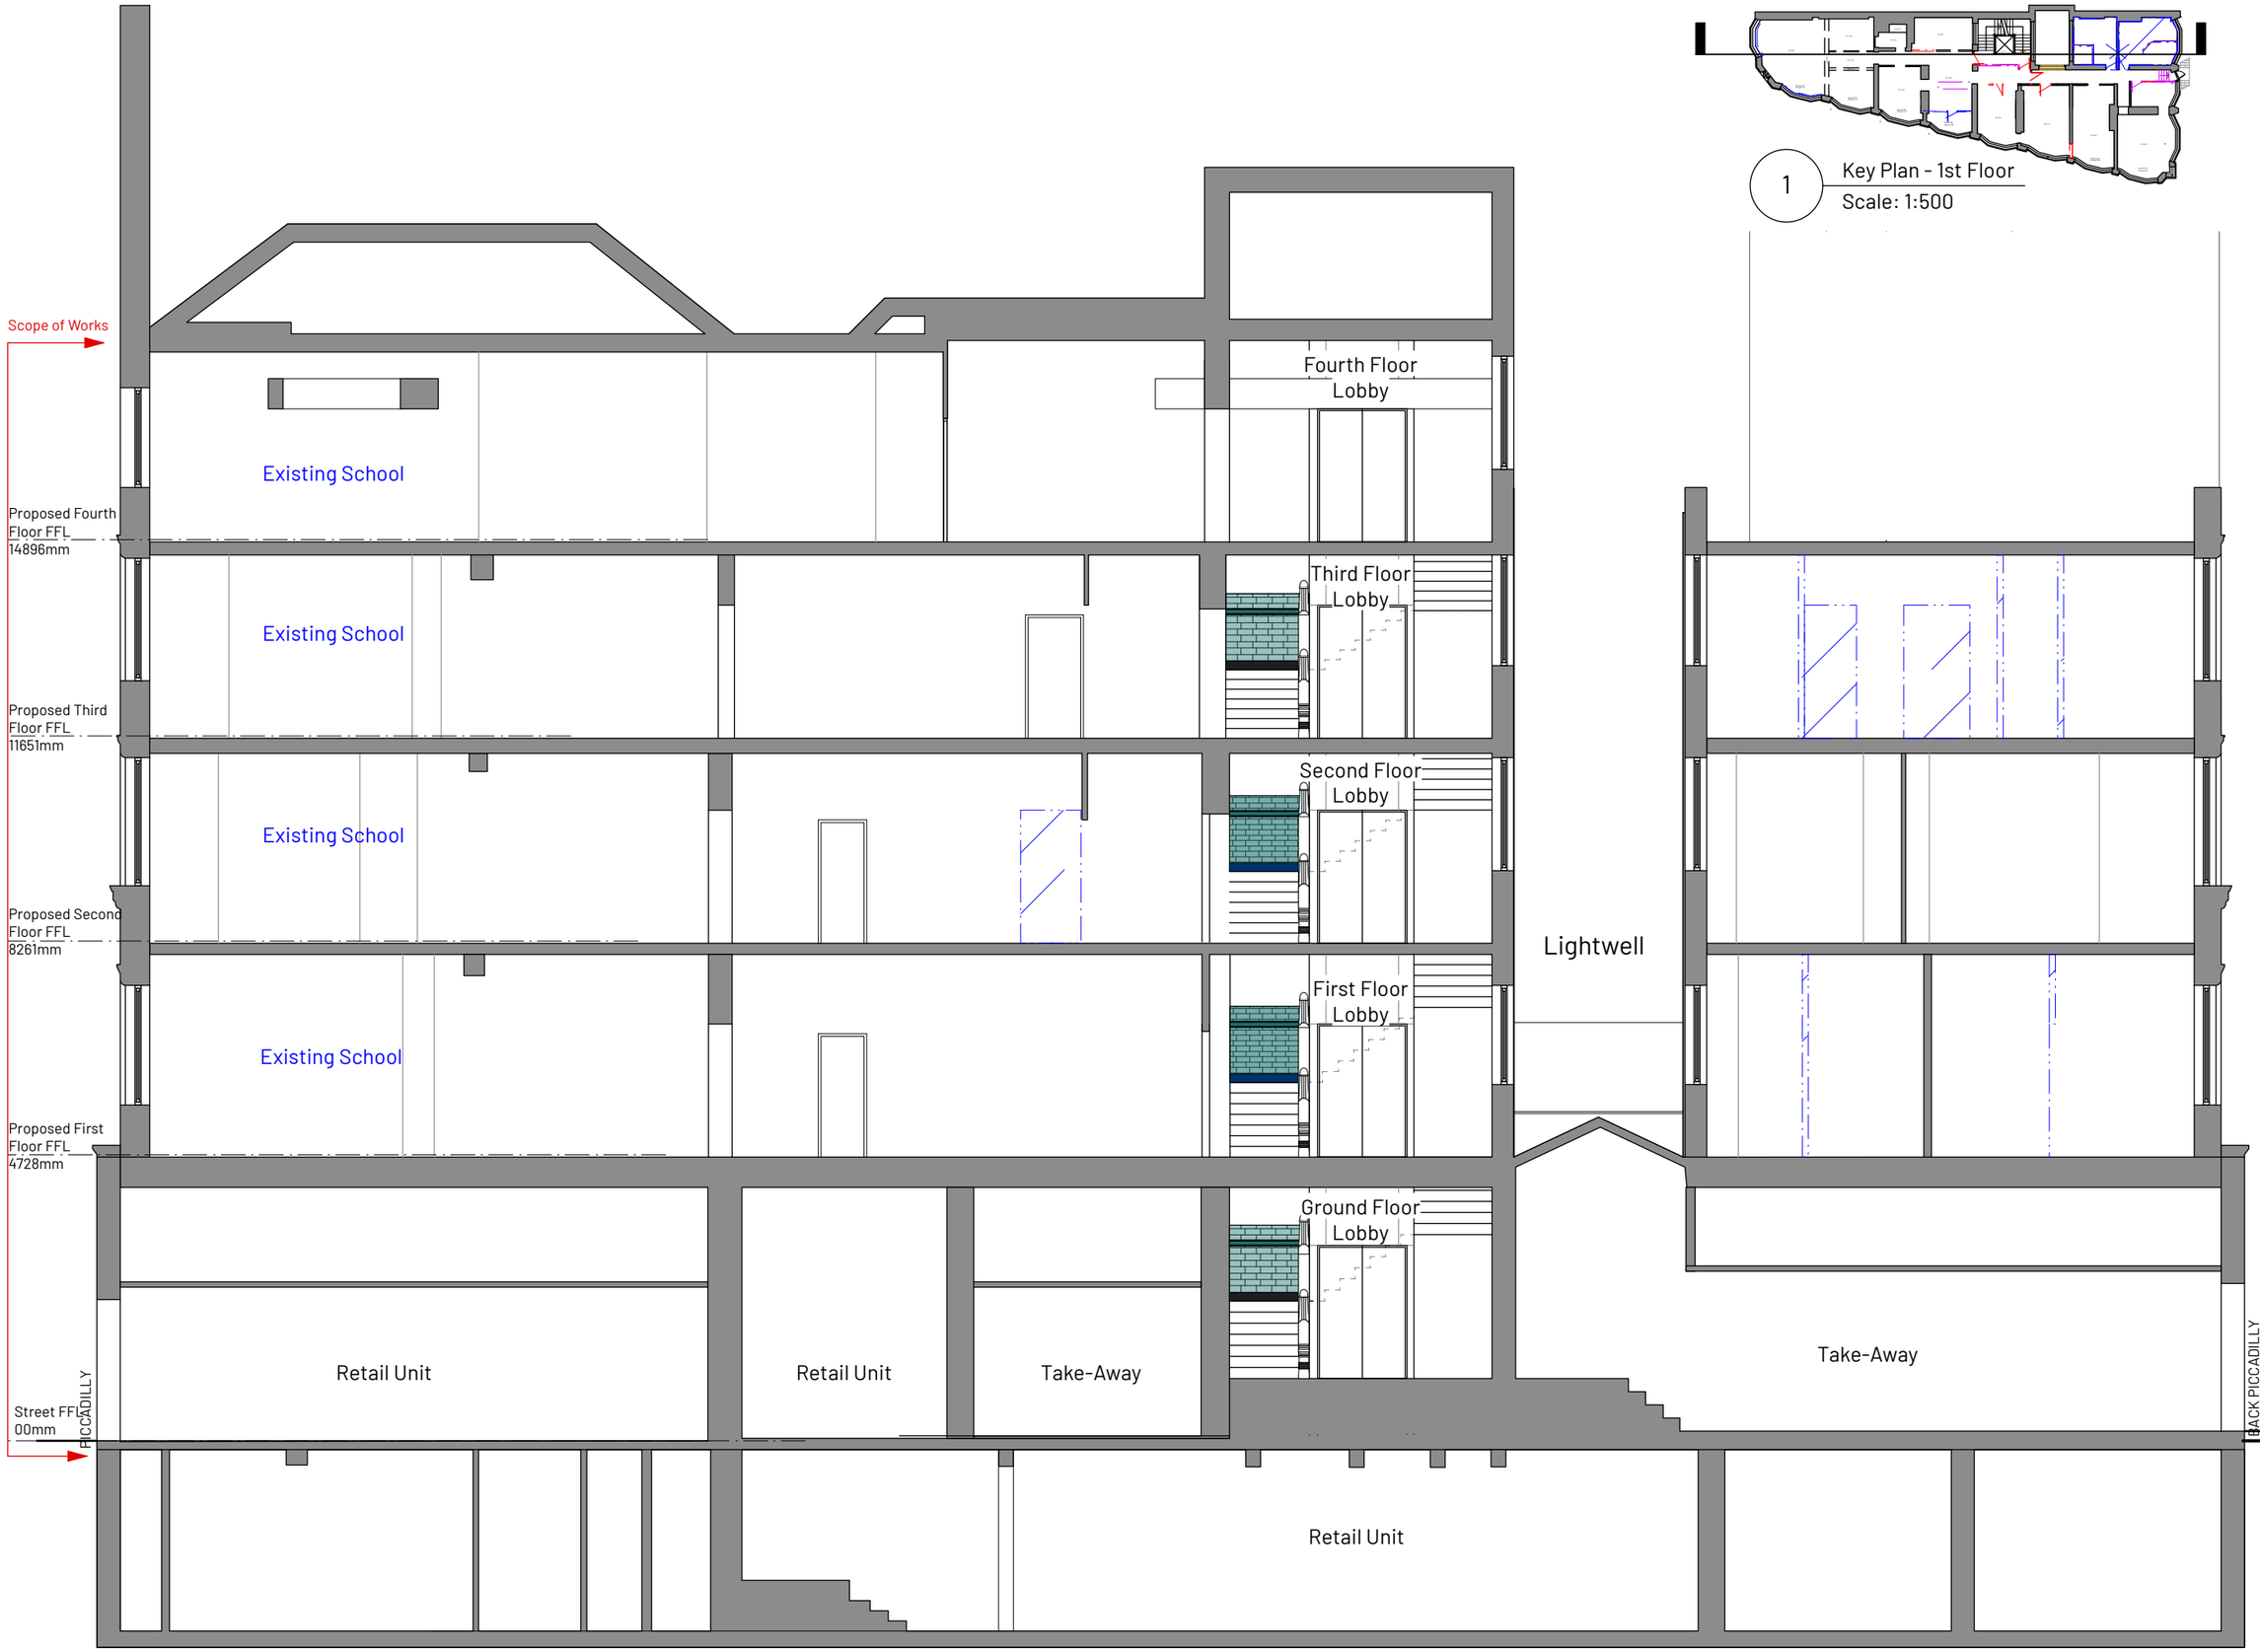


1 Key Plan - 1st Floor
Scale: 1:500

## Key

- Existing
- Proposed
- Existing Historic Fabric to be Removed
- Existing Non-Historic Fabric to be Removed

| REV | NOTE | DRN | CHK |
|---|---|---|---|

**St Margarets (App. 2), Manchester**

For Charlotte Street Estates

## Section AA - Strip Out

| | |
|---|---|
| PROJECT REF. | 2093 |
| DRWG NO. | P(301) |
| REVISION | |
| SCALE | 1:100 @ A3 |
| DATE 1st | Aug 25 |
| DRAWN | GS |

+44 161 236 0051
ARCHITECT@ATELIERMB.CO.UK

ATELIER.MB