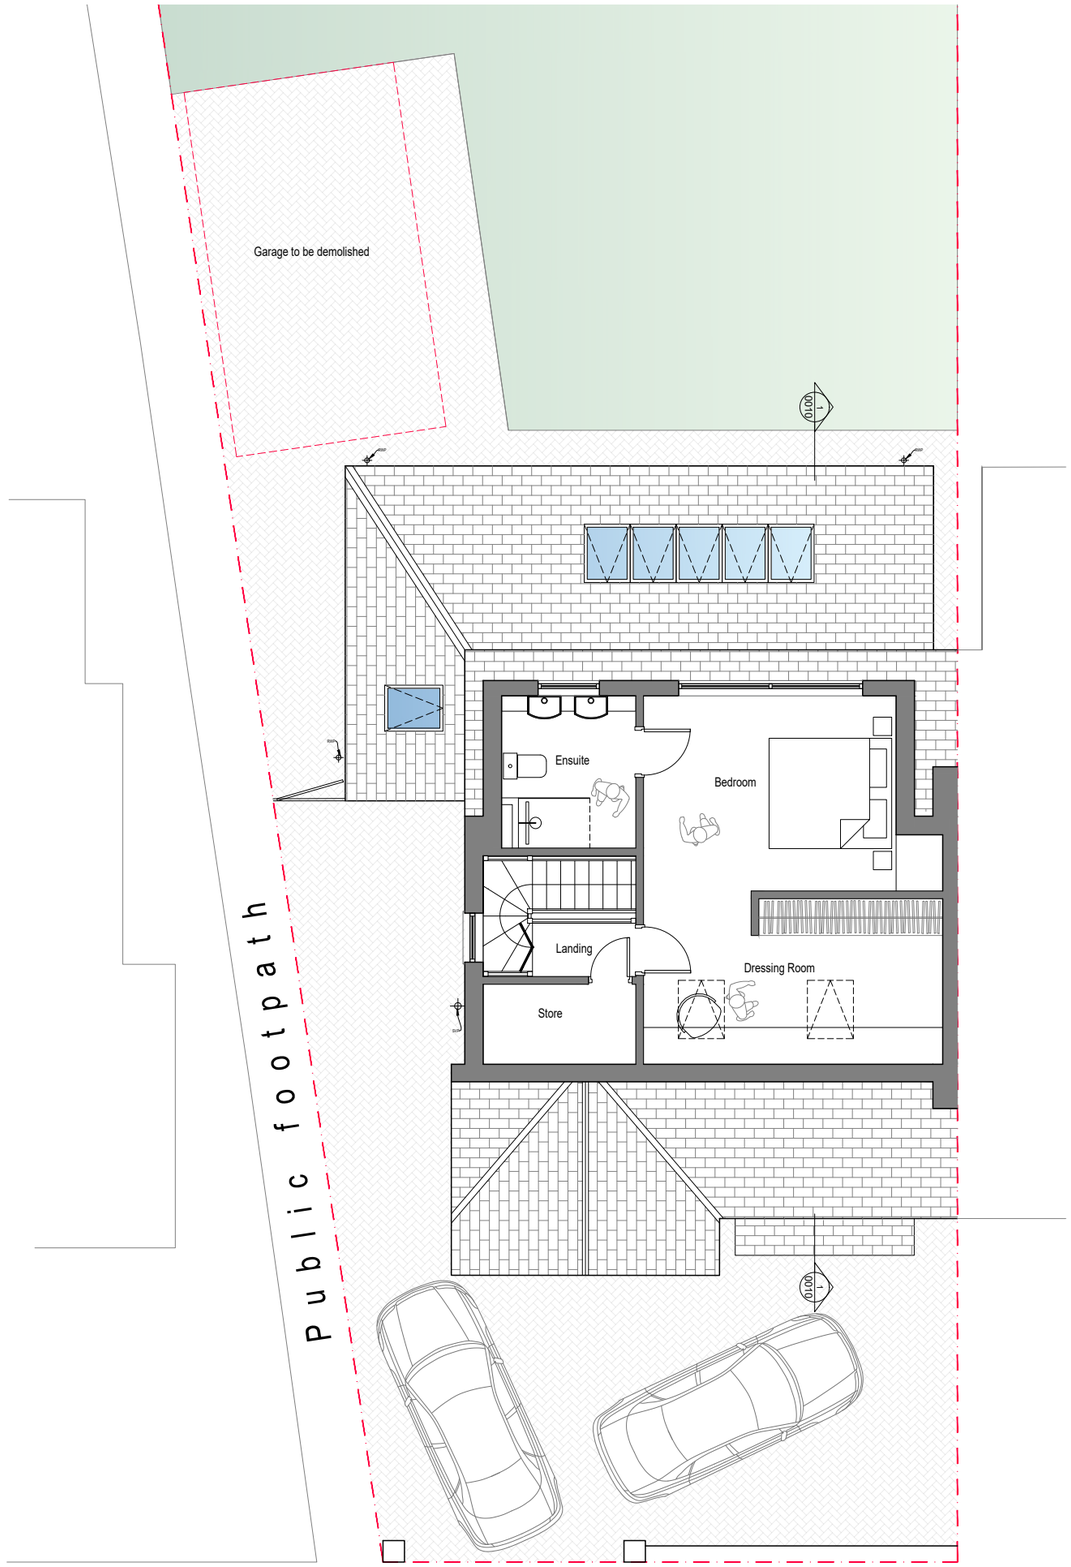

- Second Floor

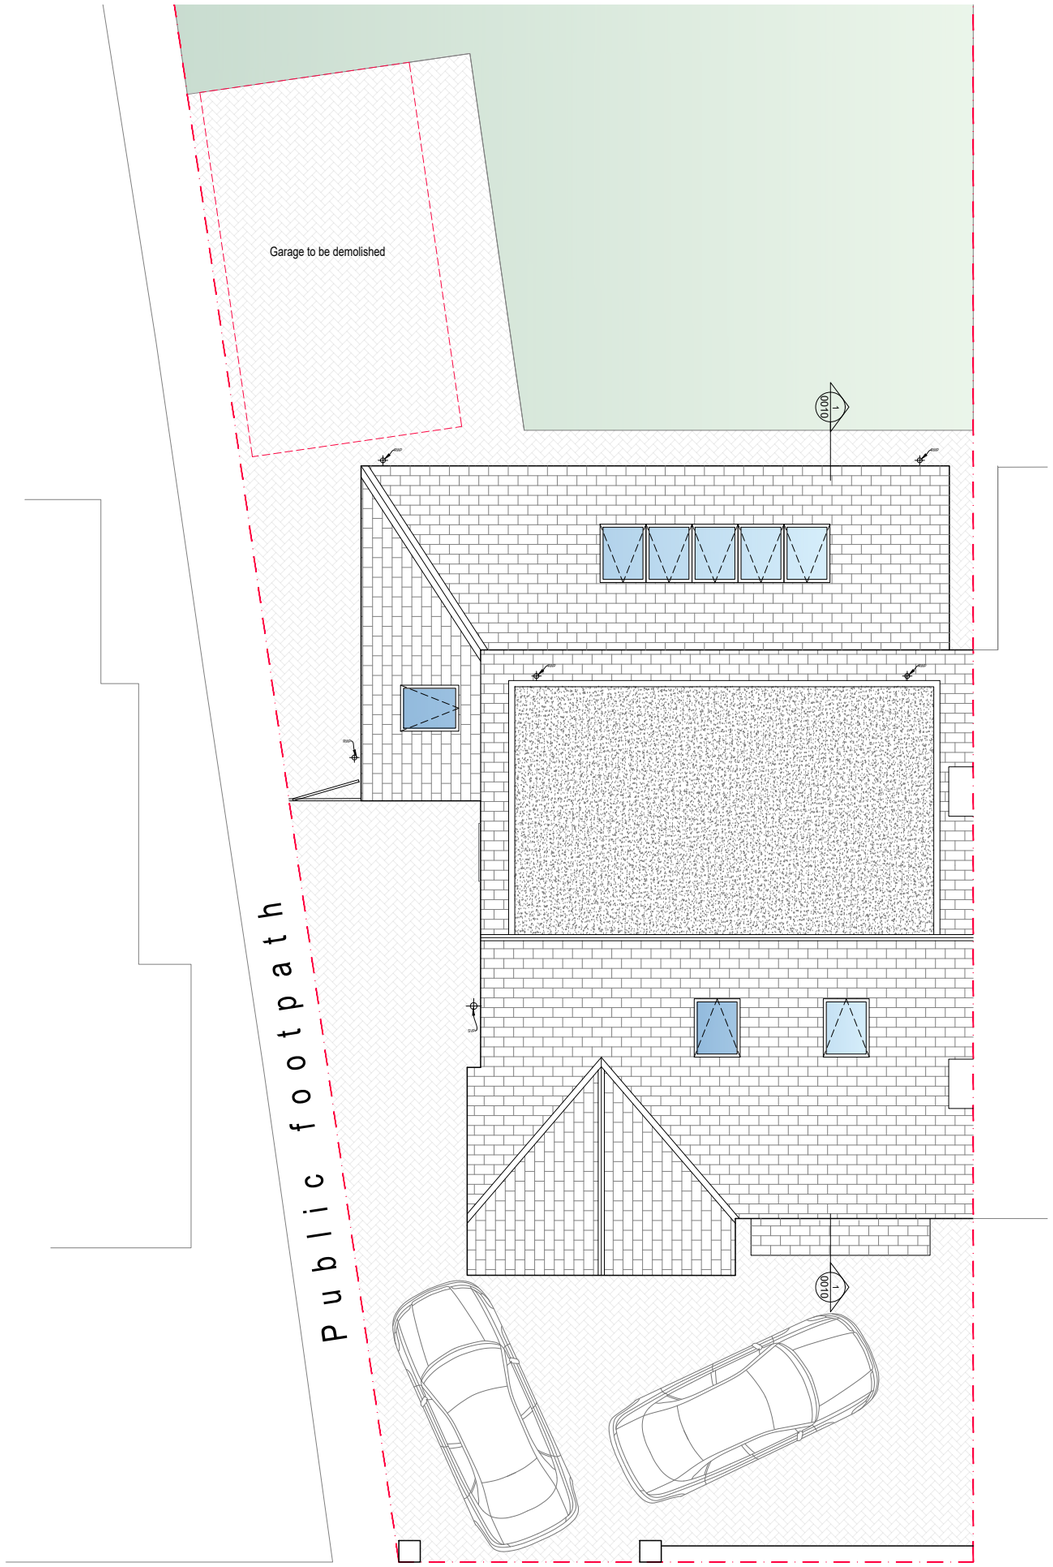

- Roof

0 500 1000 2000 3000 4000 5000 10000

1:100 Scale Bar

PAUL COX DESIGN.

paulcoxdesign@gmail.com

Rev No.

01 - Planning Issue - Dec 2025

Project.

125 Atwood Rd,

Didsbury, M20 6JW

Scale.

1:100 @ A3

Title.

Proposed Plan
Second & Roof

Drwg No.

008