

COLUMN C3, C3A ROOT MOUNTED ELEVATION VIEW, SCALE 1:15 @ A1

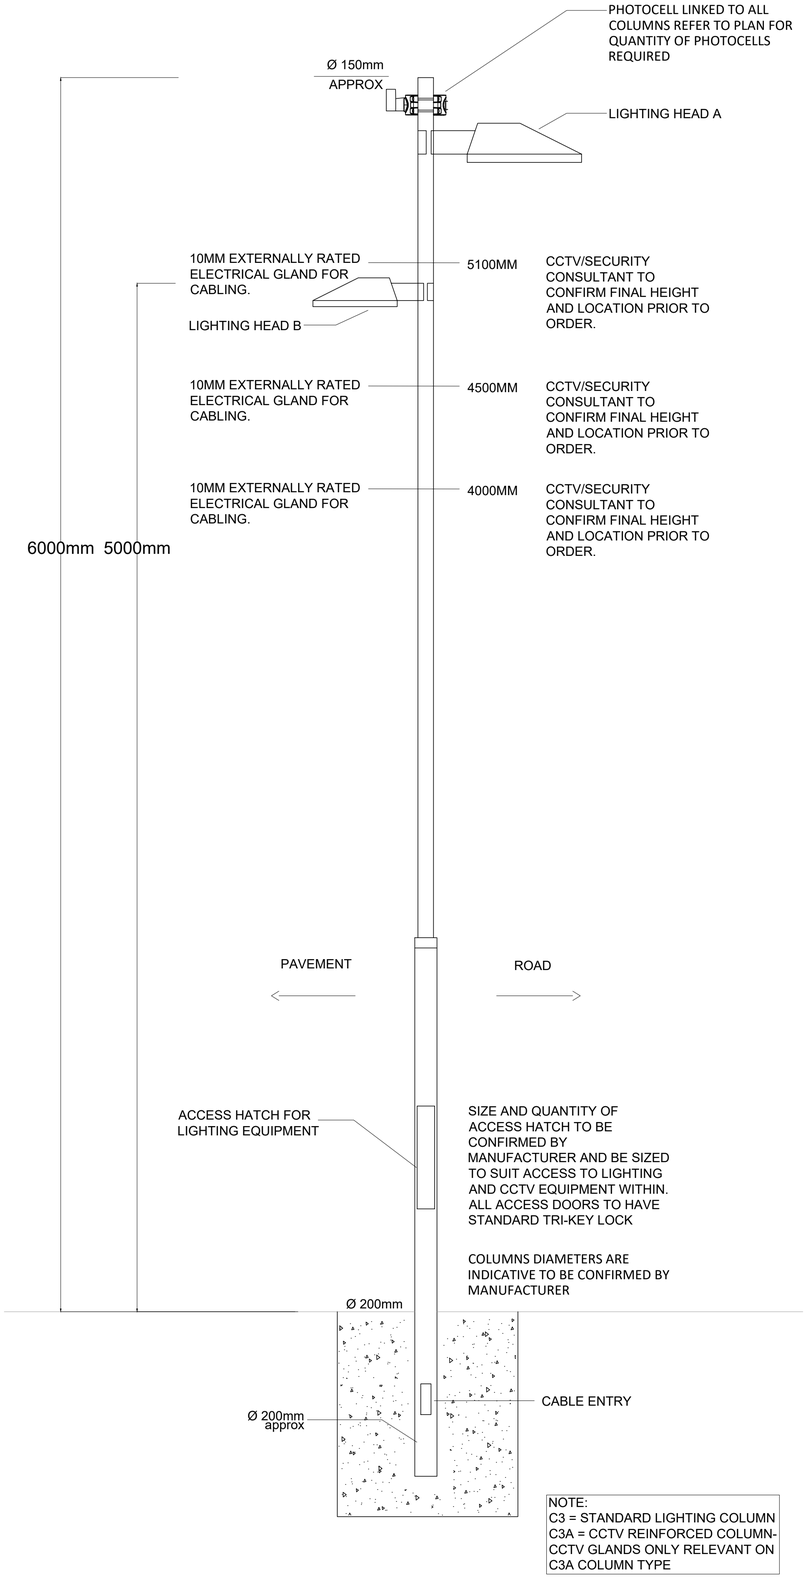


NOTE:
C3 = STANDARD LIGHTING COLUMN
C3A = CCTV REINFORCED COLUMN-CCTV GLANDS ONLY RELEVANT ON C3A COLUMN TYPE

COLUMN C3, C3A FLANGE MOUNTED ELEVATION VIEW, SCALE 1:15 @ A1

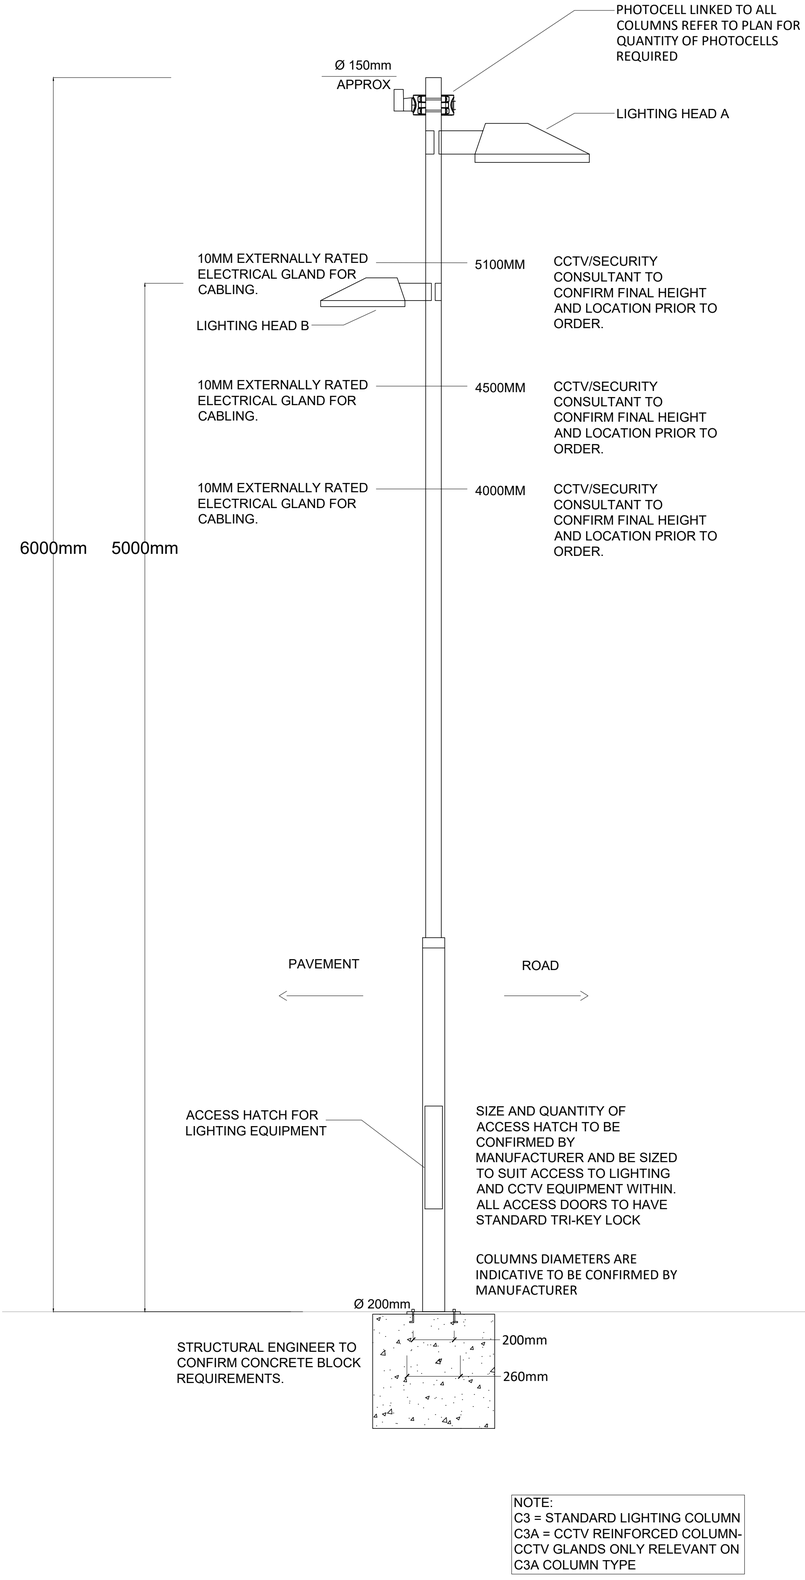


NOTE:
C3 = STANDARD LIGHTING COLUMN
C3A = CCTV REINFORCED COLUMN-CCTV GLANDS ONLY RELEVANT ON C3A COLUMN TYPE

LUMINAIRE HEAD B, SCALE 1:5 @ A1

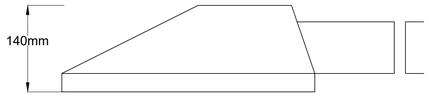


ELEVATION VIEW

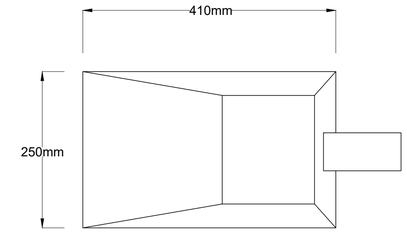


PLAN VIEW

LUMINAIRE HEAD A, SCALE 1:5 @ A1

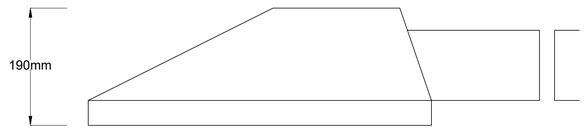

ELEVATION VIEW

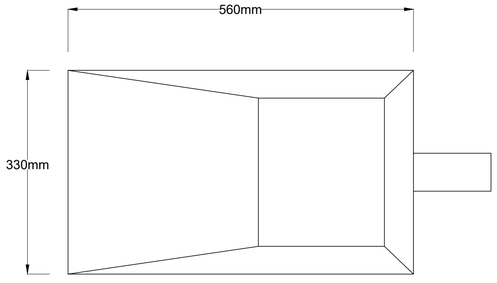

PLAN VIEW

Note

All final dimensions, fixings and details should be taken from architects co-ordinated drawings or where applicable fabricators / manufacturers drawings.

Luminiare Key

ADDITIONAL NOTES.

FOR FULL DETAILED SPECIFICATION REFER TO Studio FRACTAL DOCUMENT

Luminaire references refer to luminaire type and control channel (not electrical circuits)

D10 / 01
LUMINAIRE REF — CONTROL CHANNEL

Rev	Description	Date
03	STAGE 4 ISSUE UPDATE	29-02-24
02	STAGE 3 ISSUE UPDATE	19-01-24
01	ORIGINAL ISSUE	12-12-23

All dimensions are in millimetres unless otherwise stated. This drawing is not to be scaled. Use figured dimensions only.

Drawing Status
STAGE 4 ISSUE

STUDIOFRACTAL
Suite 101, Castle Court, London Road
Reigate, RH2 9RJ
Tel. +44 (0)1737 735300. Email: info@studiofractal.co.uk

Project
MAYFIELD MEDLOCK LIMITED

Drawing Title
C3, C3A COLUMN
TYPICAL LIGHTING DETAIL

© All rights reserved. No part of this design may be reproduced without the prior agreement of StudioFractal Ltd.

Drawn By	Drawn Date	Checked By	Checked Date
EF	29/02/24	CS	29/02/24

Approved By	Approved Date	Scale
CS	29/02/24	Varies

Drawing No.	Rev
0131_MAY-SFL-Z01-ZZ-DR-Y-000210	03