




Ground Floor

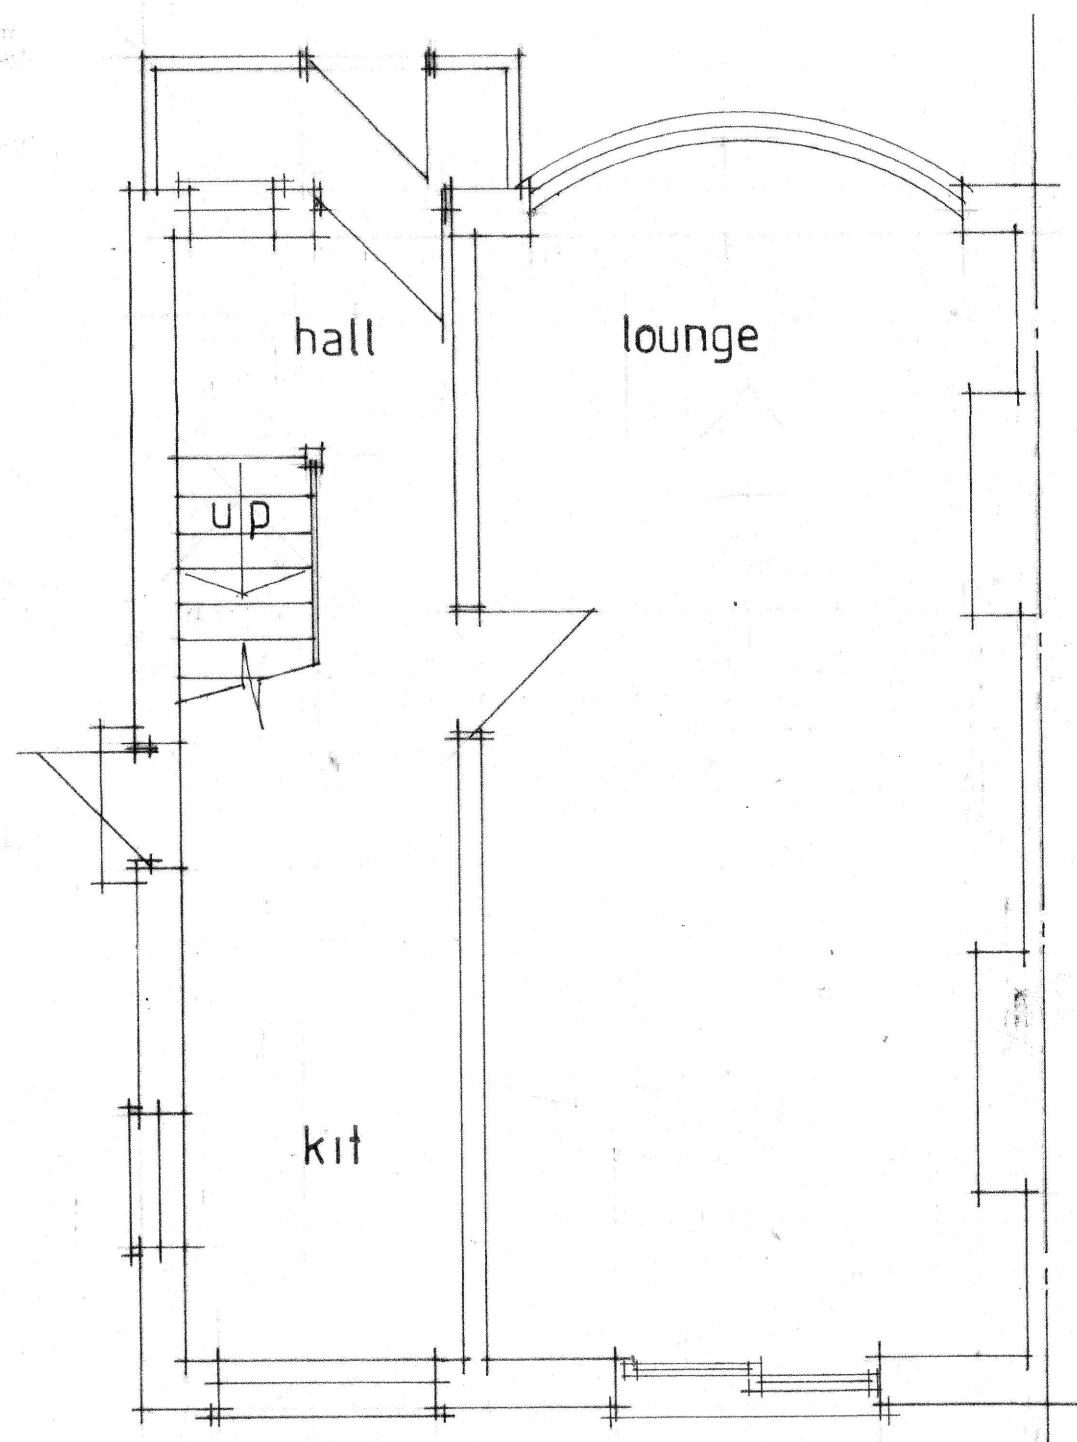


First Floors

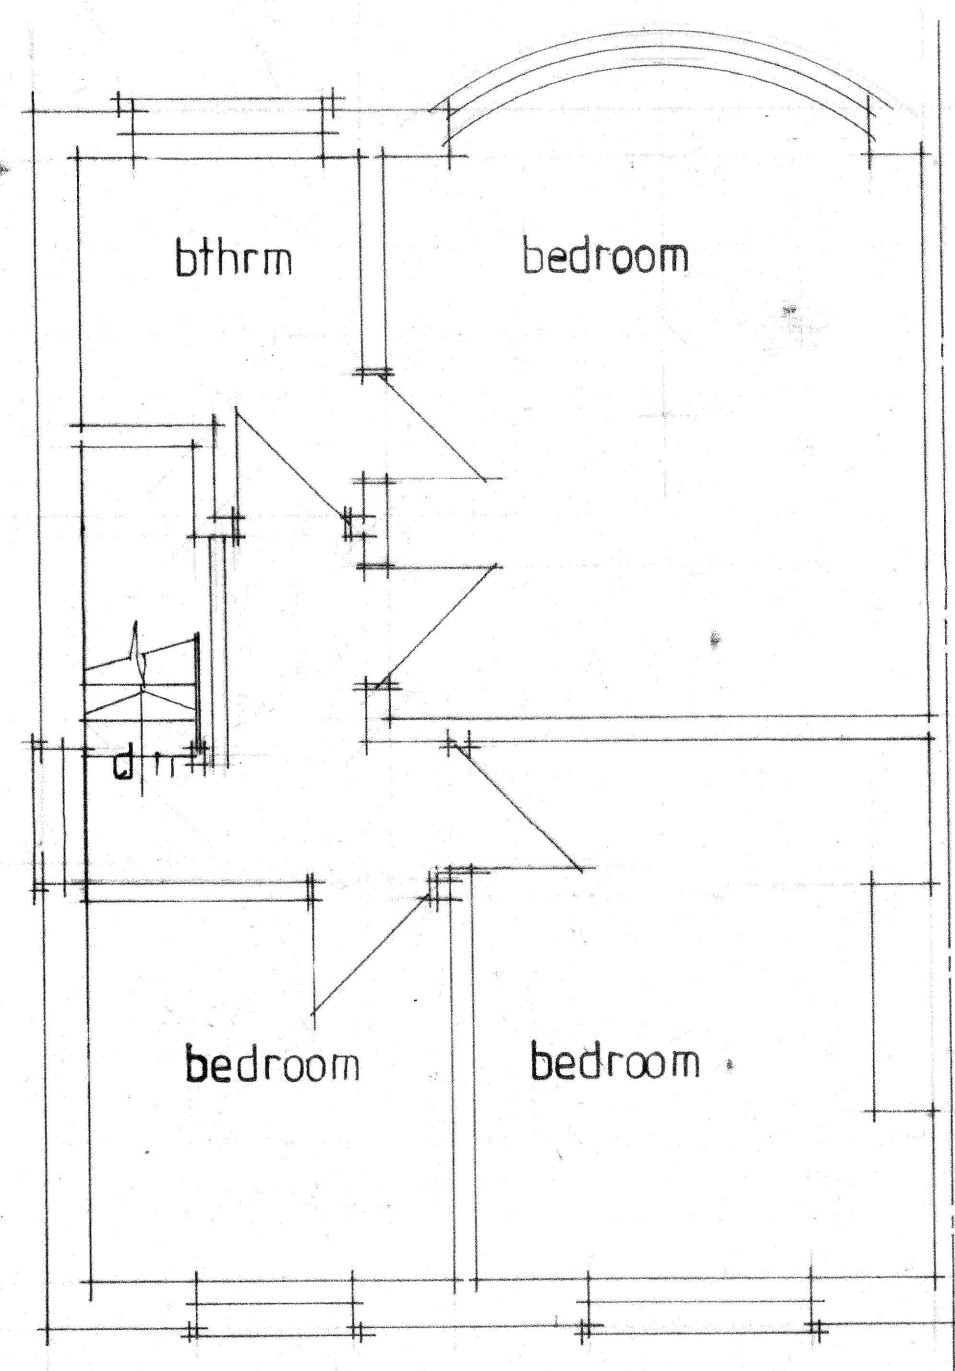


Elevations

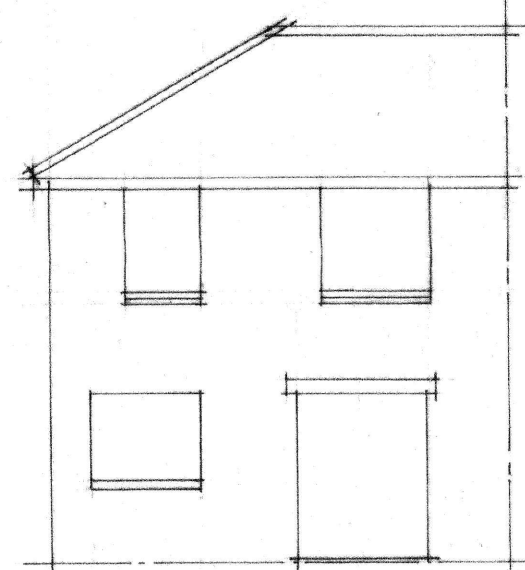

Rear

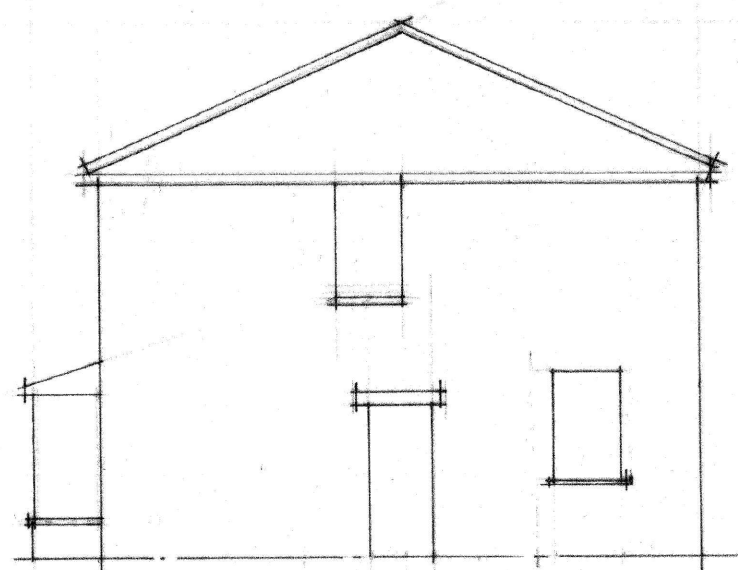


Side

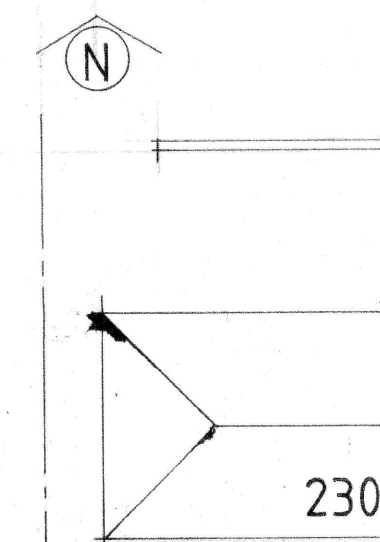

Site Layout 1:200

Scale Bars

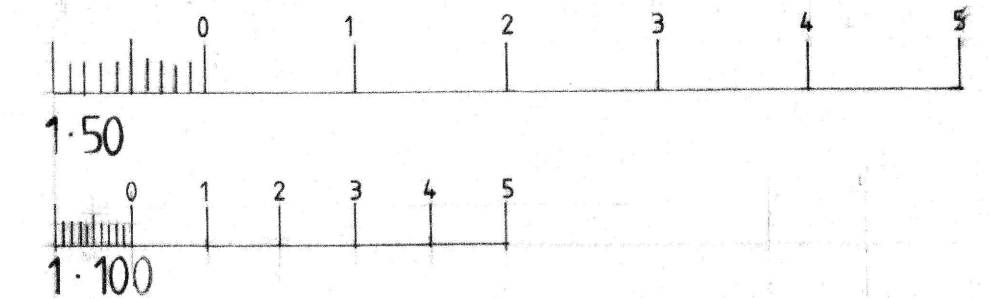

No.	Revision:	Date:	Initial:

Project: 230 School Grove Mcr M20 4RT			
Title: Floor Layouts and Elevats (existing)			
Scale: 50/100	Date: MARCH 26	Initial: CTR	
Drg. No:	1		