


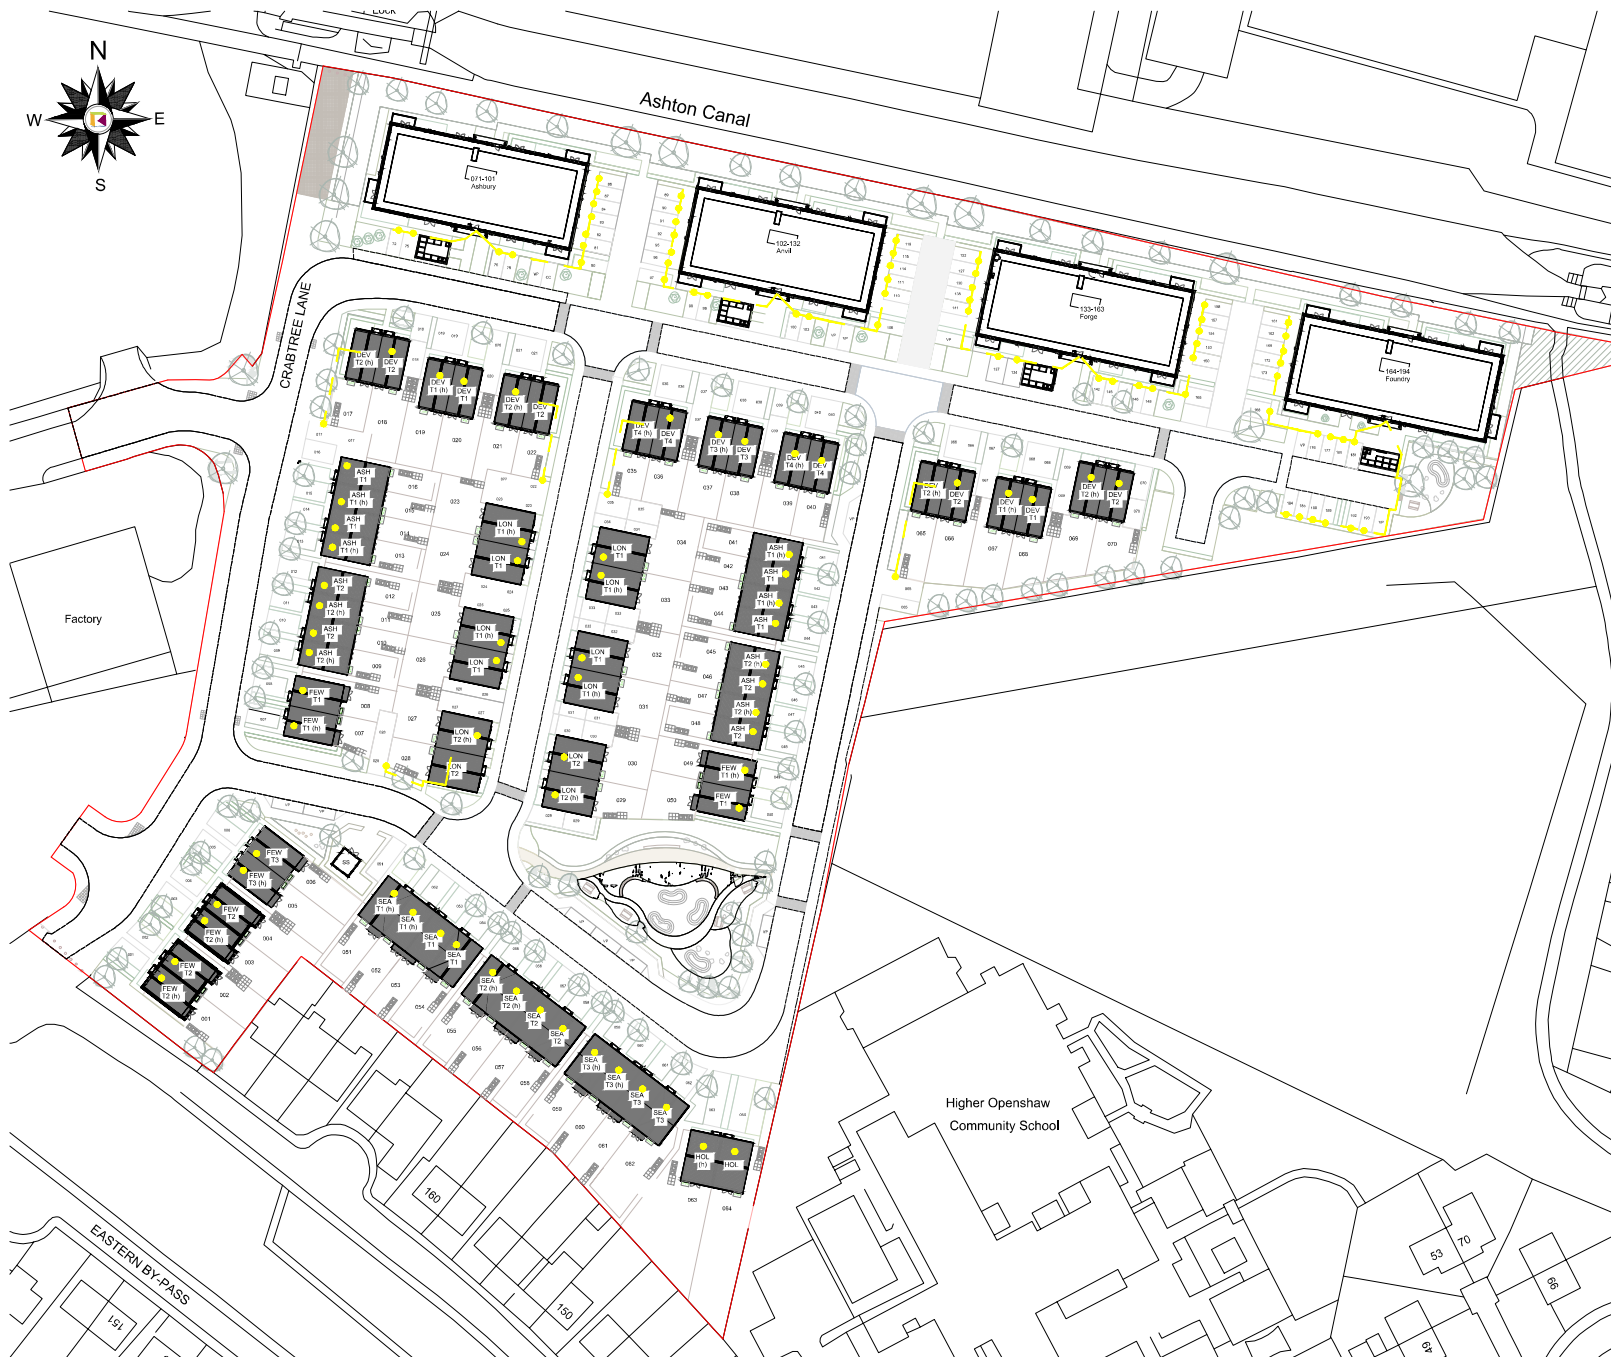

- EV DUCTING
- INDICATIVE EV CHARGER LOCATION
- One per plot for Houses
  - One per parking space for Apartments

C - Amended to suit latest planning layout revision.  
B - Missing notes added, amended to suit latest layout.  
A - Ducting routes to apartments added.

| Date       | Drawn | Rev |
|------------|-------|-----|
| 02.09.2025 | RB    | 01  |
| 08.02.2025 | RB    | 02  |
| 09.10.2025 | RB    | 03  |

| DATE  | 30.09.25 | DRAWN | RB |
|-------|----------|-------|----|
| SCALE | 1:500@A1 | CHK   | -  |

| Crabtree Lane Openshaw                |                      |     |   |
|---------------------------------------|----------------------|-----|---|
| Materials and Boundary Treatment Plan |                      |     |   |
| Dwg No                                | 4091-KI-NW-DR-A-3000 | Rev | C |

Keepmoat House, 2 Winward Drive,  
Estuary Drive, Speke, Liverpool, L24 8QR.  
Tel: 0151 7281250 www.keepmoat.com