



Window Cross Sections

Kitchen New Window cross section

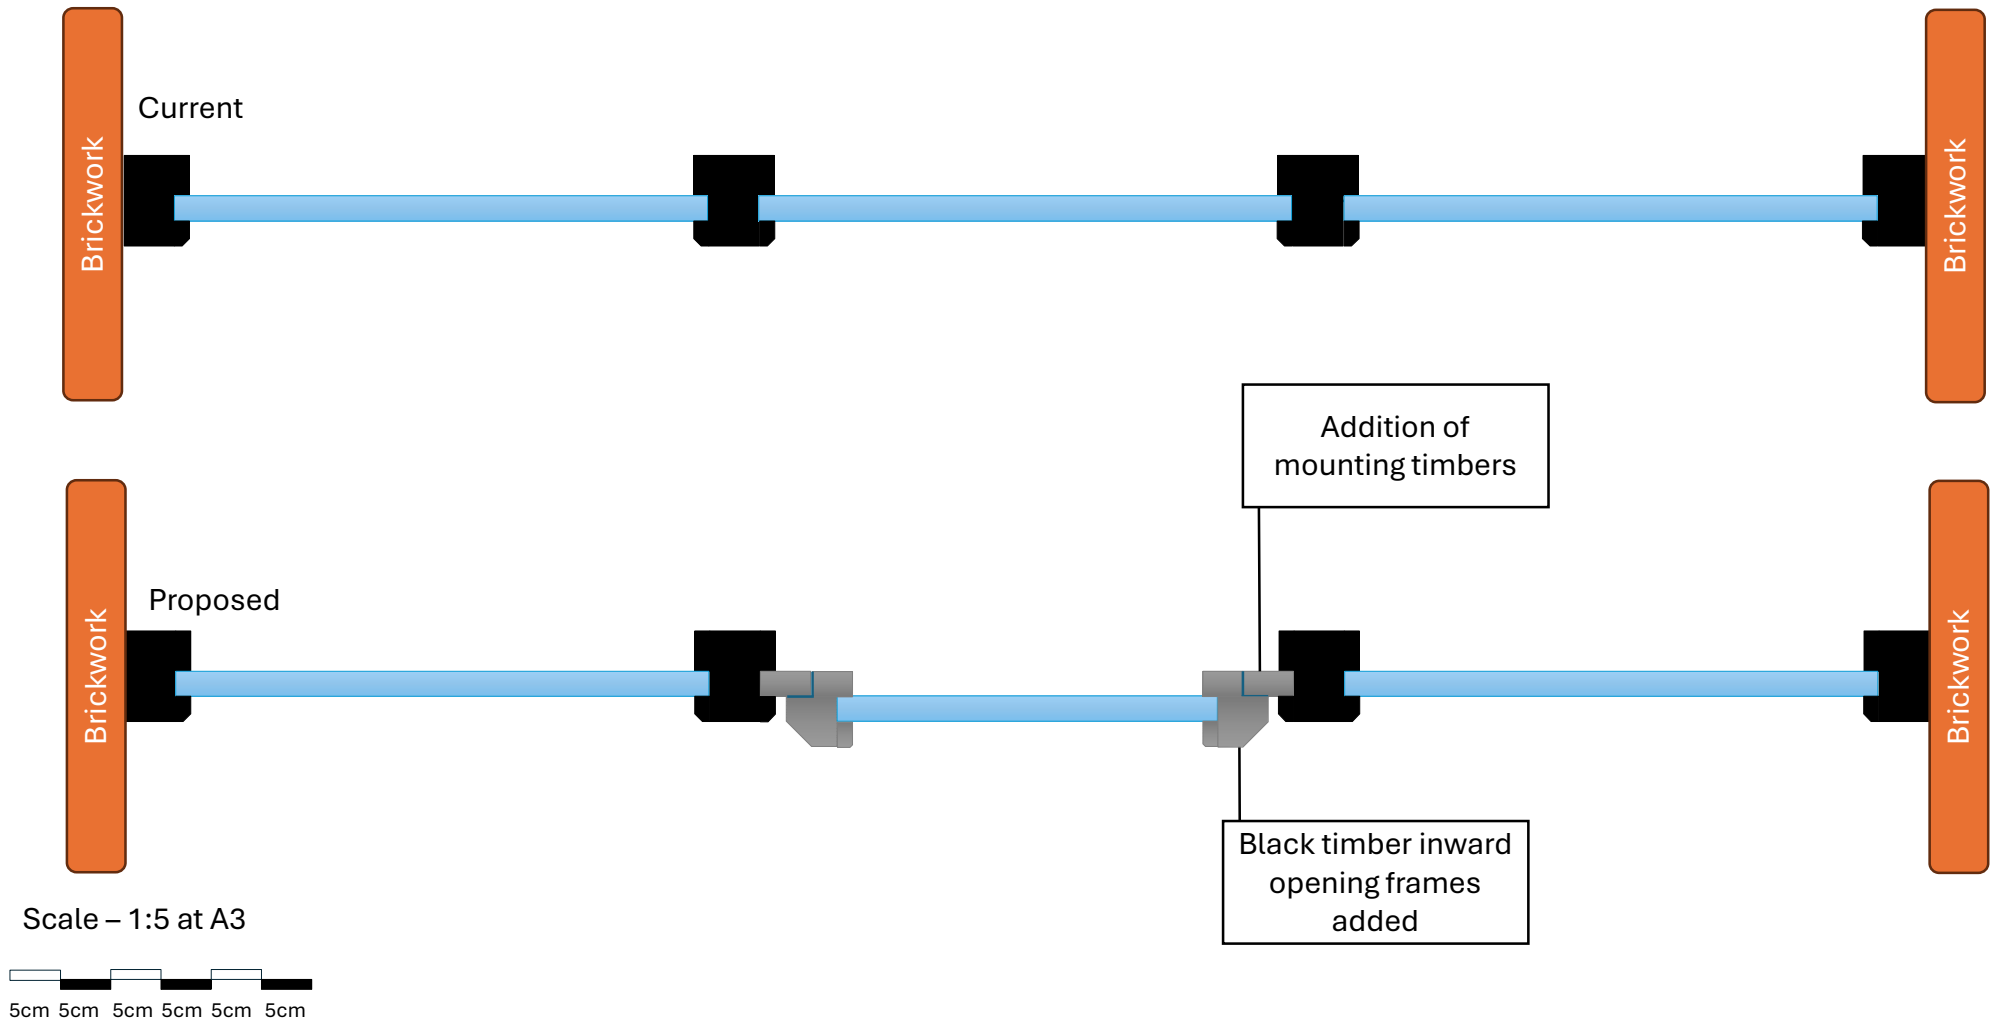


New flush casement into the rebate with internal hockey stick glazing bead and build mould outside. Draft proofing around the perimeter and SS steel butt hinges onto inward opening window, fitting one casement fastener and x 1 adjustable inward opening casement stay.

Bedroom New Window cross section Top level windows

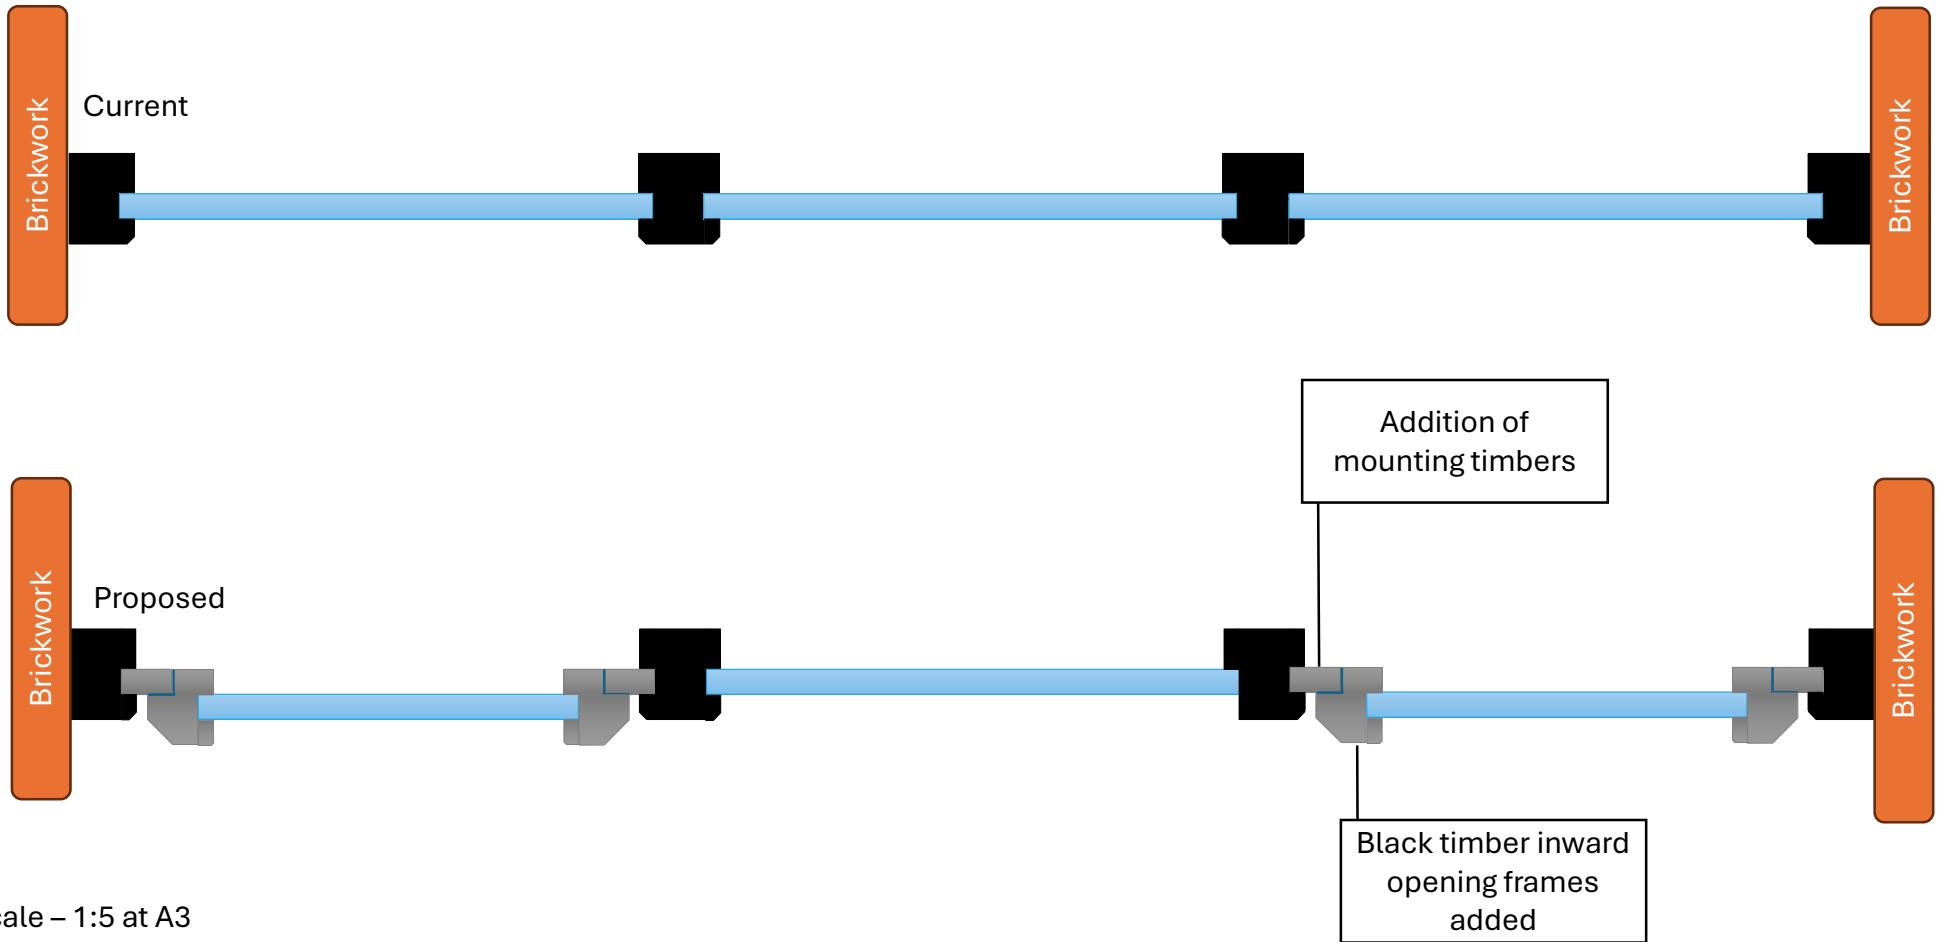

Scale – 1:5 at A3

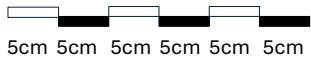

Key:

-  Existing timber
-  New timber – painted black to match existing elevations

Installation of new hardwood double glazed casement opener x 2.
Fit new flush casements into the rebate with internal hockey stick glazing bead and build mould outside. Draft proofing around the perimeter with SS steel butt hinges for fitting of one casement fastener and x 1 adjustable inward opening casement stay and 2 glazing Retanger clips.