




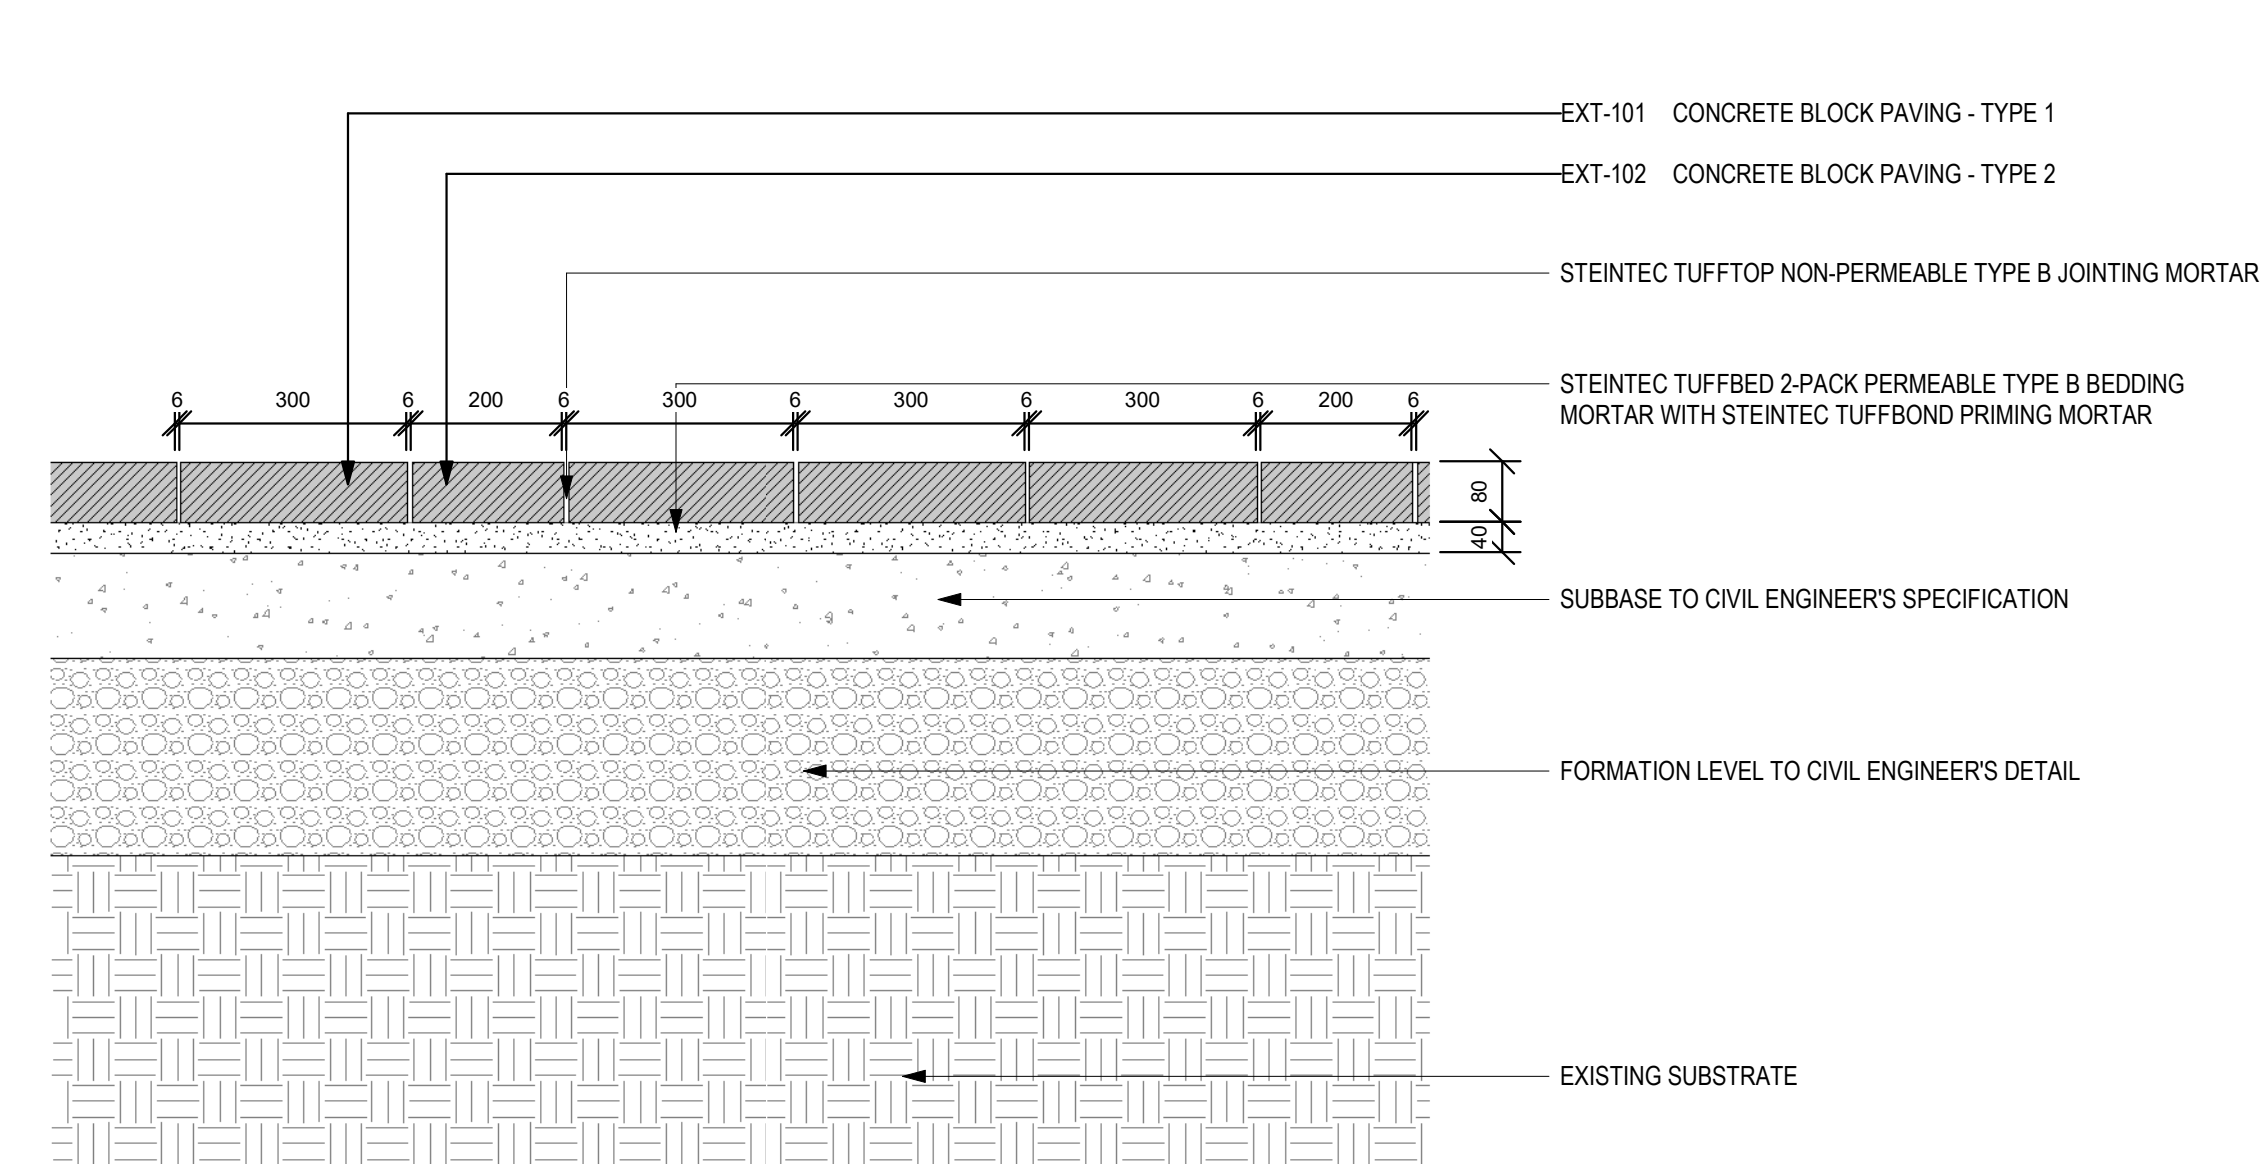


1 TYPICAL CONCRETE BLOCK PAVING (GROUND FLOOR)

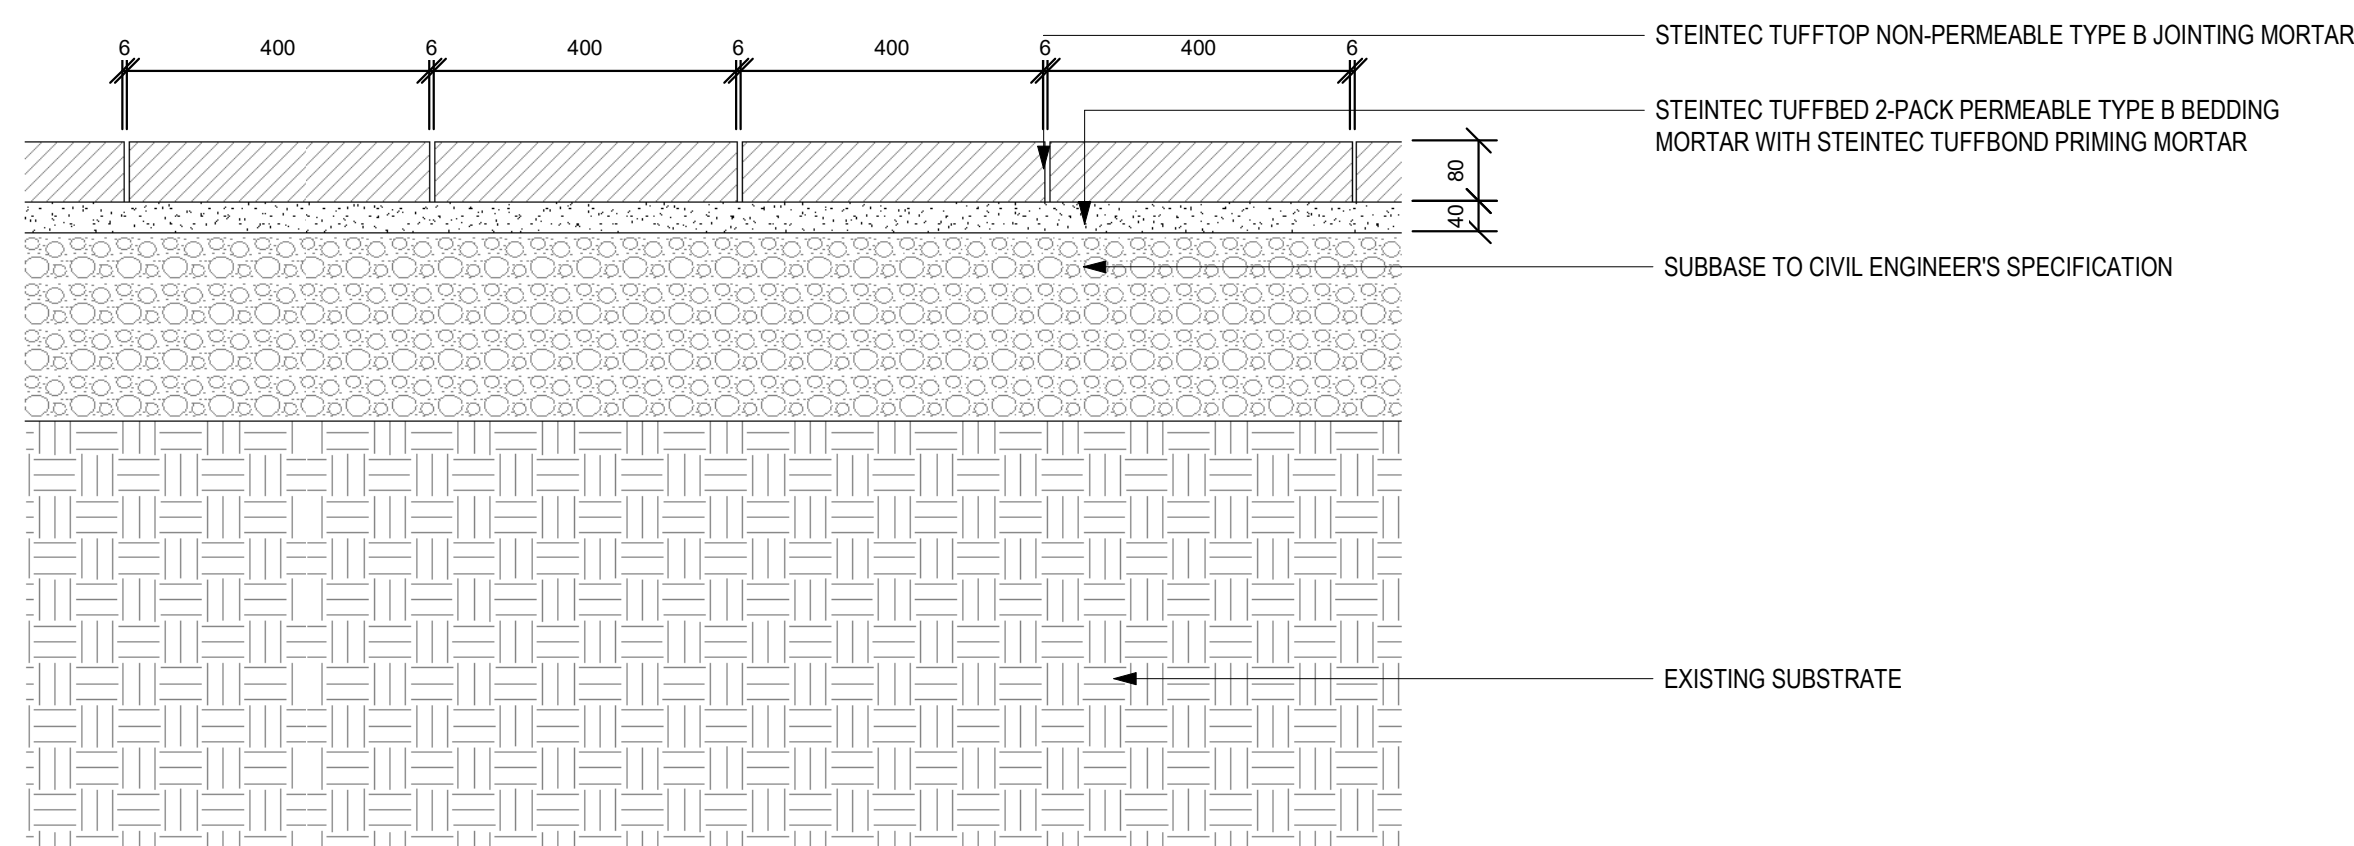


2 TYPICAL CONCRETE FLAG PAVING (GROUND FLOOR)

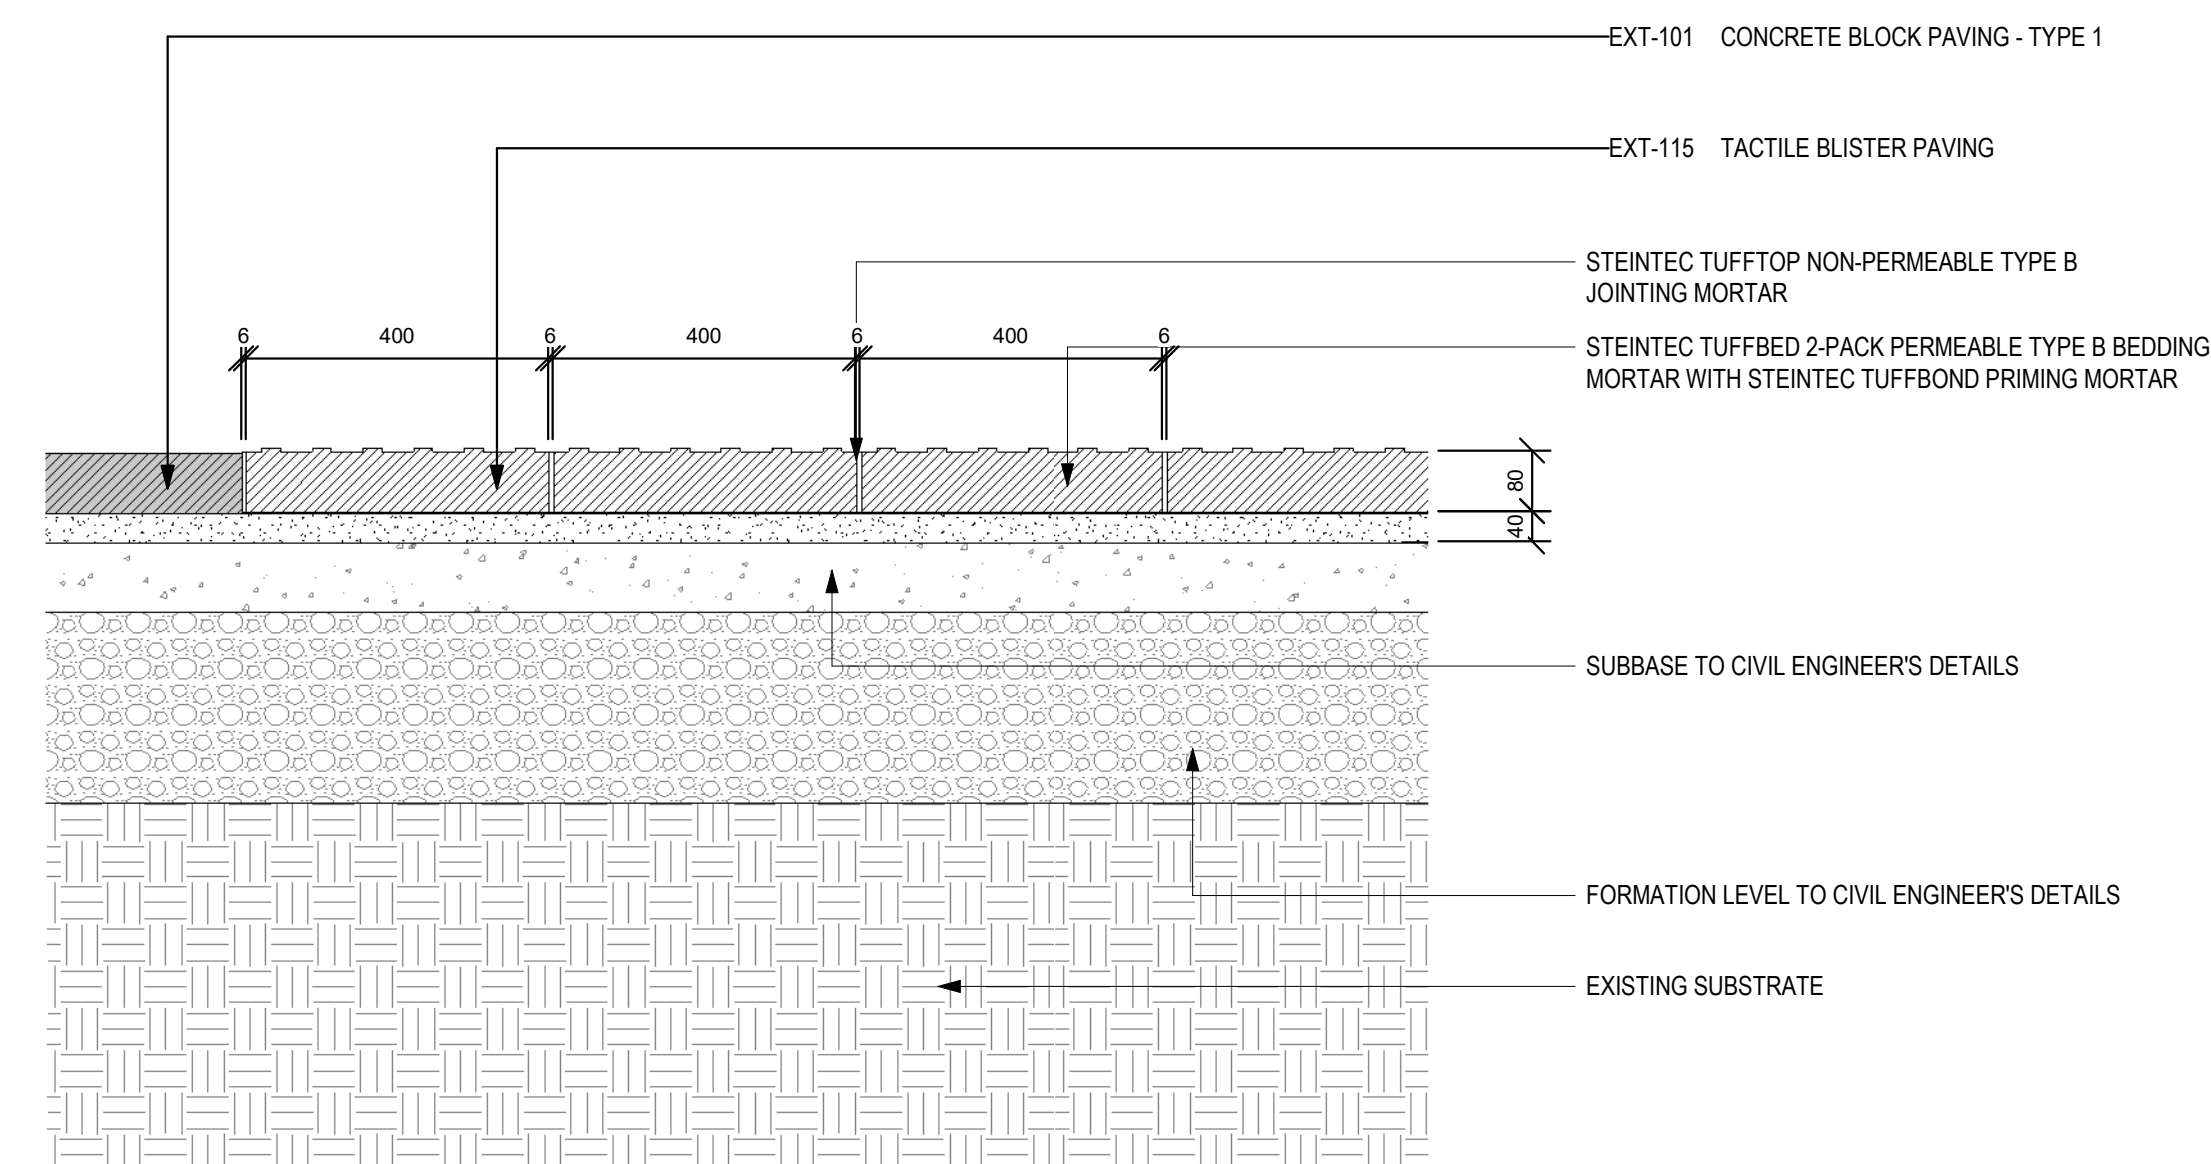


3 TYPICAL TACTILE PAVING (GROUND FLOOR)

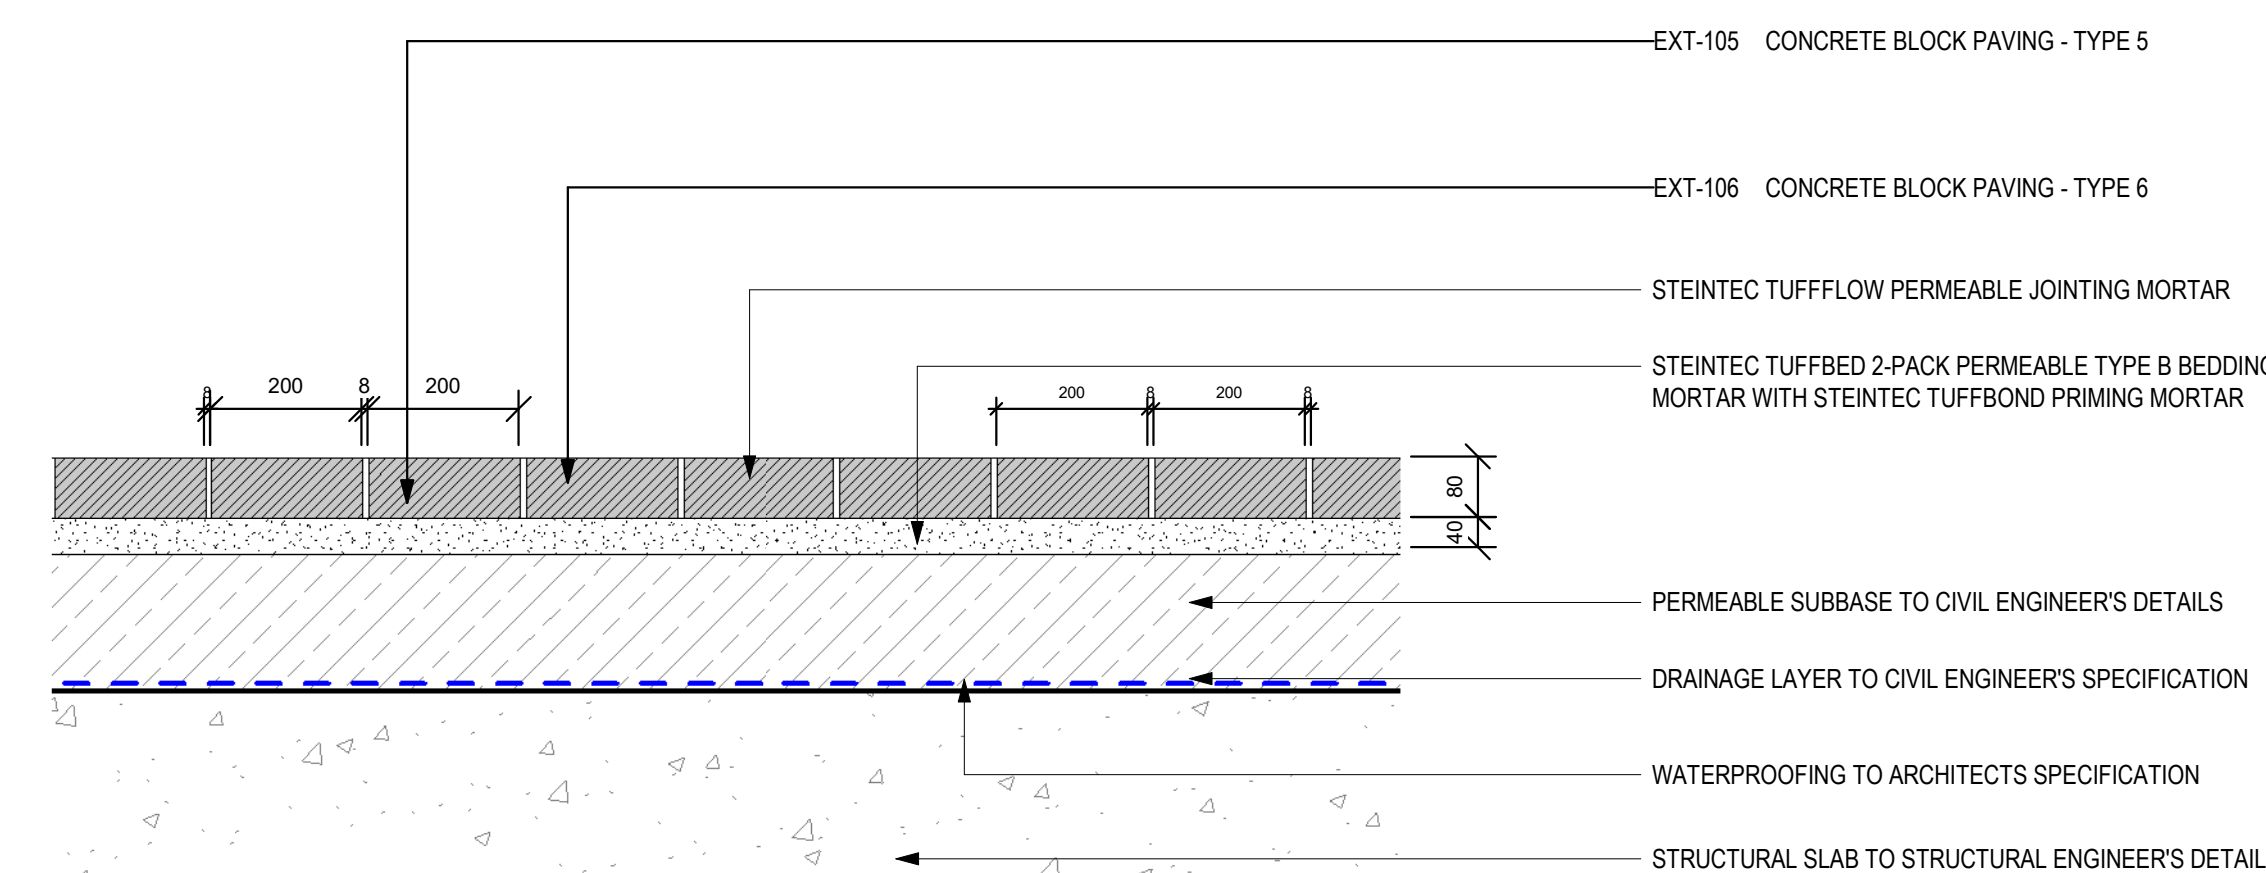


4 TYPICAL CONCRETE BLOCK PAVING - PERMEABLE BOUND (LEVEL 01)

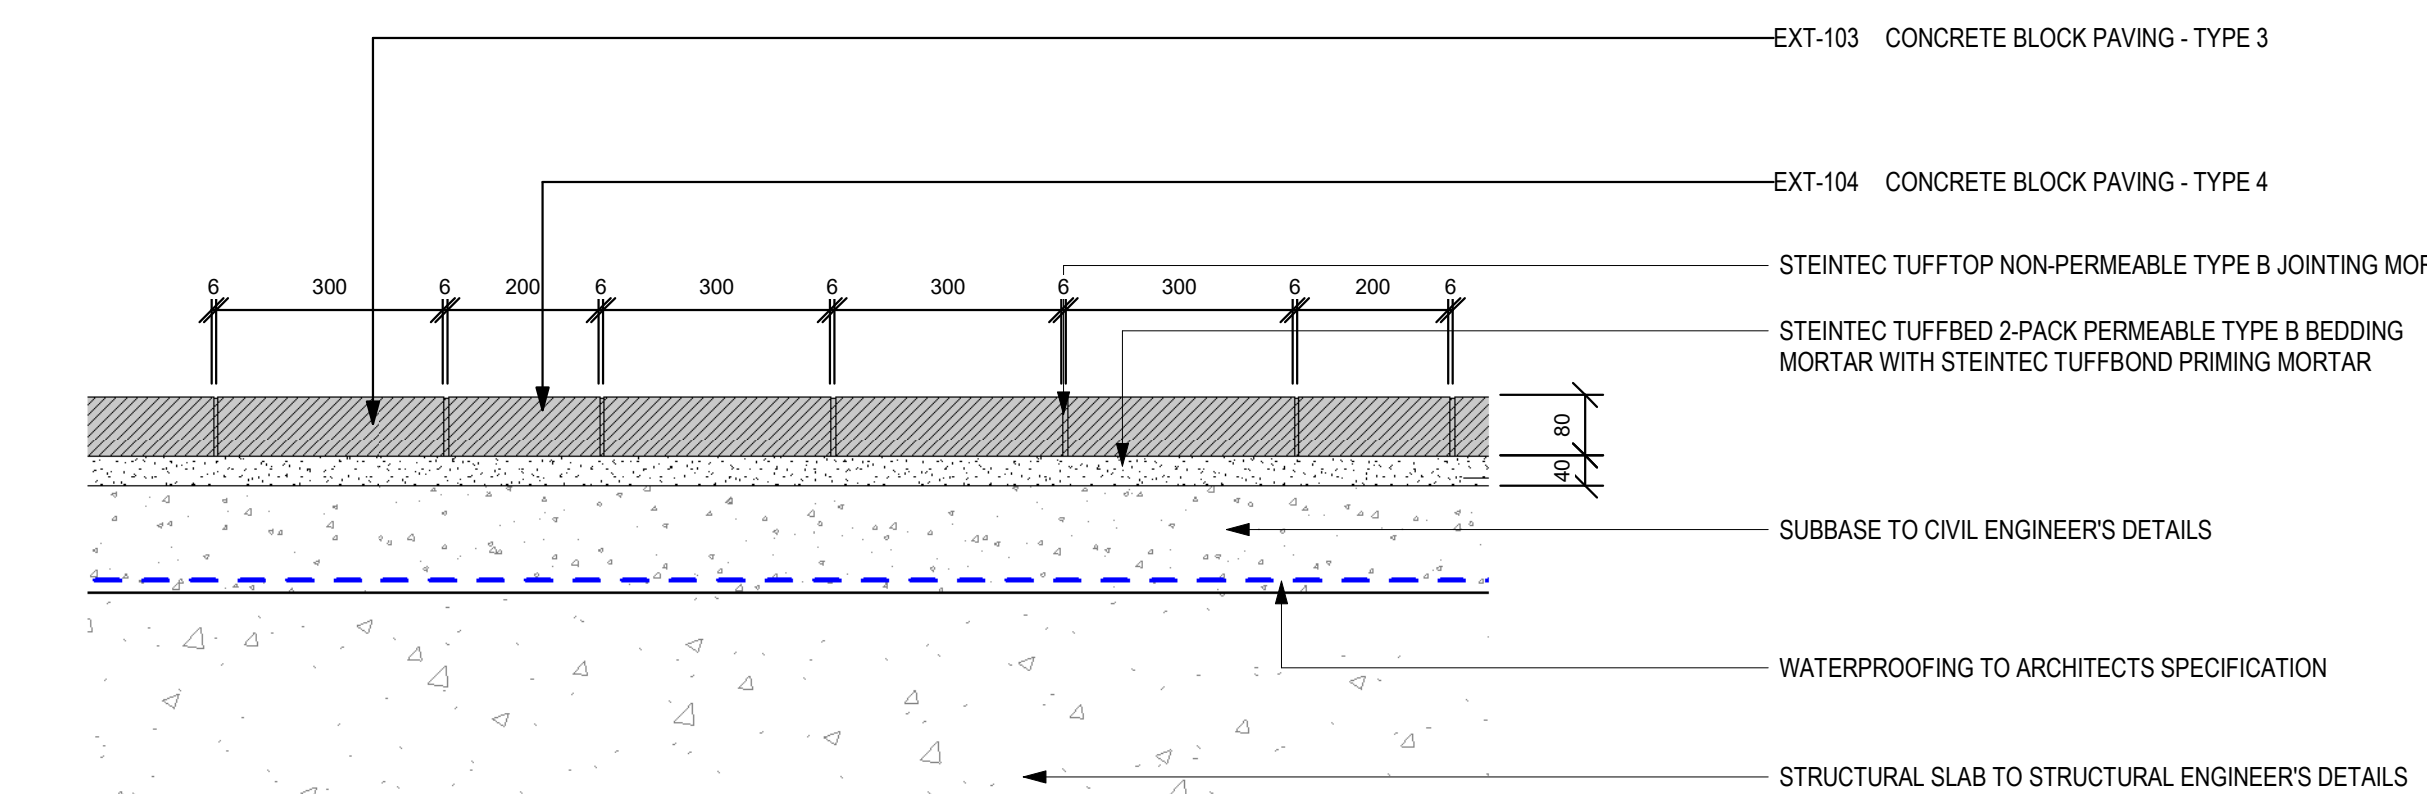


5 TYPICAL CONCRETE BLOCK PAVING - IMPERMEABLE (LEVEL 01)

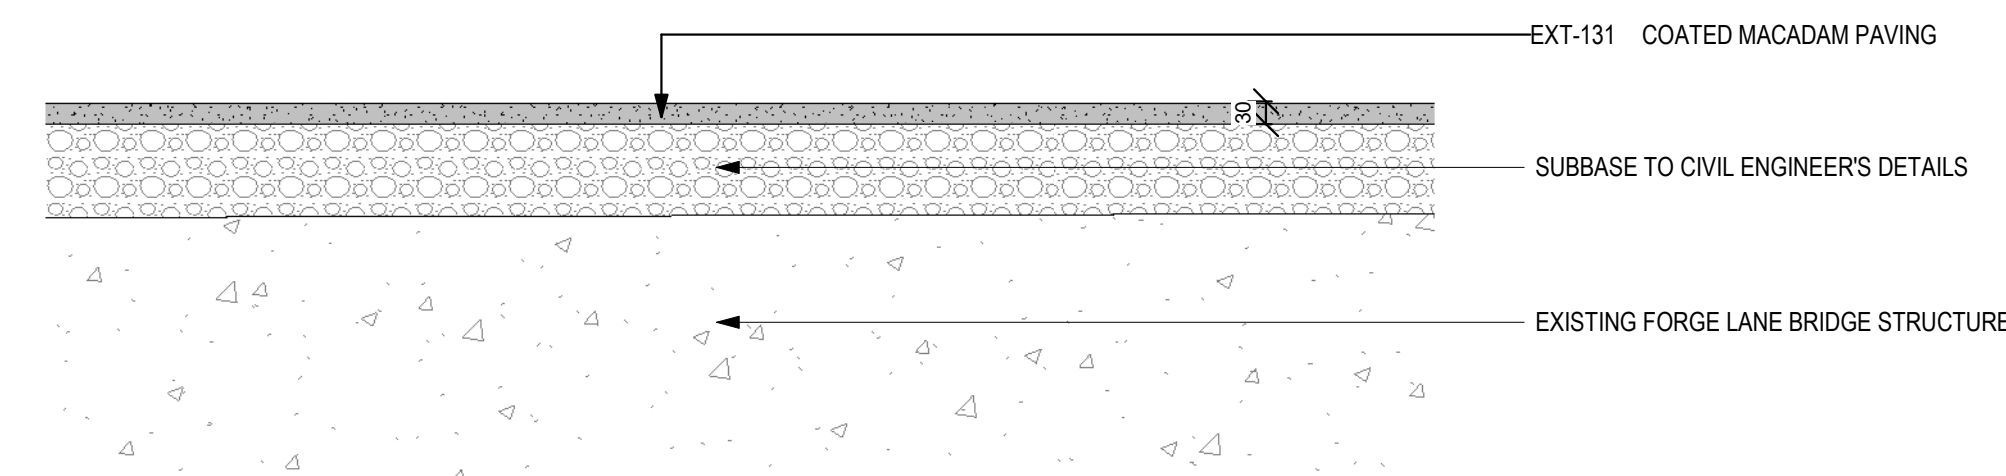


6 TYPICAL TARMAC ON FORGE LANE BRIDGE - IMPERMEABLE

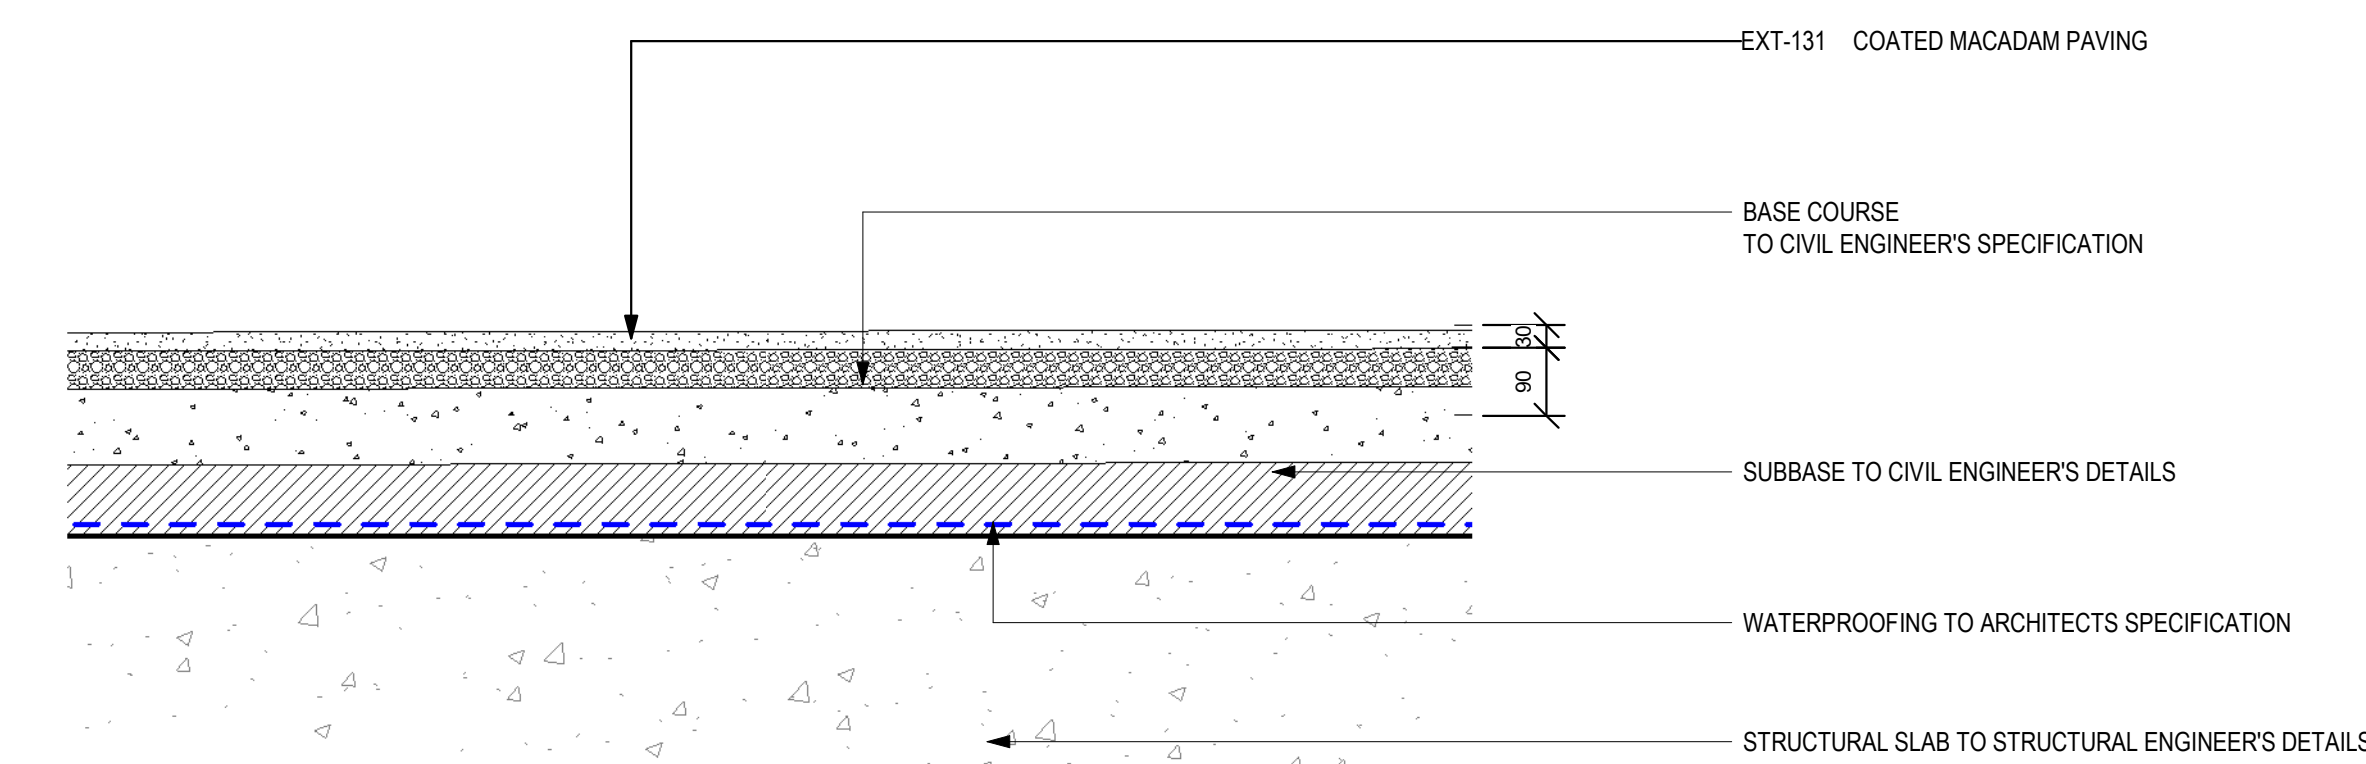


7 TYPICAL COATED MACADAM PAVING (LEVEL 01)

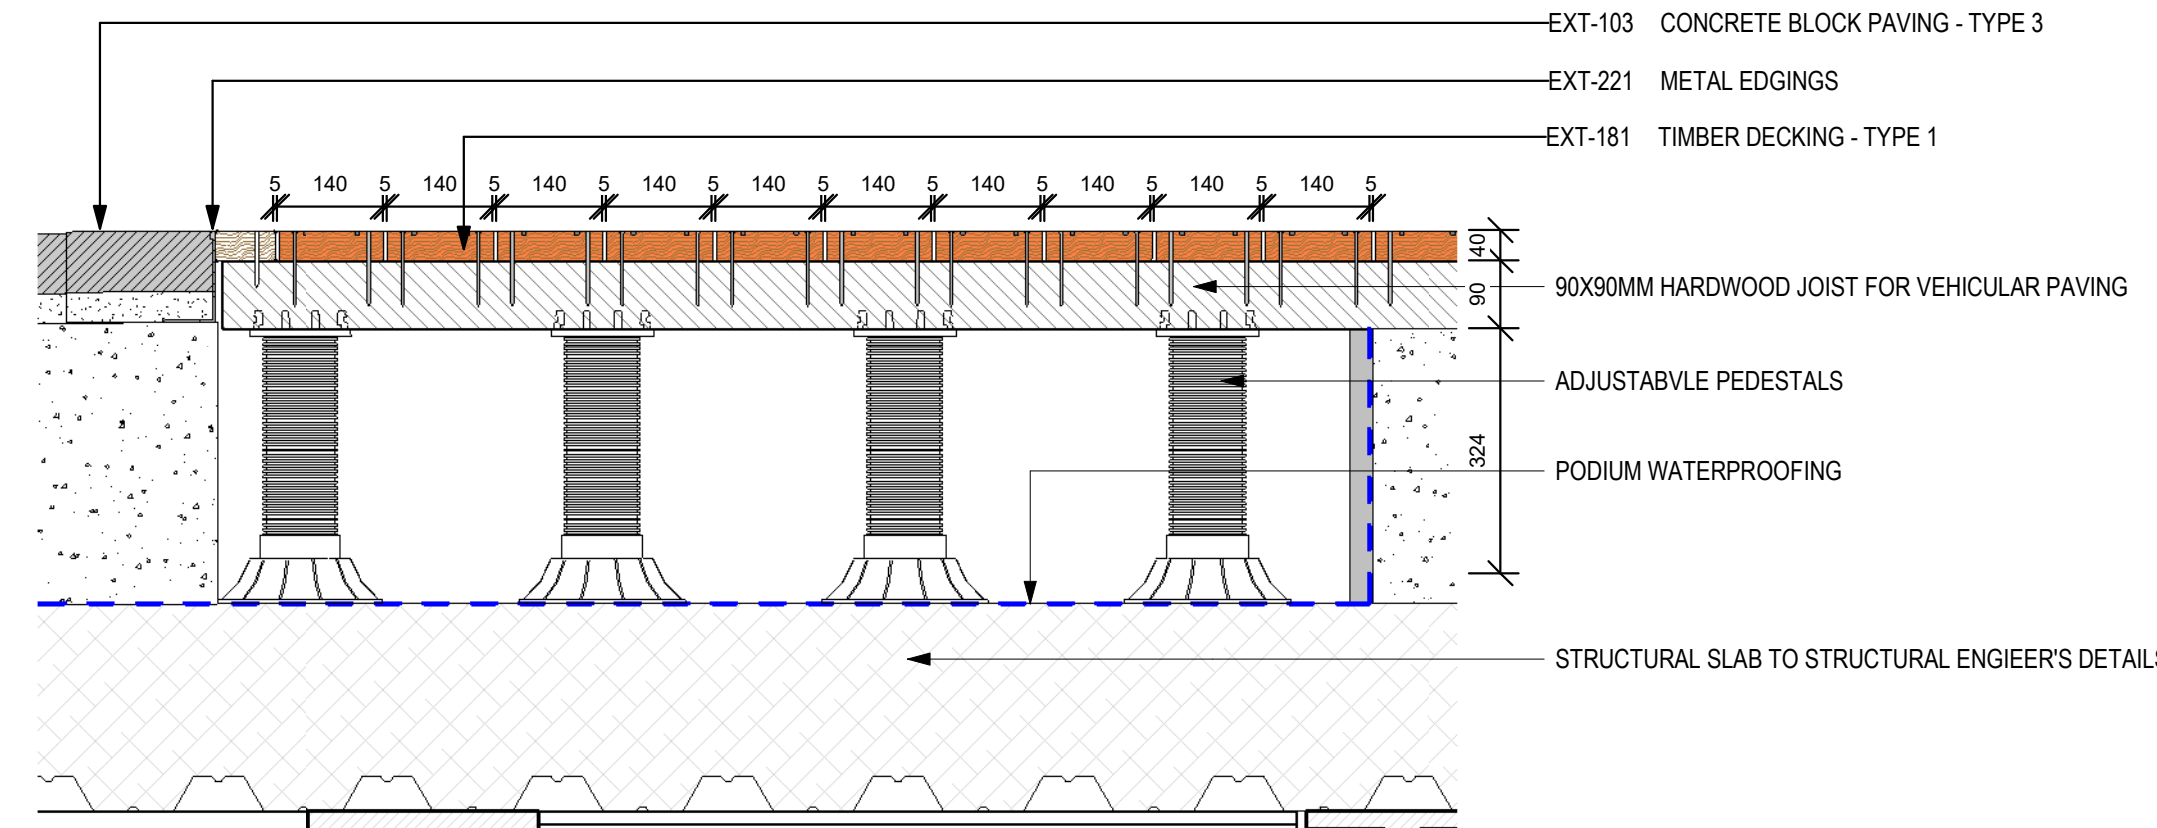


8 TYPICAL TIMBER DECKING DETAIL (LEVEL 01)

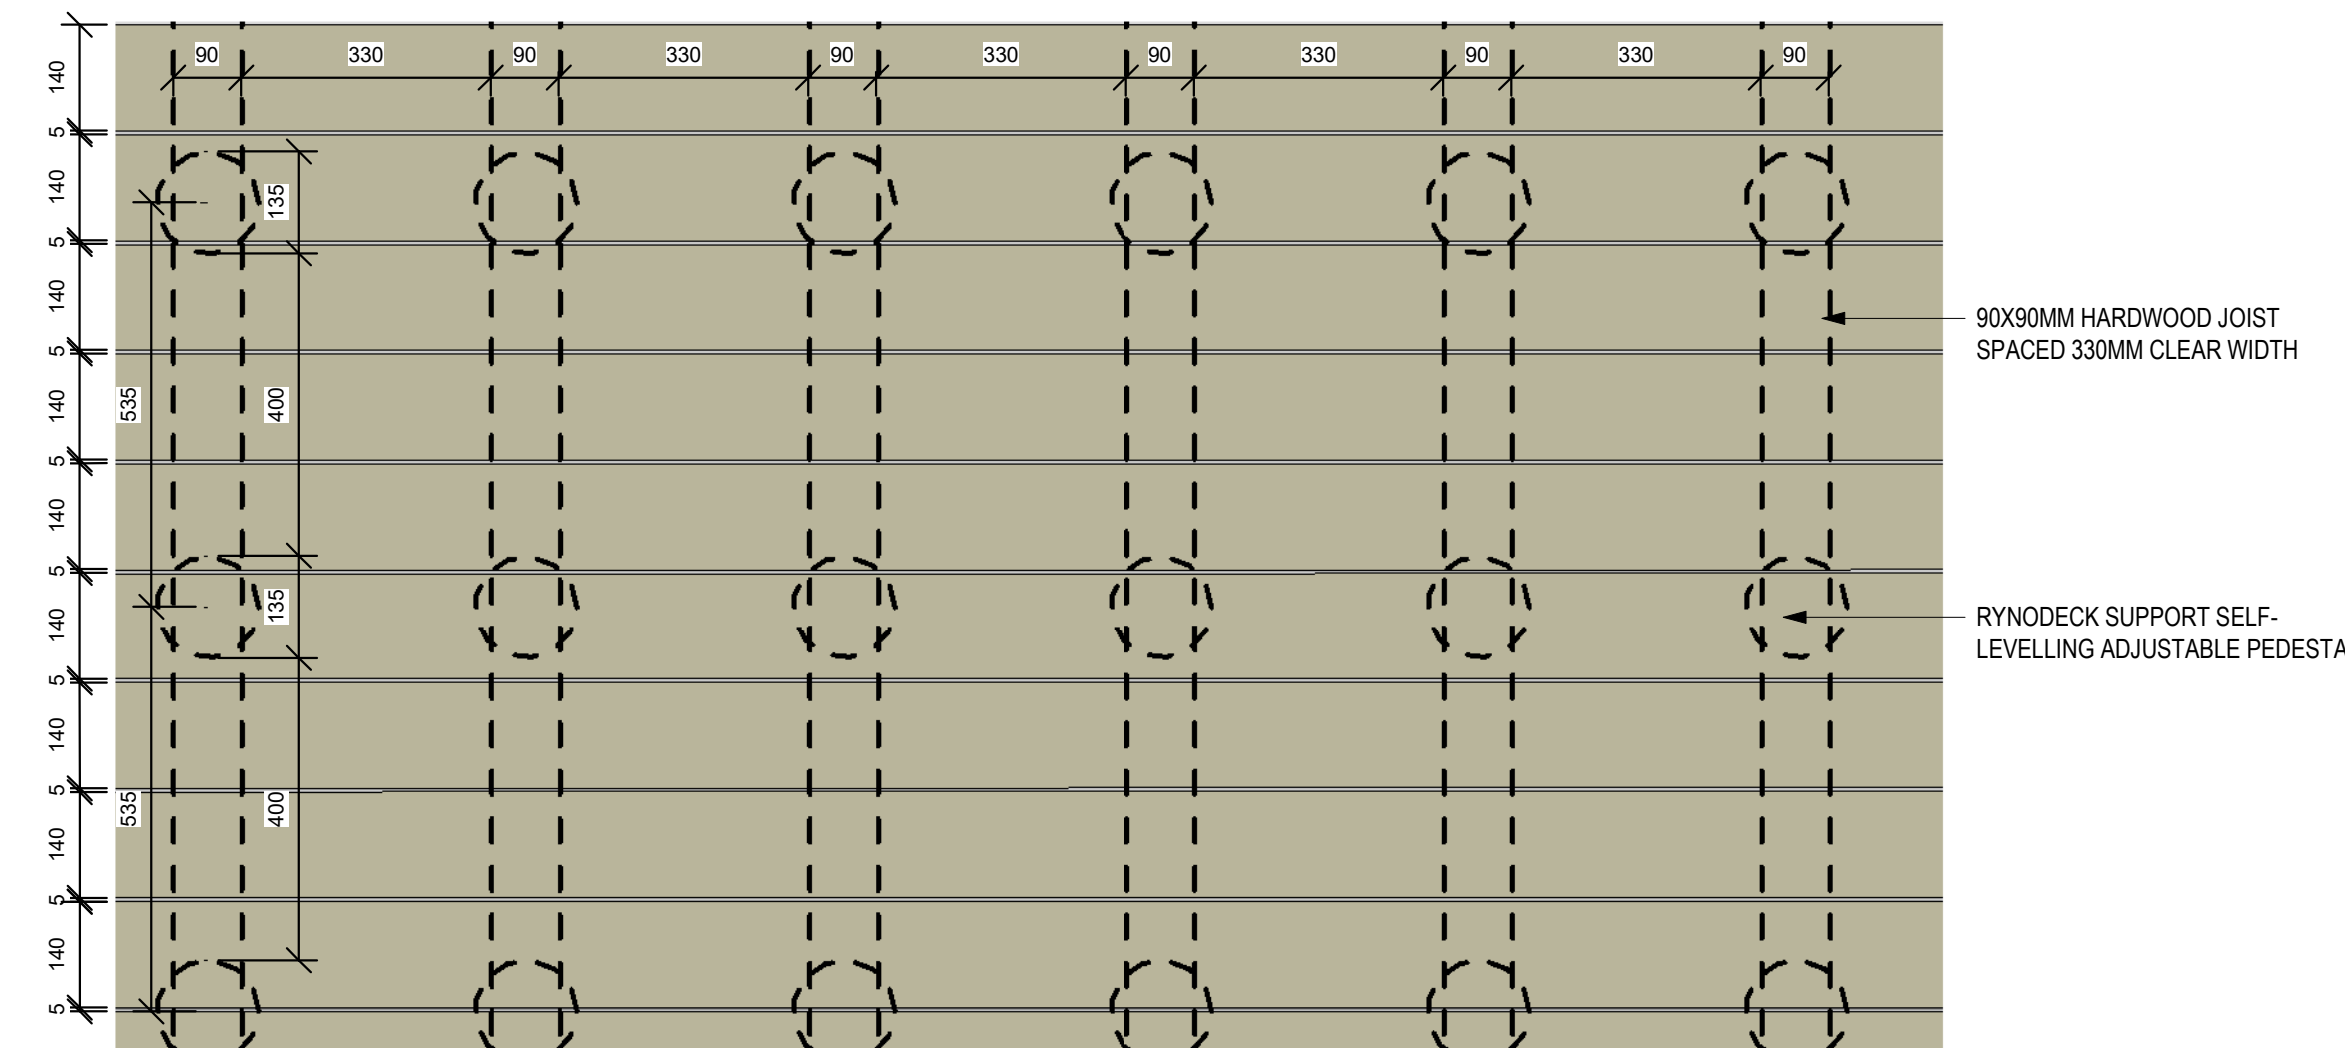

9 TYPICAL TIMBER DECKING DETAIL (LEVEL 01) PLAN

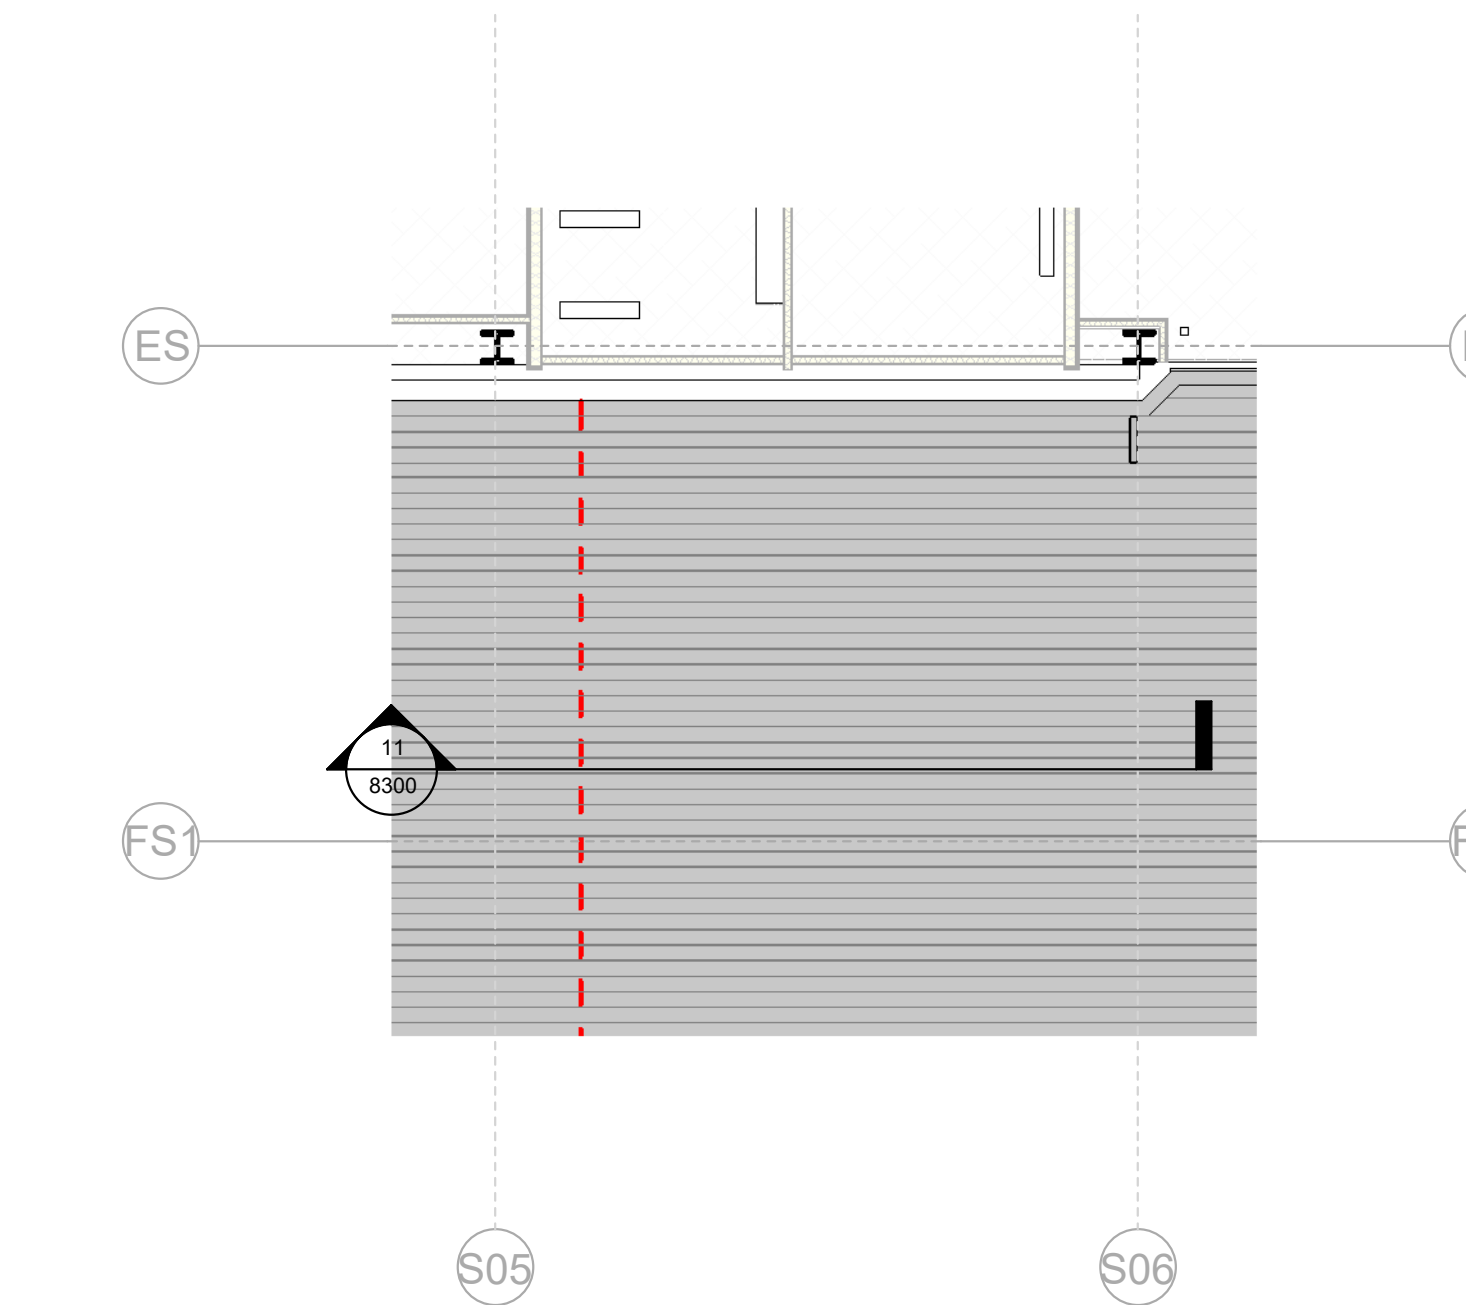

10 CONTRACTION JOINT PLAN

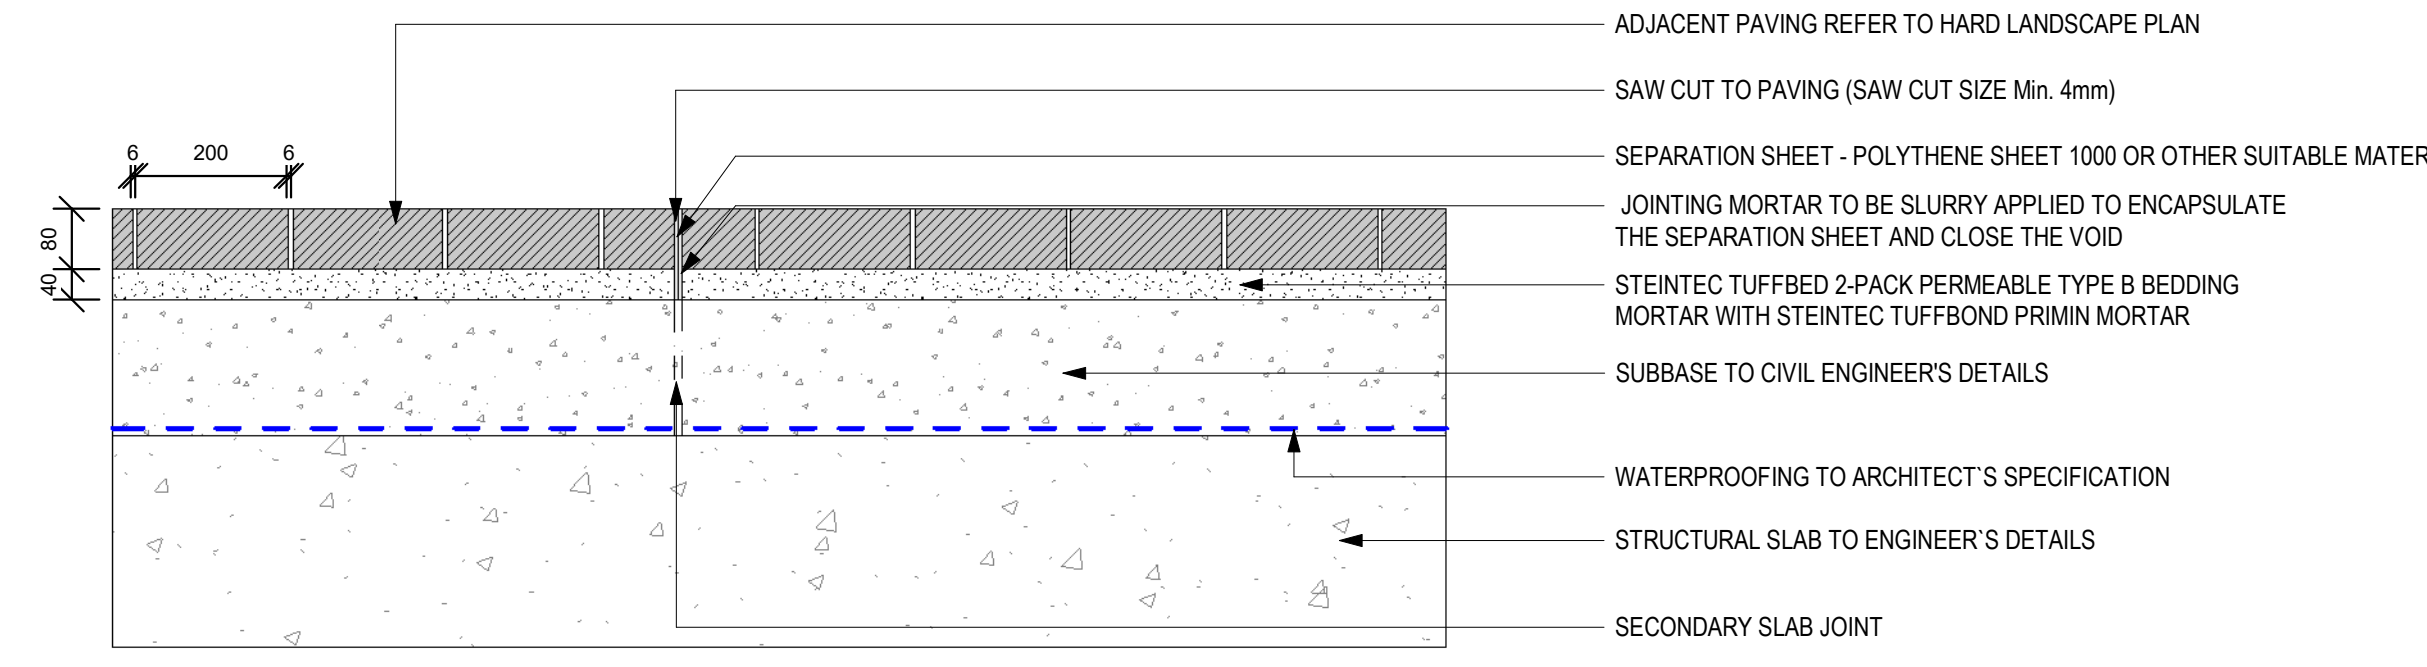

11 TYPICAL CONTRACTION JOINTS ON PODIUM - IMPERMEABLE BUILD-UP

Suitability Code (as defined in ISO 19650-2:2018)

Work in Progress (WIP)

S0 - Under Review

Shared (Non-Contractual)

S1 - Suitable for co-ordination

S2 - Suitable for information

S3 - Suitable for review & comment

S4 - Suitable for stage approval

S5 - Withdrawn

S6 - Suitable for BIM authorisation

S7 - Suitable for BIM authorisation

Published (Contractual)


A1, A2, A3, etc - Authorised and accepted

B1, B2, B3, etc - Partial sign-off (with comments)

Published (AIM Acceptance)

CR - As constructed record document


KEY PLAN

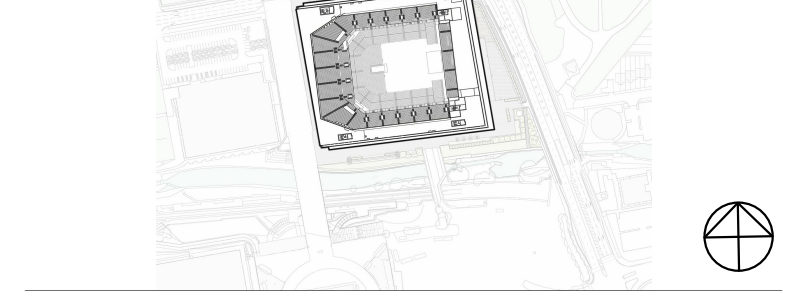

NOTE
1. NO PAVER TO BE CUT BEYOND 1/3 OF ITS SIZE (LENGTH OR WIDTH)
2. FULL LENGTH OF TIMBER TO BE USED NO CUT BEYOND 2M
3. OVERALL BUILD-UPS MUST COMPLY WITH STRUCTURAL LOADING ALLOWANCES IN RESPECTIVE AREAS. REFER TO STRUCTURAL ENGINEERING'S LOADING PLANS FOR DETAILS

THIS DRAWING IS ONLY TO SCALE IF IT IS REPRODUCED AT THE CORRECT PAPER SIZE

1:10@A0

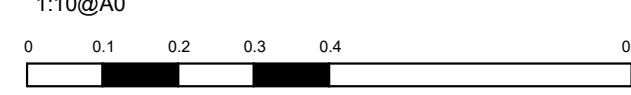

ALL INTERNAL LAYOUTS AND USES ARE SHOWN FOR ILLUSTRATIVE PURPOSES ONLY AND ARE NOT FOR DETERMINATION

DRAWING REPRESENTS A RECORD OF THE LAST CONSTRUCTION DESIGN AT DATE STATED, AND IS NOT AN AS-BUILT. IT IS THE USER'S RESPONSIBILITY TO VERIFY THE INFORMATION FOR ILLUSTRATIVE PURPOSES ONLY AND ARE NOT FOR DETERMINATION

date



© COPYRIGHT. ALL RIGHTS RESERVED

THIS WORK IS COPYRIGHTED AND CANNOT BE REPRODUCED OR COPIED IN ANY FORM OR BY ANY MEANS, ELECTRONIC OR MECHANICAL, INCLUDING PHOTOCOPYING, RECORDING, OR BY ANY INFORMATION STORAGE AND RETRIEVAL SYSTEM, WITHOUT THE WRITTEN PERMISSION OF POPULOUS. ANY LICENSE, EXPRESS OR IMPLIED, TO USE THIS DOCUMENT OR ANY PARTS THEREOF IS RESTRICTED TO THE TERMS OF THE AGREEMENT OR IMPLIED AGREEMENT BETWEEN POPULOUS AND THE INSTRUCTING PARTY.

USE FOR ALL DIMENSIONS IN PREFERENCE TO SCALES. CHECK ALL DIMENSIONS ON SITE BEFORE FABRICATION OR SETTING OUT.

author

POPULOUS®

14 BLADES COURT | DEodar ROAD | LONDON | SW15 2NU | UNITED KINGDOM
TELEPHONE +44 (0)20 8874 7666 FAX/EMAIL +44 (0)20 8874 7470
ALL PRODUCTIONS & INTELLECTUAL PROPERTY RIGHTS RESERVED © POPULOUS 2020

REVISIONS

REV	DATE	DESCRIPTION
REV	29.11.2019	DRAFT RIBA STAGE 3
REV	14.04.2020	ISSUED FOR T1 DRAFT STAGE 4A
REV	22.06.2020	ISSUED FOR T2 STAGE 4a
REV	23.04.2021	STAGE 4B HARD LANDSCAPE
REV	10.01.2021	STAGE 4B TO INCORPORATE VE UPDATE
REV	02.12.2021	HARD LANDSCAPE PACKAGE FOR CONSTRUCTION
REV	24.10.2022	ADDITIONAL INFORMATION INCLUDED
REV	19.01.2024	JOIST SPACING UPDATE TO MATCH OTHER DRAWINGS
REV	12.04.2024	CONSTRUCTION RECORD
REV	19.08.2024	PAVING JOINTS UPDATE

project name

Co-op Live

the TYPICAL PAVING DETAILS



scale As indicated @ A0 down FP Project no. 4933 Suitability CR

date 29/11/19 checked TJ

revision BRA-POP-ZZ-ZZ-DR-L-8300 CR02