


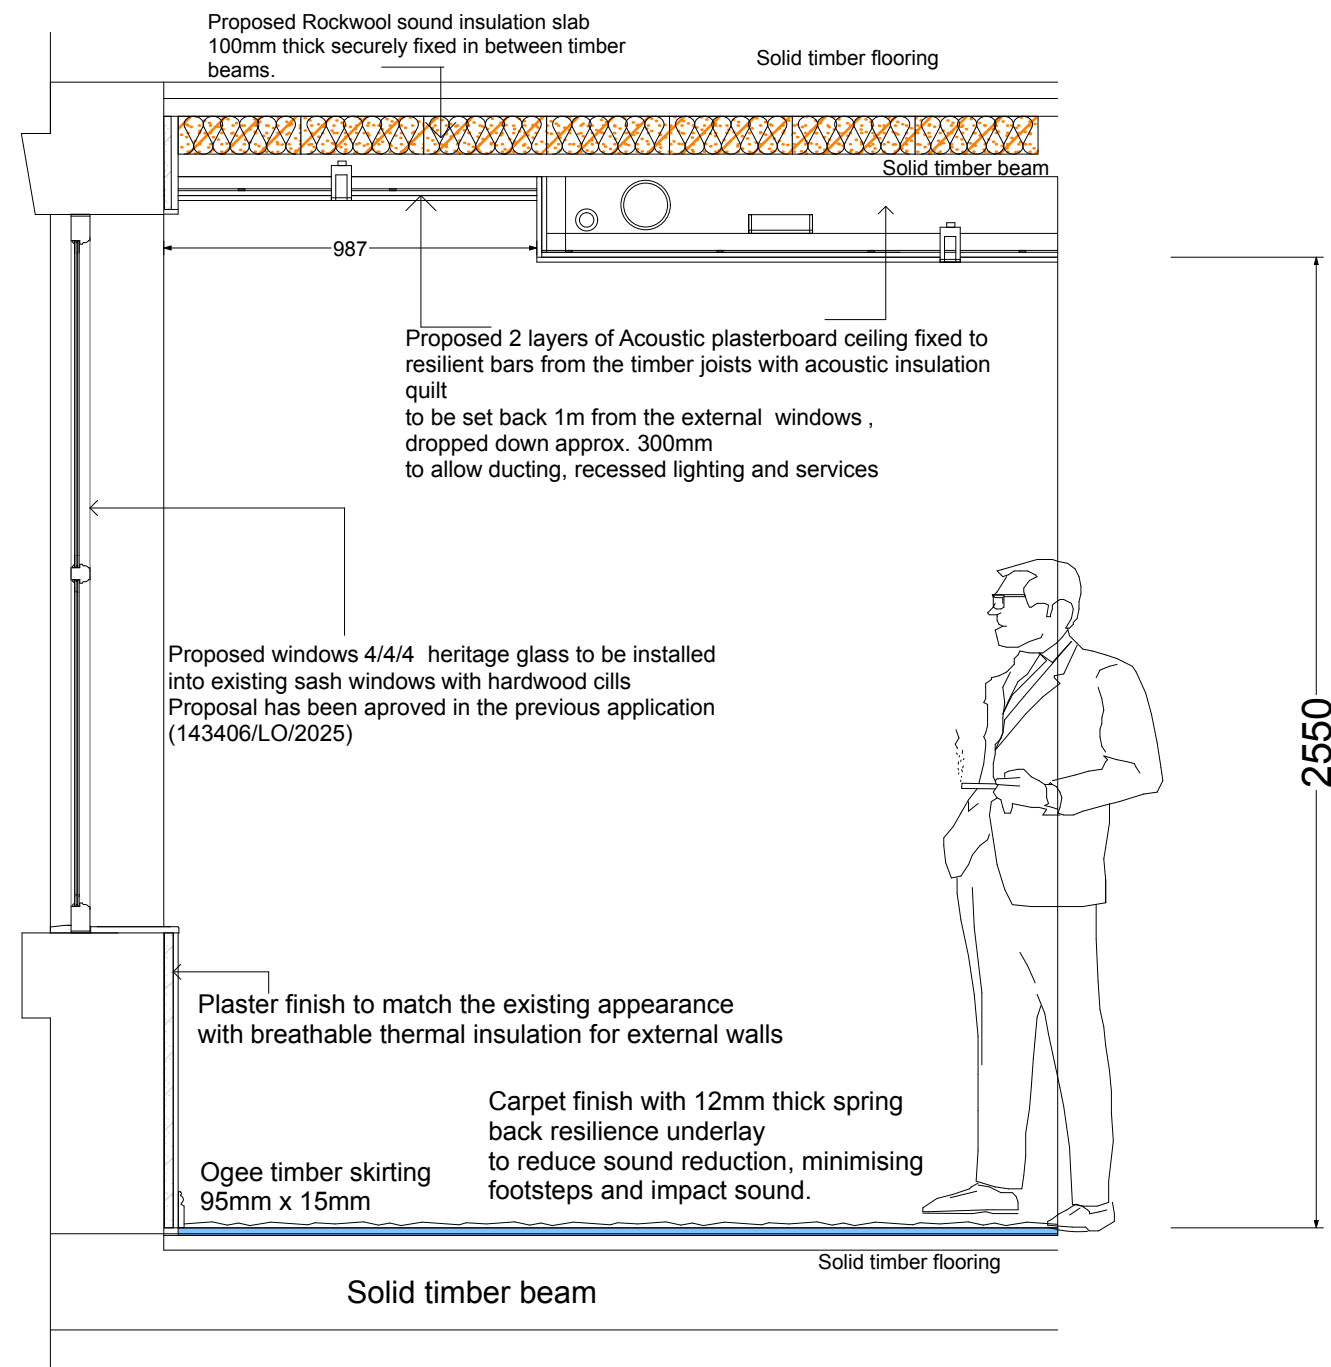

44-50 Portland Street Manchester M1 4GS

Typical Section Proposed


Drawing no;50 scale 1:20

0

1m

2m

5m

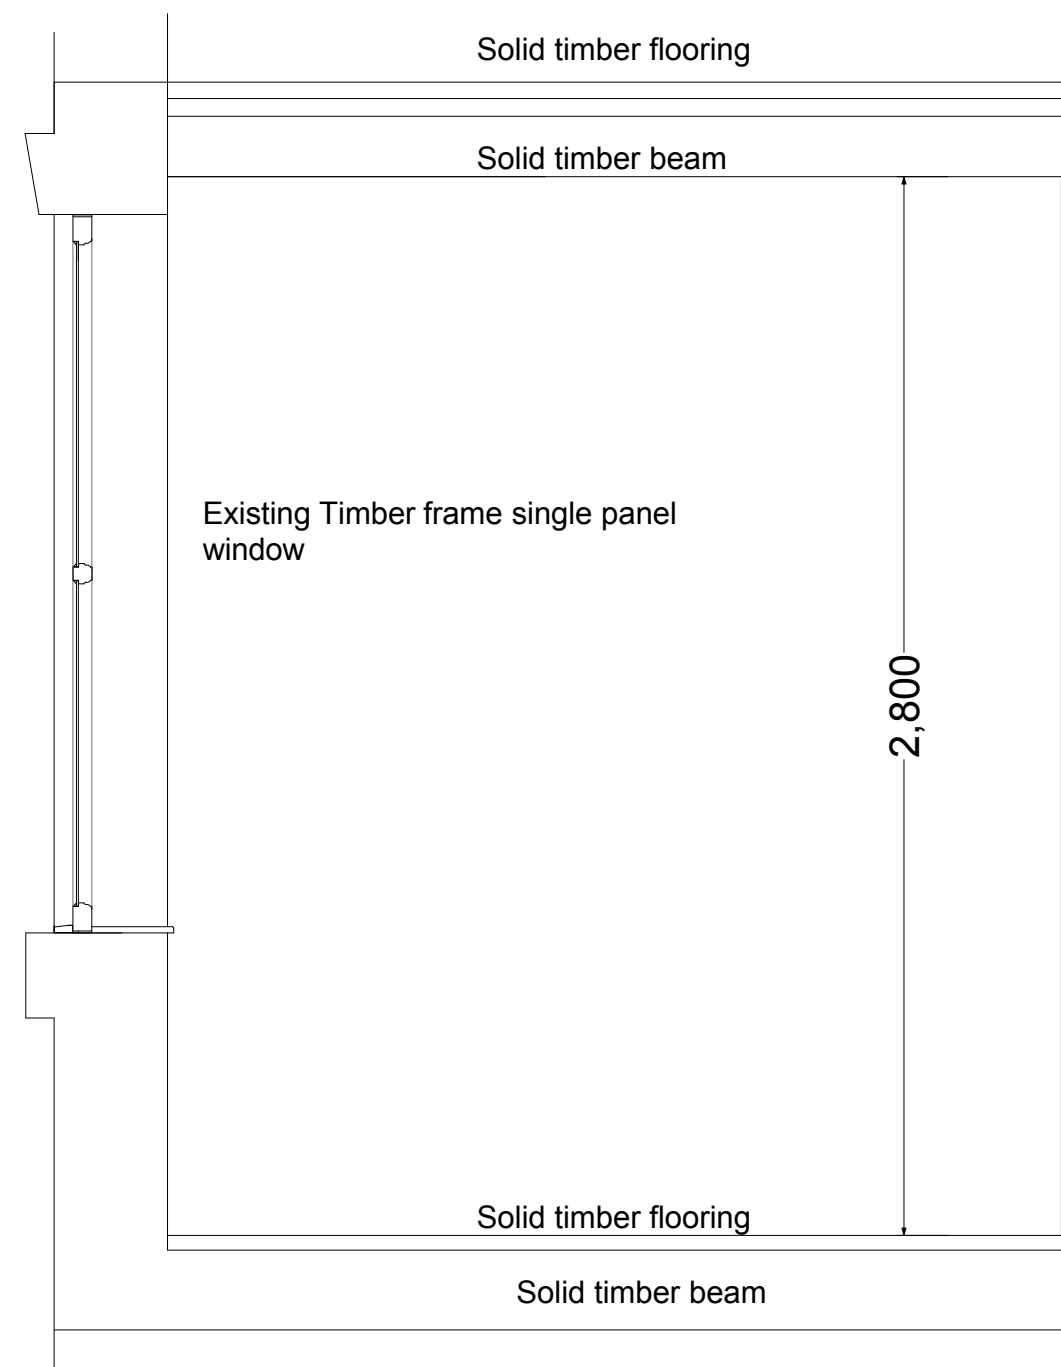

Typical Section Existing

A3 size paper for 1:50