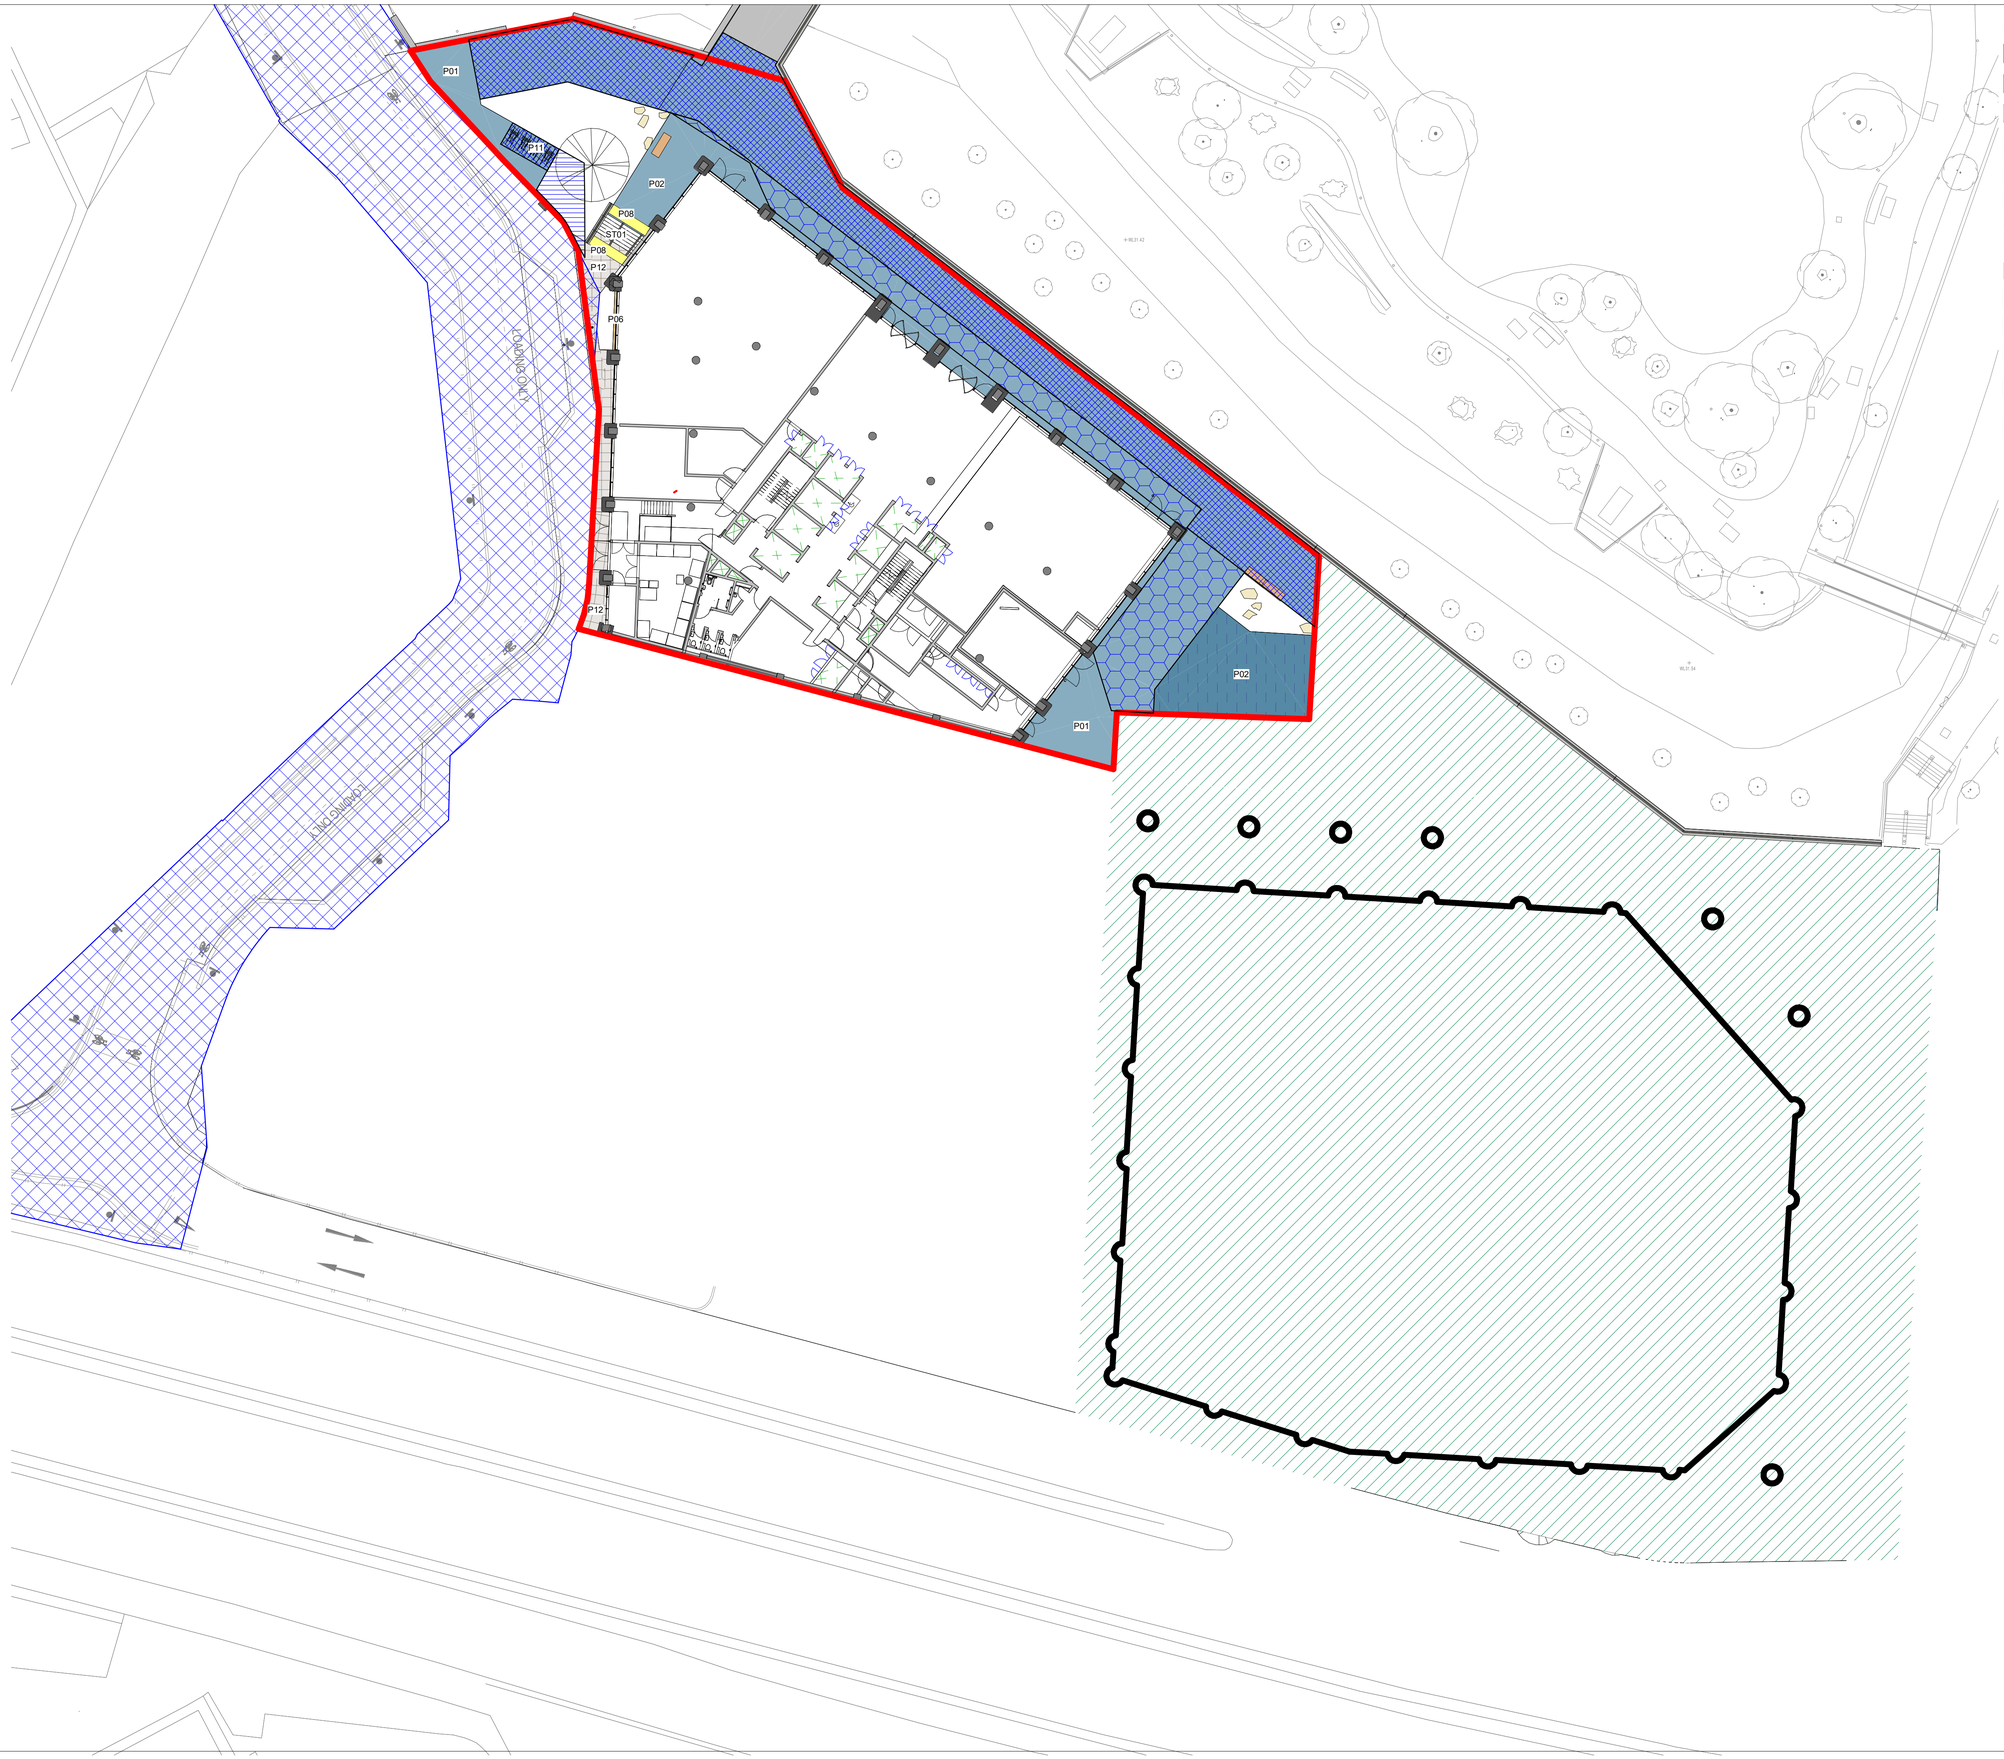


Key

- Poulton Boundary
- Republic Construction Boundary
- S278 Permanent Highways

For further information including levels
Refer to Drawings:
0198_MAY-SEW-N01-1000-DR-L-101100

For typical hard landscape details
Refer to Drawings:
0198_MAY-SEW-O01-1000-DR-L-101301
0198_MAY-SEW-O01-1000-DR-L-101302
0198_MAY-SEW-O01-1000-DR-L-101303
0198_MAY-SEW-O01-1000-DR-L-101304

Paving Types

P01 Paving Type 01
Description: P01 - Clay Paving Bricks
Please refer to spec clause Q24/120

Description: Existing Clay Paving Bricks retained

Description: Existing Blue Bricks retaid to proposed levels.Please refer to spec clause Q24/120B

Description: Existing Blue Bricks removed and retaid elsewhere.

P02 Paving Type 02
Description: P02 - Clay paving bricks dragfaced
Please refer to spec clause Q24/120A

P06 Paving Type 06
Description: P06 - Gravel
Please refer to spec clause Q23/160A

P12 Paving Type 12
Description: P12 - Natural Stone Paving (to match Baring Street) Please refer to spec clause Qxx/xxx)

Blister Paving Type 02
Description: P11- Existing blister warning paving to cycle stands

PS01 Power Socket
Description: Pop up power socket with recessed access cover.
Refer to spec clause Q50/390C

Steps

ST01 Step Type 01
Description: Access Steps - In-Situ concrete steps

For Typical Step detail refer to:
0198_MAY-SEW-G01-1000-DR-L-101304

Tactile Paving Type 01
Description: P08 - Hazard Corduroy Warning Paving at the top/bottom of steps.
Please refer to spec clause Q25/320A

General Notes

No implied licence exists. This drawing should not be used to calculate areas for any contractual purposes.
Do not scale this drawing for construction purposes. All dimensions to be checked on site by the contractor and such dimensions to be their responsibility.
All work must comply with relevant British Standards and Building Regulations requirements. Drawing errors and omissions to be reported to the architect.

Notes

Do not scale from this drawing

All setting out, levels and dimensions to be agreed on site.

The dimensions of all materials must be checked on site before being laid out.

This drawing must be read with the relevant specification clauses and detail drawings

Order of construction and setting out to be agreed on site.

This drawing is copyright protected and may not be reproduced in whole or part without written authority.

All Dimensions are in millimetres unless Otherwise Stated

Services are present in the area. Contractor to establish the precise line and Depth of all services prior to commencing any excavation works.

All structural concrete/ building work to Engineer's details & dwgs

All dimensions are to finished surface levels

All sub-surface build-ups to Engineer's details

Dwgs not to be scaled. Used dimensioned measurements only. Contractor to check and confirm.

All discrepancies must be reported to and resolved by the Landscape Architect before works commence

All works and materials to be in accordance with current applicable statutory legislation and to comply with all relevant Codes of Practice & British Standards.

Stage 3 Status:

Please note this information is not fully coordinated. Only limited engineering was made available during Stage 3 design. The Contractor is to develop their Final proposals based on SEW Design Drawings and Specifications. The Contractors Design Proposals shall include details of their Design, Programming, Method Statements and coordination with all other works. The Contractor is to forward their Final Proposals to SEW to confirm that they meet with SEW Employer's Requirement Proposals.

Rev	Date	Reason for Issue	
P01	24/03/26	STAGE 3	SEW

Current revision **P01**

Keyplan

Scale Bar
0 10m
@ 1:250

Studio Egret West
3 Brewhouse Yard
London, EC1V 4JQ
hello@egretwest.com
+44 (0) 20 7549 1730

Client
Mayfield
Medlock Limited

Project
Mayfield Phase 1_Public Realm

Drawing Title
Hard Landscape GA

SEW Project Number	Status
0198_MAY	**Stage 3**
Scale at A1	Date
1 : 250	**24/03/26**
Drawn by	Checked by
TH	**SEW**

Drawing Number
0198_MAY-SEW-O01-1000-DR-L-101101