
No part of this drawing or data file may be reproduced without the prior written permission of the Strategic Director of Highways, Transport & Engineering or approved representative.
Contains OS Data © Crown copyright and database rights 2017 Ordnance Survey 100019568.

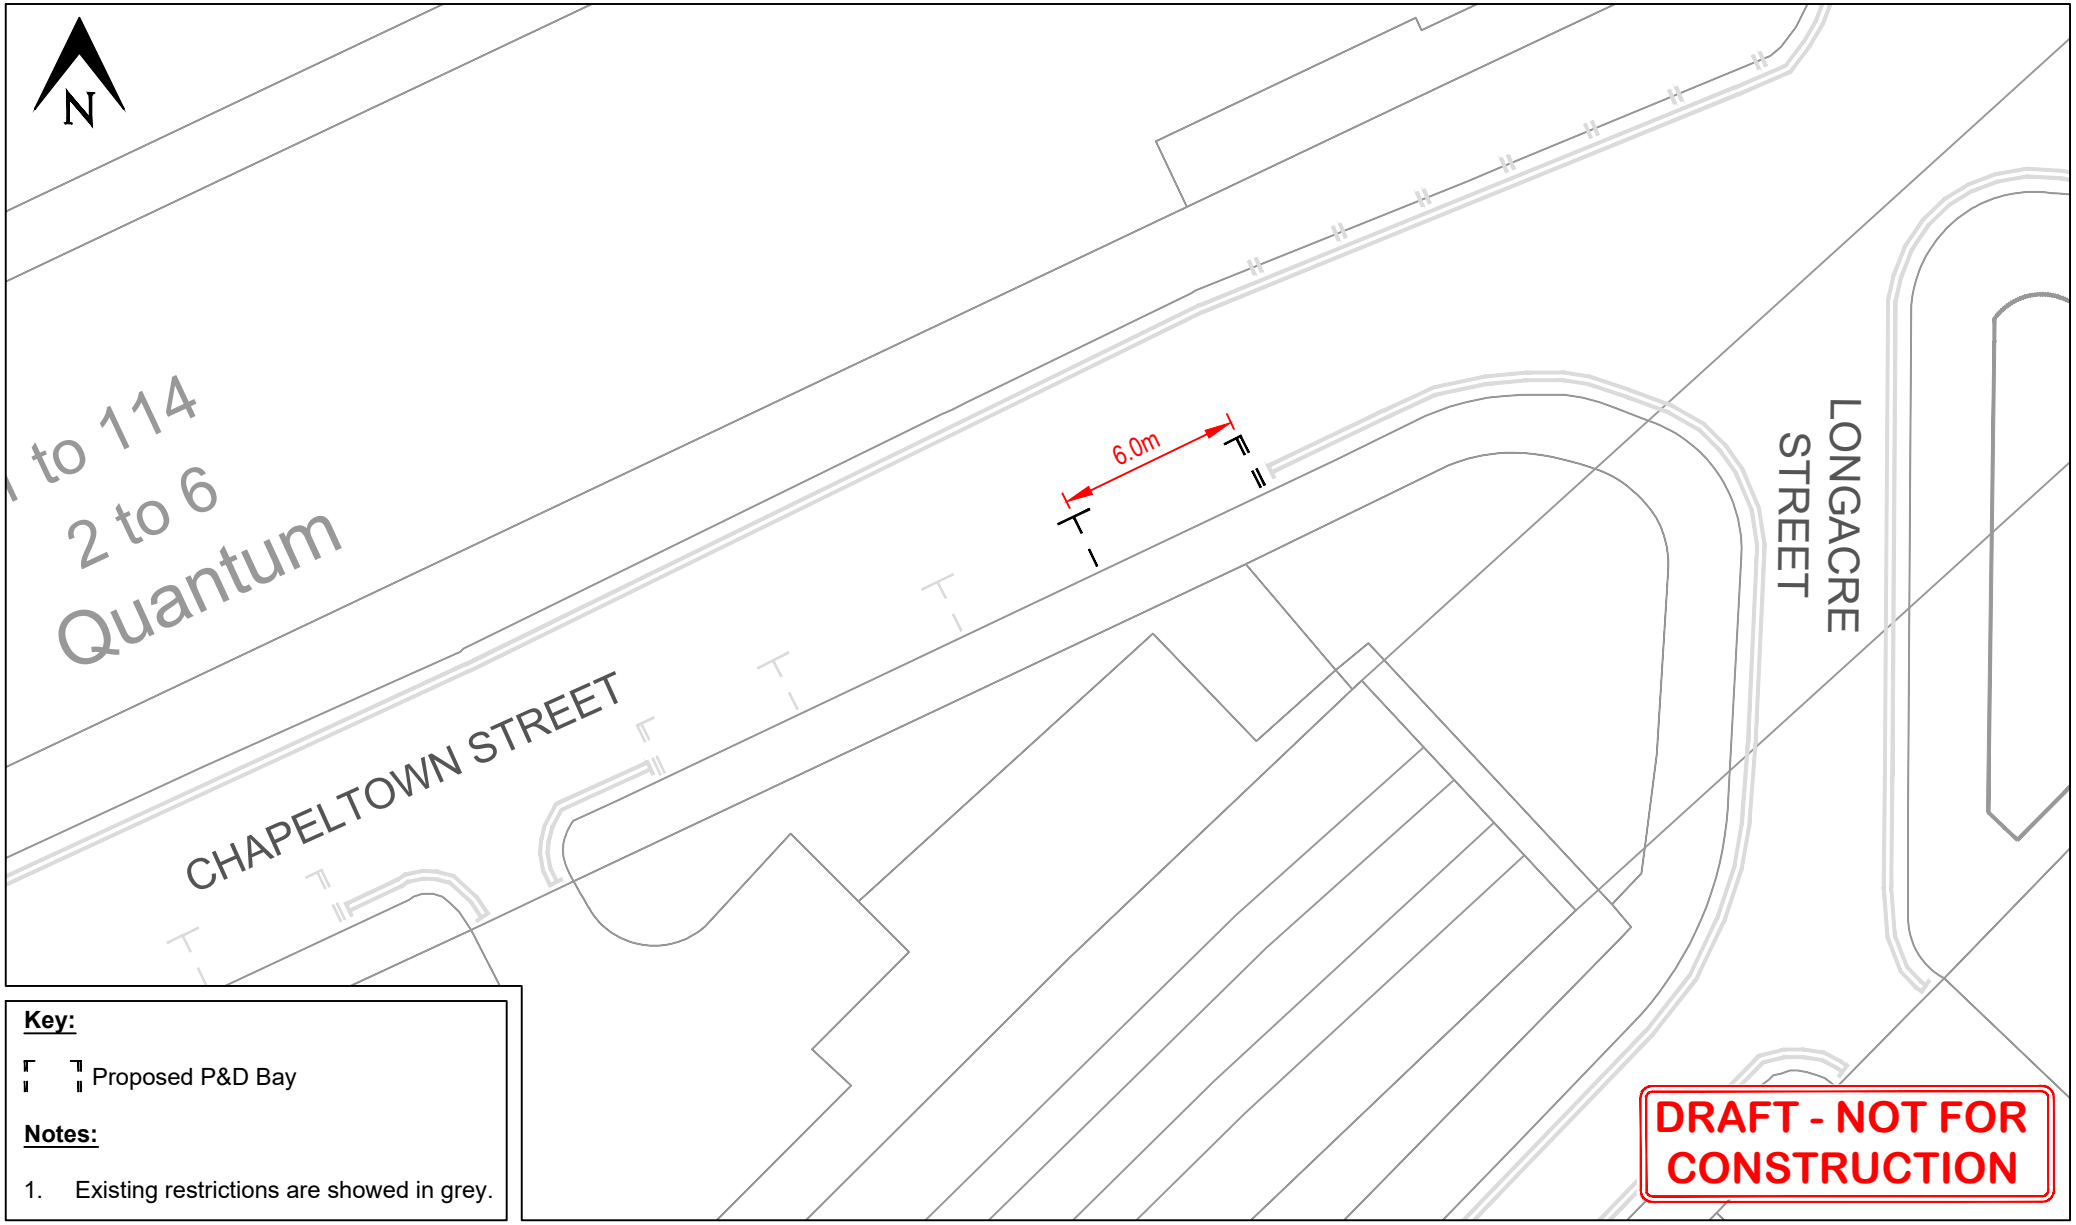


**Key:**

Proposed P&D Bay

**Notes:**

1. Existing restrictions are showed in grey.

DRAFT - NOT FOR CONSTRUCTION

| | |
|---|---|
| PROJECT TITLE | 210289T<br>Proposed P&D Bays |
| DRAWING TITLE | Proposed P&D Bays<br>Location 01 (Chapeltown Street) |

**Highways**
**Neighbourhoods Directorate**
PO Box 532
Town Hall
Manchester M60 2LA

MANCHESTER CITY COUNCIL

| SIZE | SCALE | DATE | DRAWN | CHECKED | APPROVED | DRAWING NUMBER | REV |
|---|---|---|---|---|---|---|---|
| A4 | 1:250 | 26/07/2024 | RD | XFLX | XSCX | 210289T-MCC-MBS-DR-C-1200-001 | |

0 10 mm

CAD File : H:\Highways\Data\Infrastructure\Design\Projects\2022-23\210289T TRO Sec 278 Mayfield, Baring St\04 Design and Dwgs\02 Outline\P&D Bays\210289T-MCC-MD-DR-C-1200-00-Rev-B.dwg