
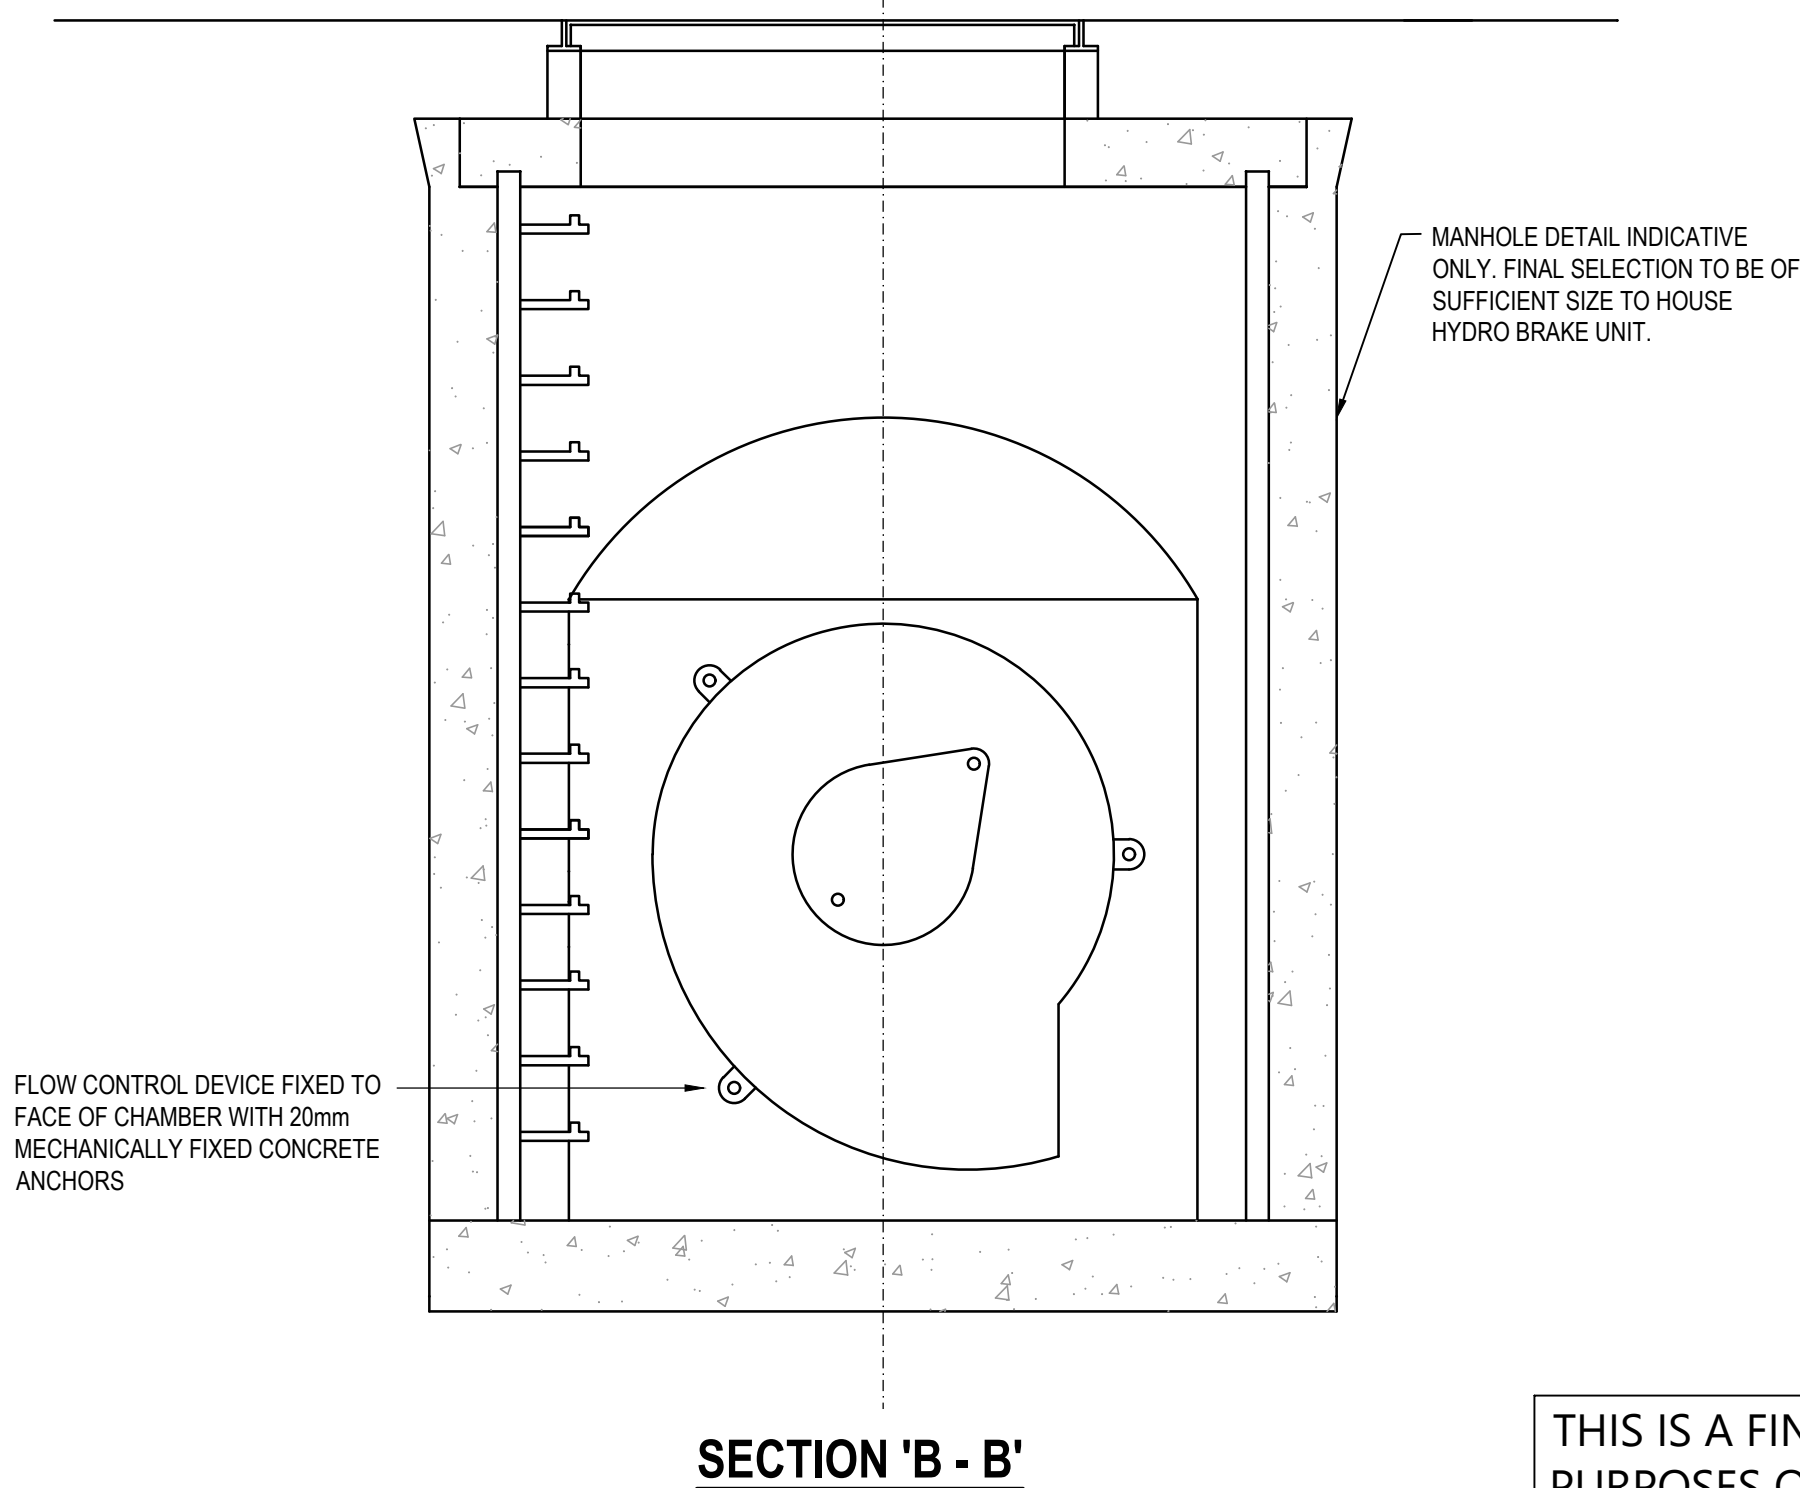
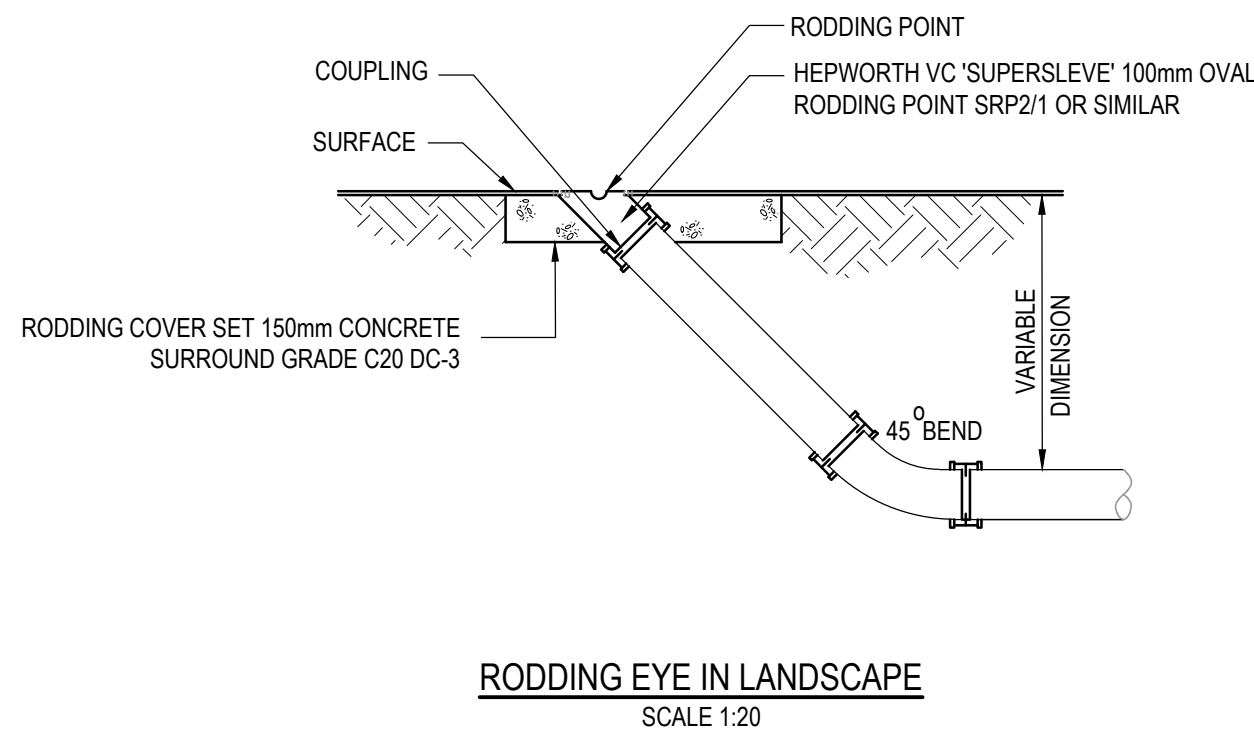
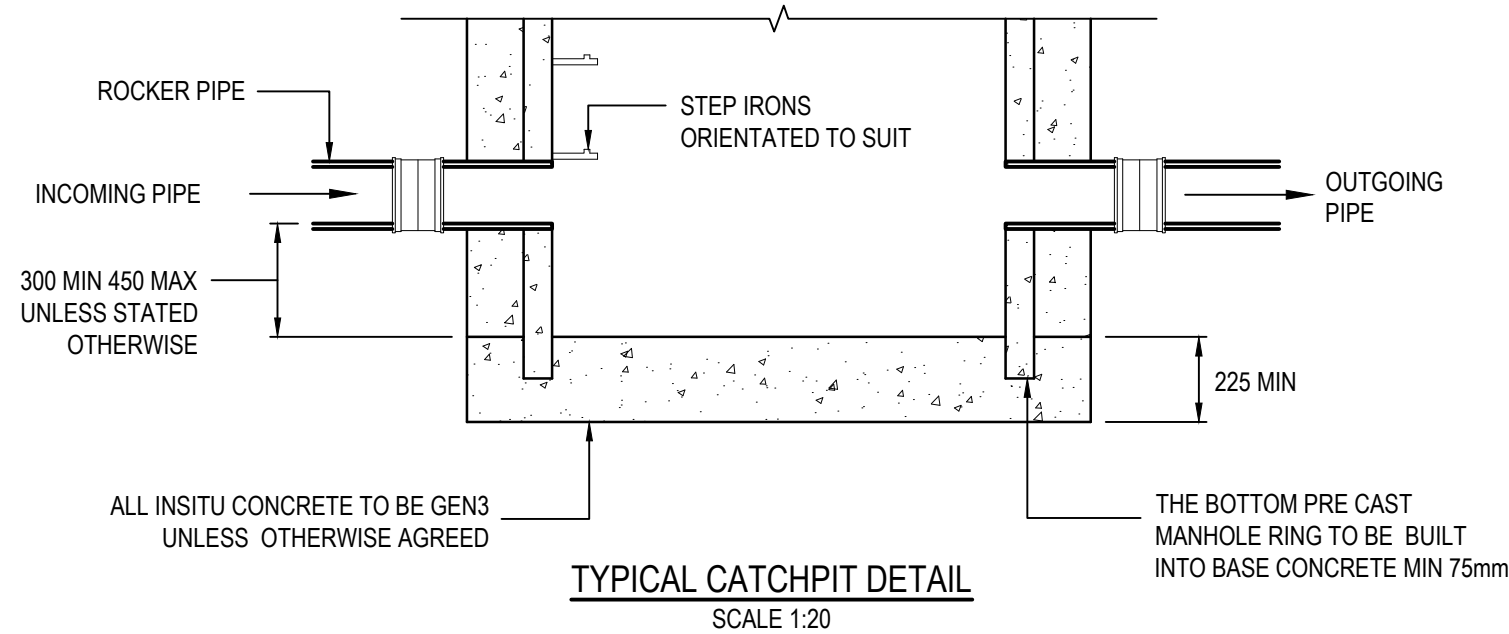
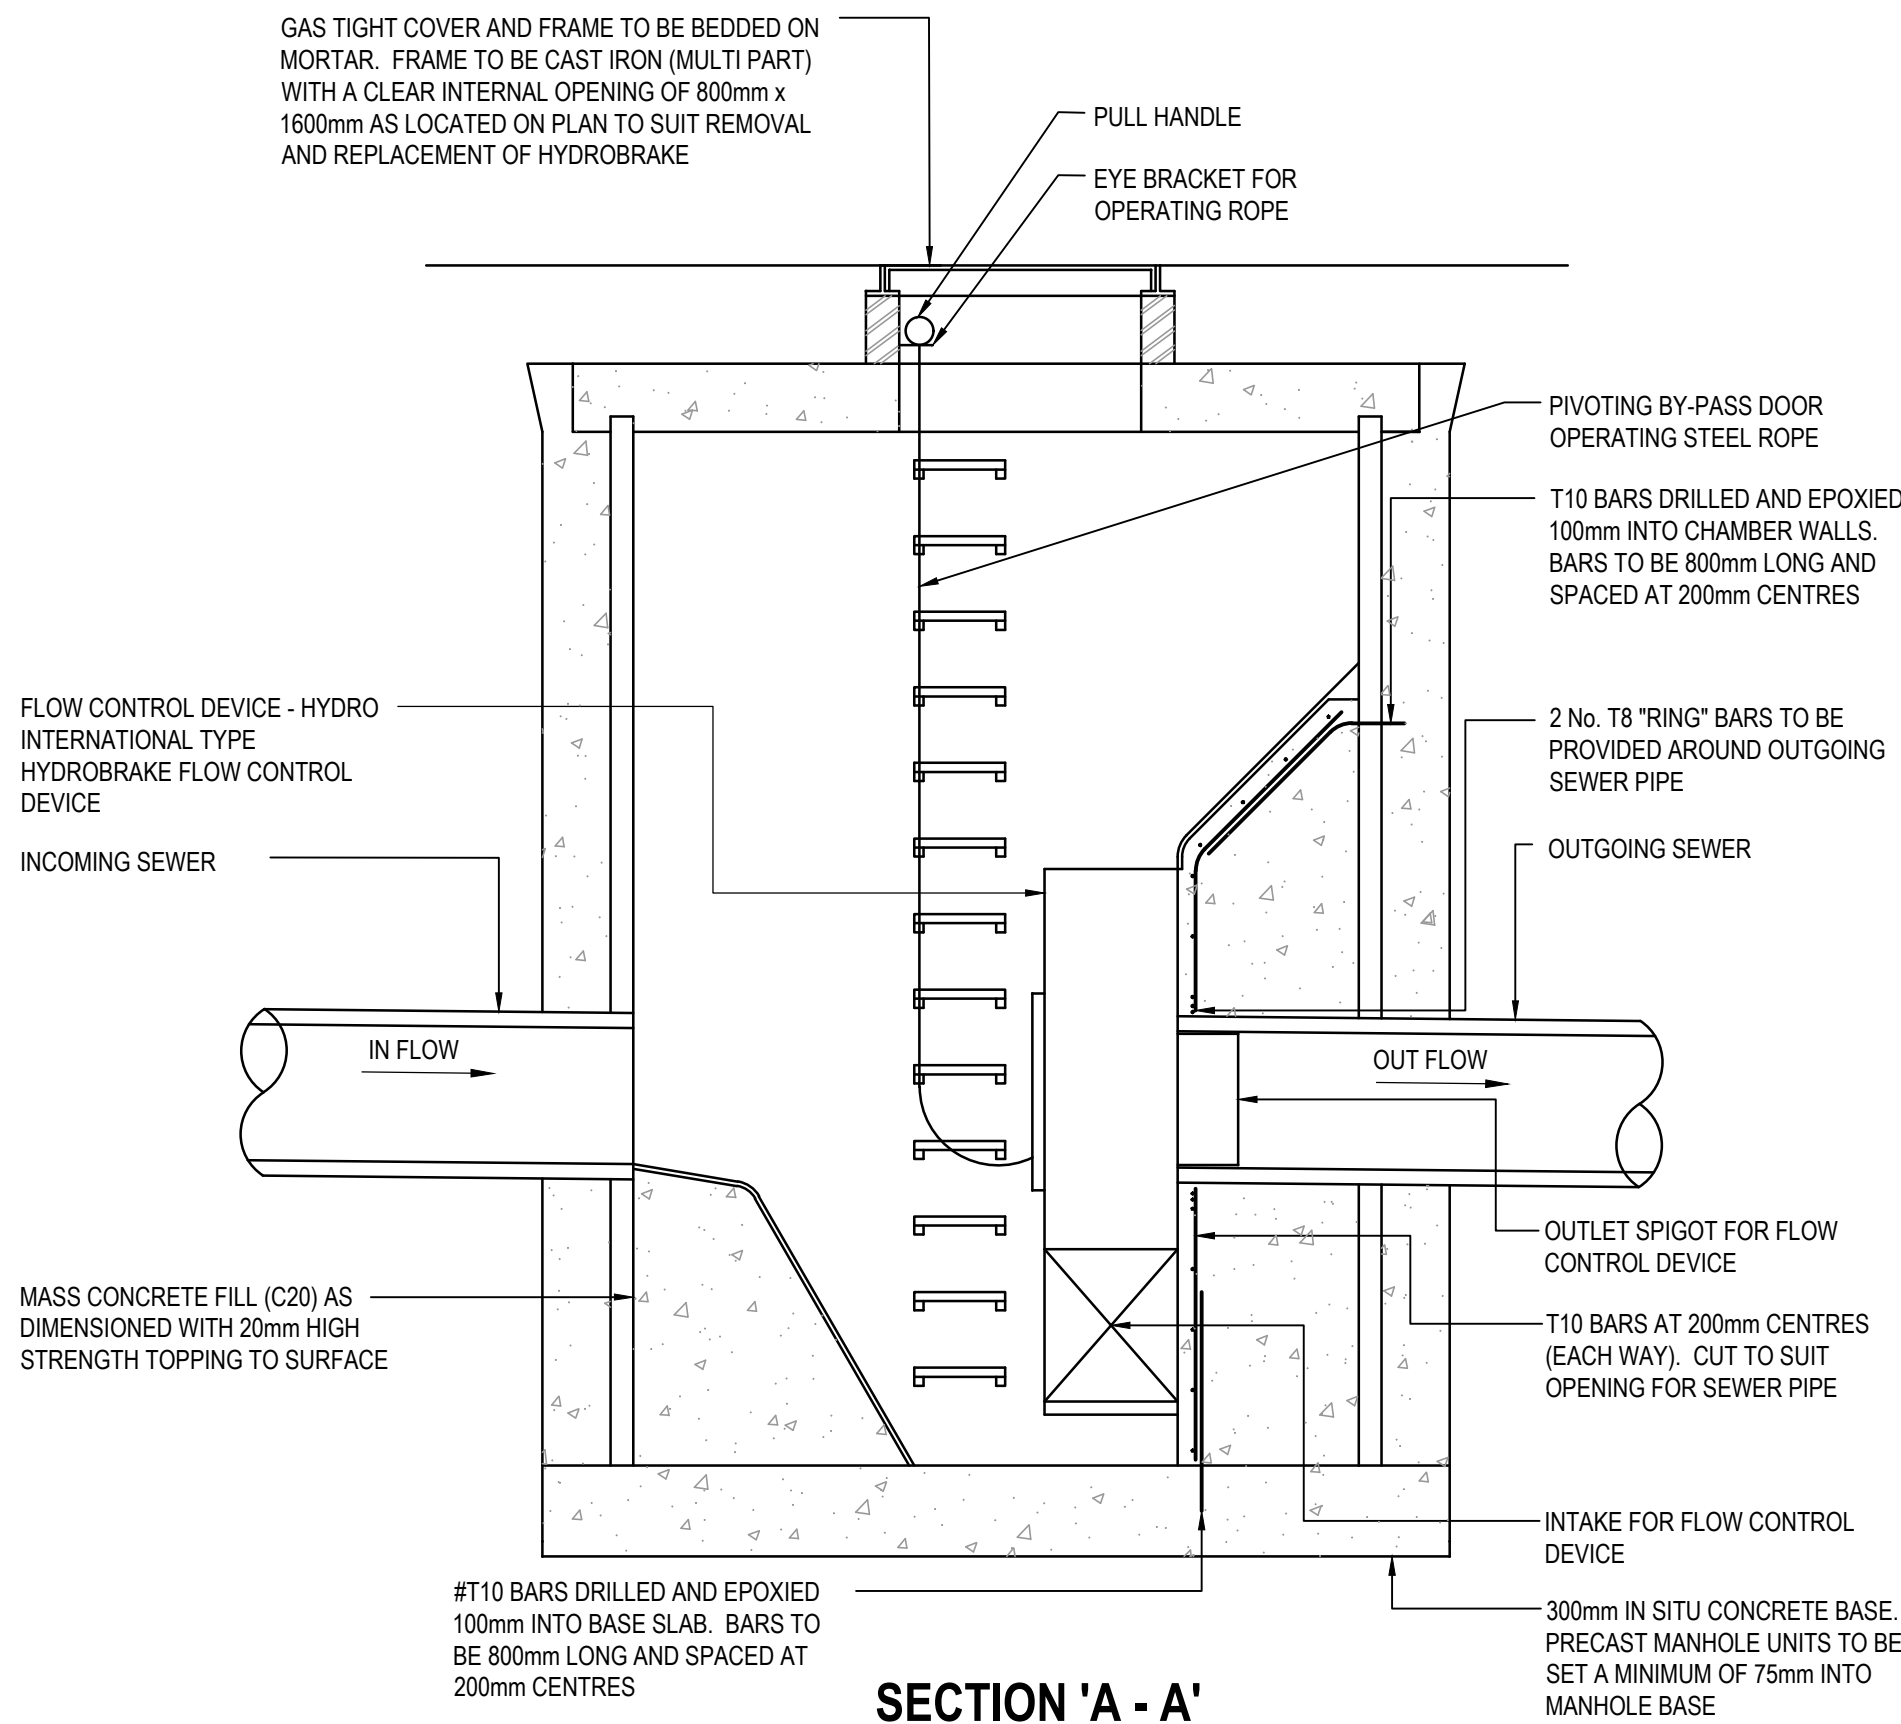


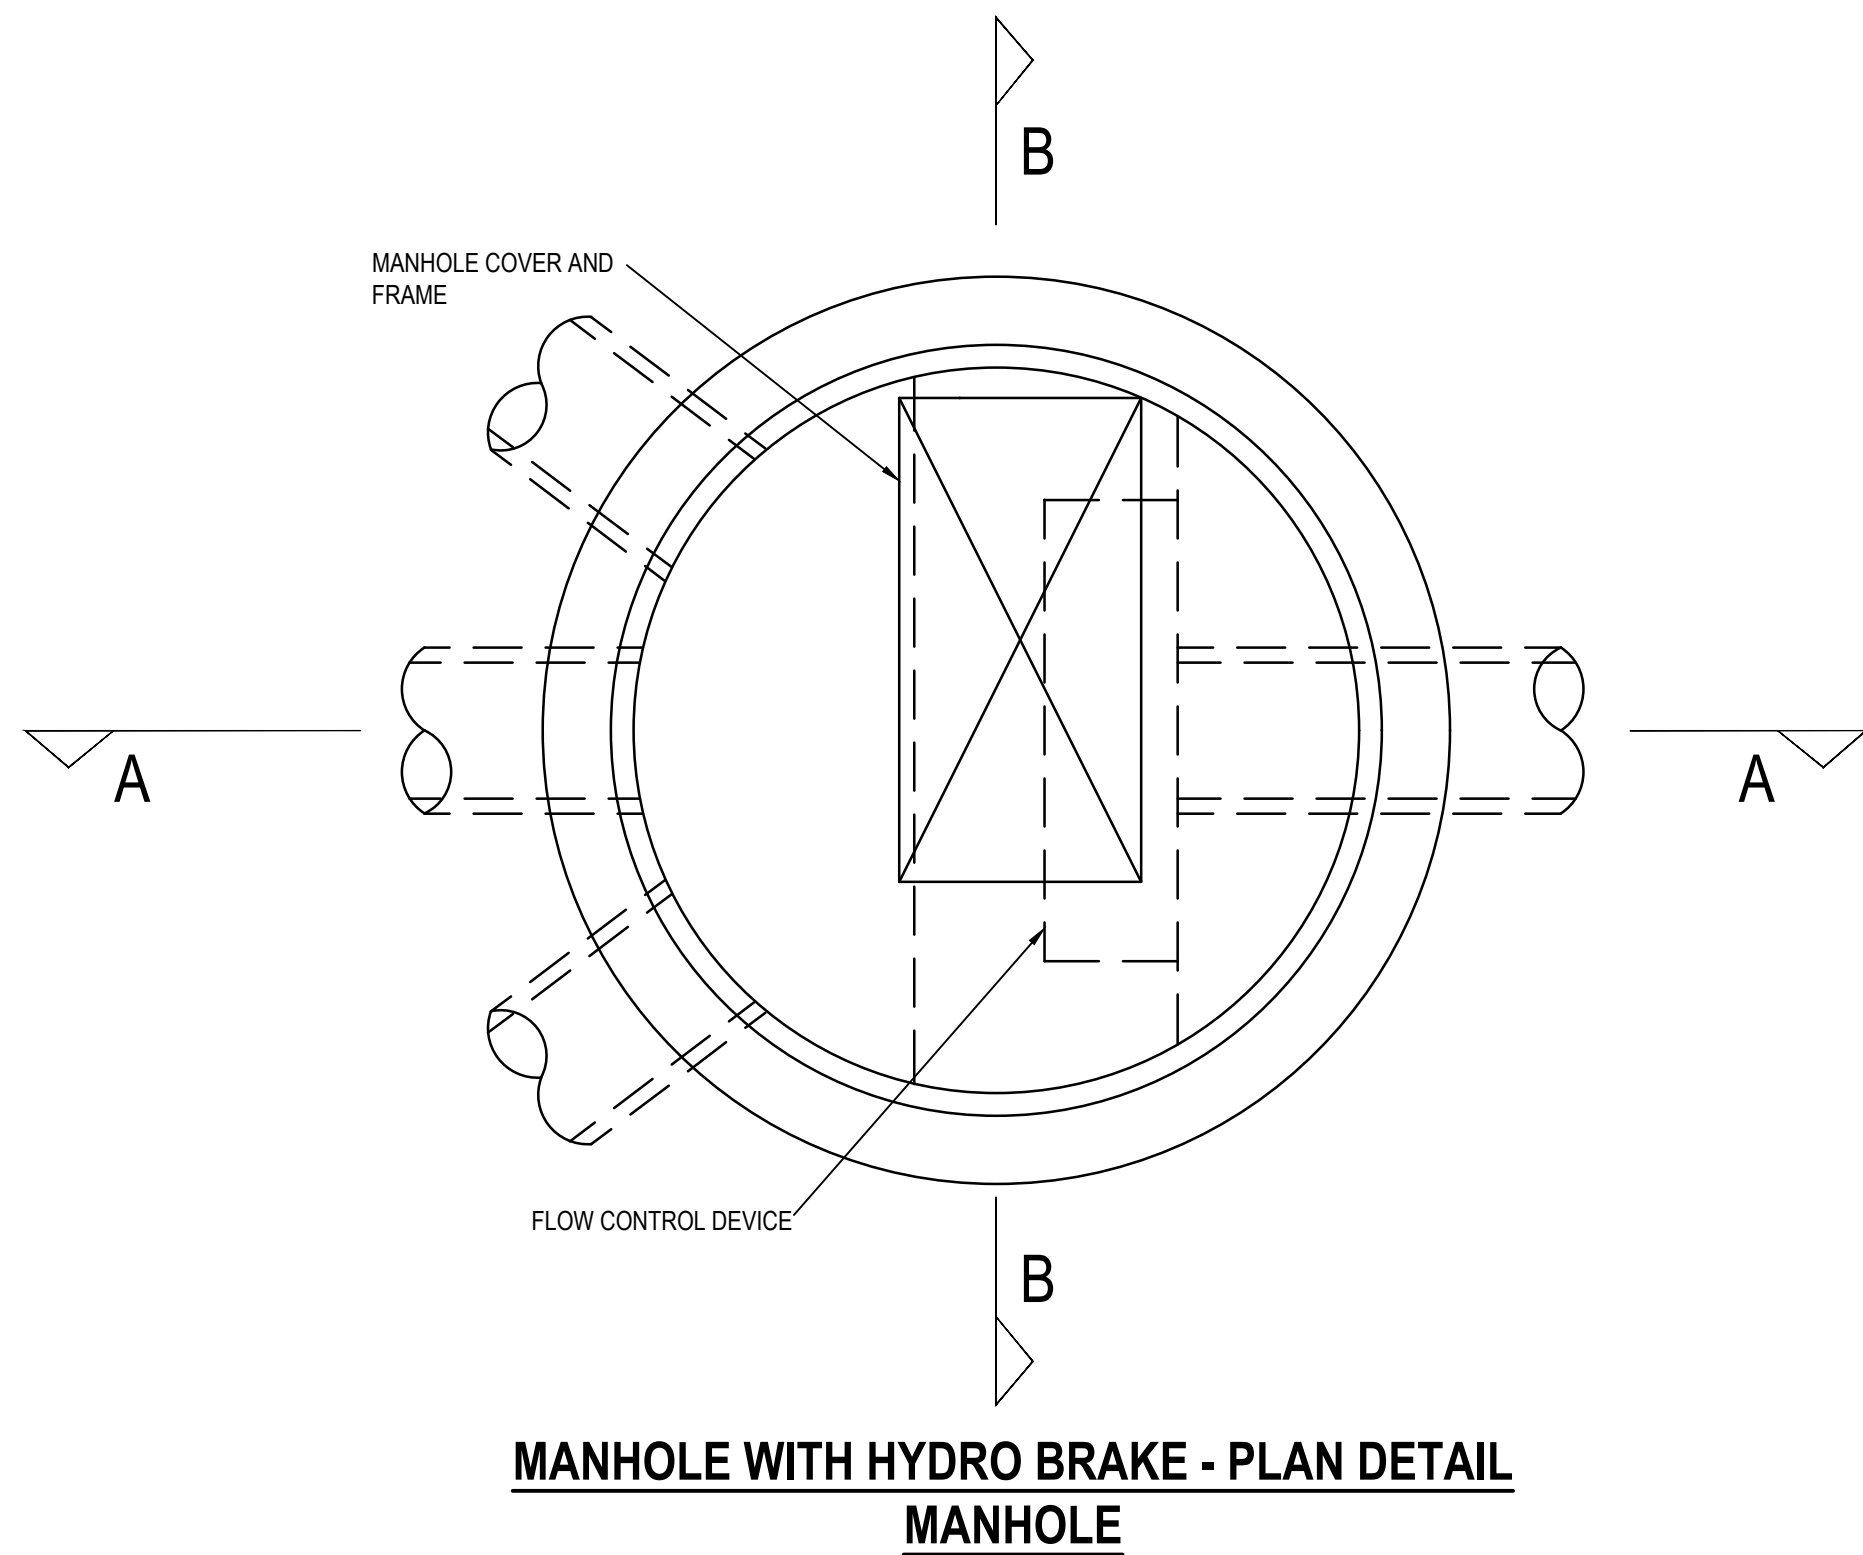

THIS IS A FINAL BURO HAPPOLD DRAWING FOR RECORD PURPOSES ONLY (NOT AS-BUILT) AND SHOULD BE READ IN CONJUNCTION WITH ALL 'AS-BUILT' INFORMATION BY THE RELEVANT SUB CONTRACTORS.

NOTE THAT THERE MAY HAVE BEEN CHANGES OF WHICH BURO HAPPOLD WERE NOT INFORMED, THEREFORE SITE SURVEYS TO ESTABLISH FINAL BUILT ARRANGEMENTS IS RECOMMENDED

All Rights reserved. Buro Happold and its group companies assert (unless otherwise agreed in writing) their rights under s.77 to 88 of the Copyright, Designs and Patents Act 1988.

DO NOT SCALE THIS DRAWING.

Suitability Code (as defined in ISO 19650-2:2018)

Work in Progress (WIP)

S0 - Initial Status

N/A

Shared (Non- Contractual)

S1 - Suitable for co-ordination

S2 - Suitable for information

S3 - Suitable for review & comment

S4 - Suitable for stage approval

S5 - Withdrawn

S6 - Suitable for PIM authorisation

S7 - Suitable for AIM authorisation

Published (Contractual)

A1, A2, A3, Etc - Authorised and accepted

B1,B2,B3, Etc, - Partial sign-off (with comments)

Published (AIM Acceptance)

CR - As constructed record document

SAFETY HEALTH AND ENVIRONMENTAL INFORMATION

IN ADDITION TO THE HAZARDS/RISKS NORMALLY ASSOCIATED WITH THE TYPES OF WORK DETAILED ON THIS DRAWING, NOTE THE FOLLOWING

CONSTRUCTION

EXCAVATIONS IN CONTAMINATED GROUND

FINAL CONNECTION TO LIVE SEWER

MAINTENANCE/CLEANING/OPERATION

HYDRO-BRAKE FLOW CONTROL DEVICE

ATTENUATION TANK

RAINWATER HARVESTING TANK EQUIPMENT

DECOMMISSIONING/DEMOLITION

NO UNUSUAL RISKS

Notes

CR01 CR AH 29.04.24 CONSTRUCTION RECORD

C01 KH AH 30.07.21 A4 AUTHORISED AND ACCEPTED

P01 FR AH 03.07.20 STAGE 4a TENDER

Rev	Appr/Drm	Date	Description
-----	----------	------	-------------



BURO HAPPOLD

Camden Mill
Lower Bristol Road
Bath BA2 3DQ
UK

Tel: +44 (0)1225 320 600
Fax: +44 (0)8707 674 148
Email: 0042841@burohappold.com
Web: www.burohappold.com

Co-op Live

title DRAINAGE DETAILS
SHEET 7

purpose of issue
RECORD

scale	1:20	drawn	FR	Job no.	Suitability			
date	Jul-20	checked	AH	0042841	CR			
reference	project code	originator	volume	level	type	role	number	rev.

BRA-BHE-XX-XX-DR-C-0557

CR01