



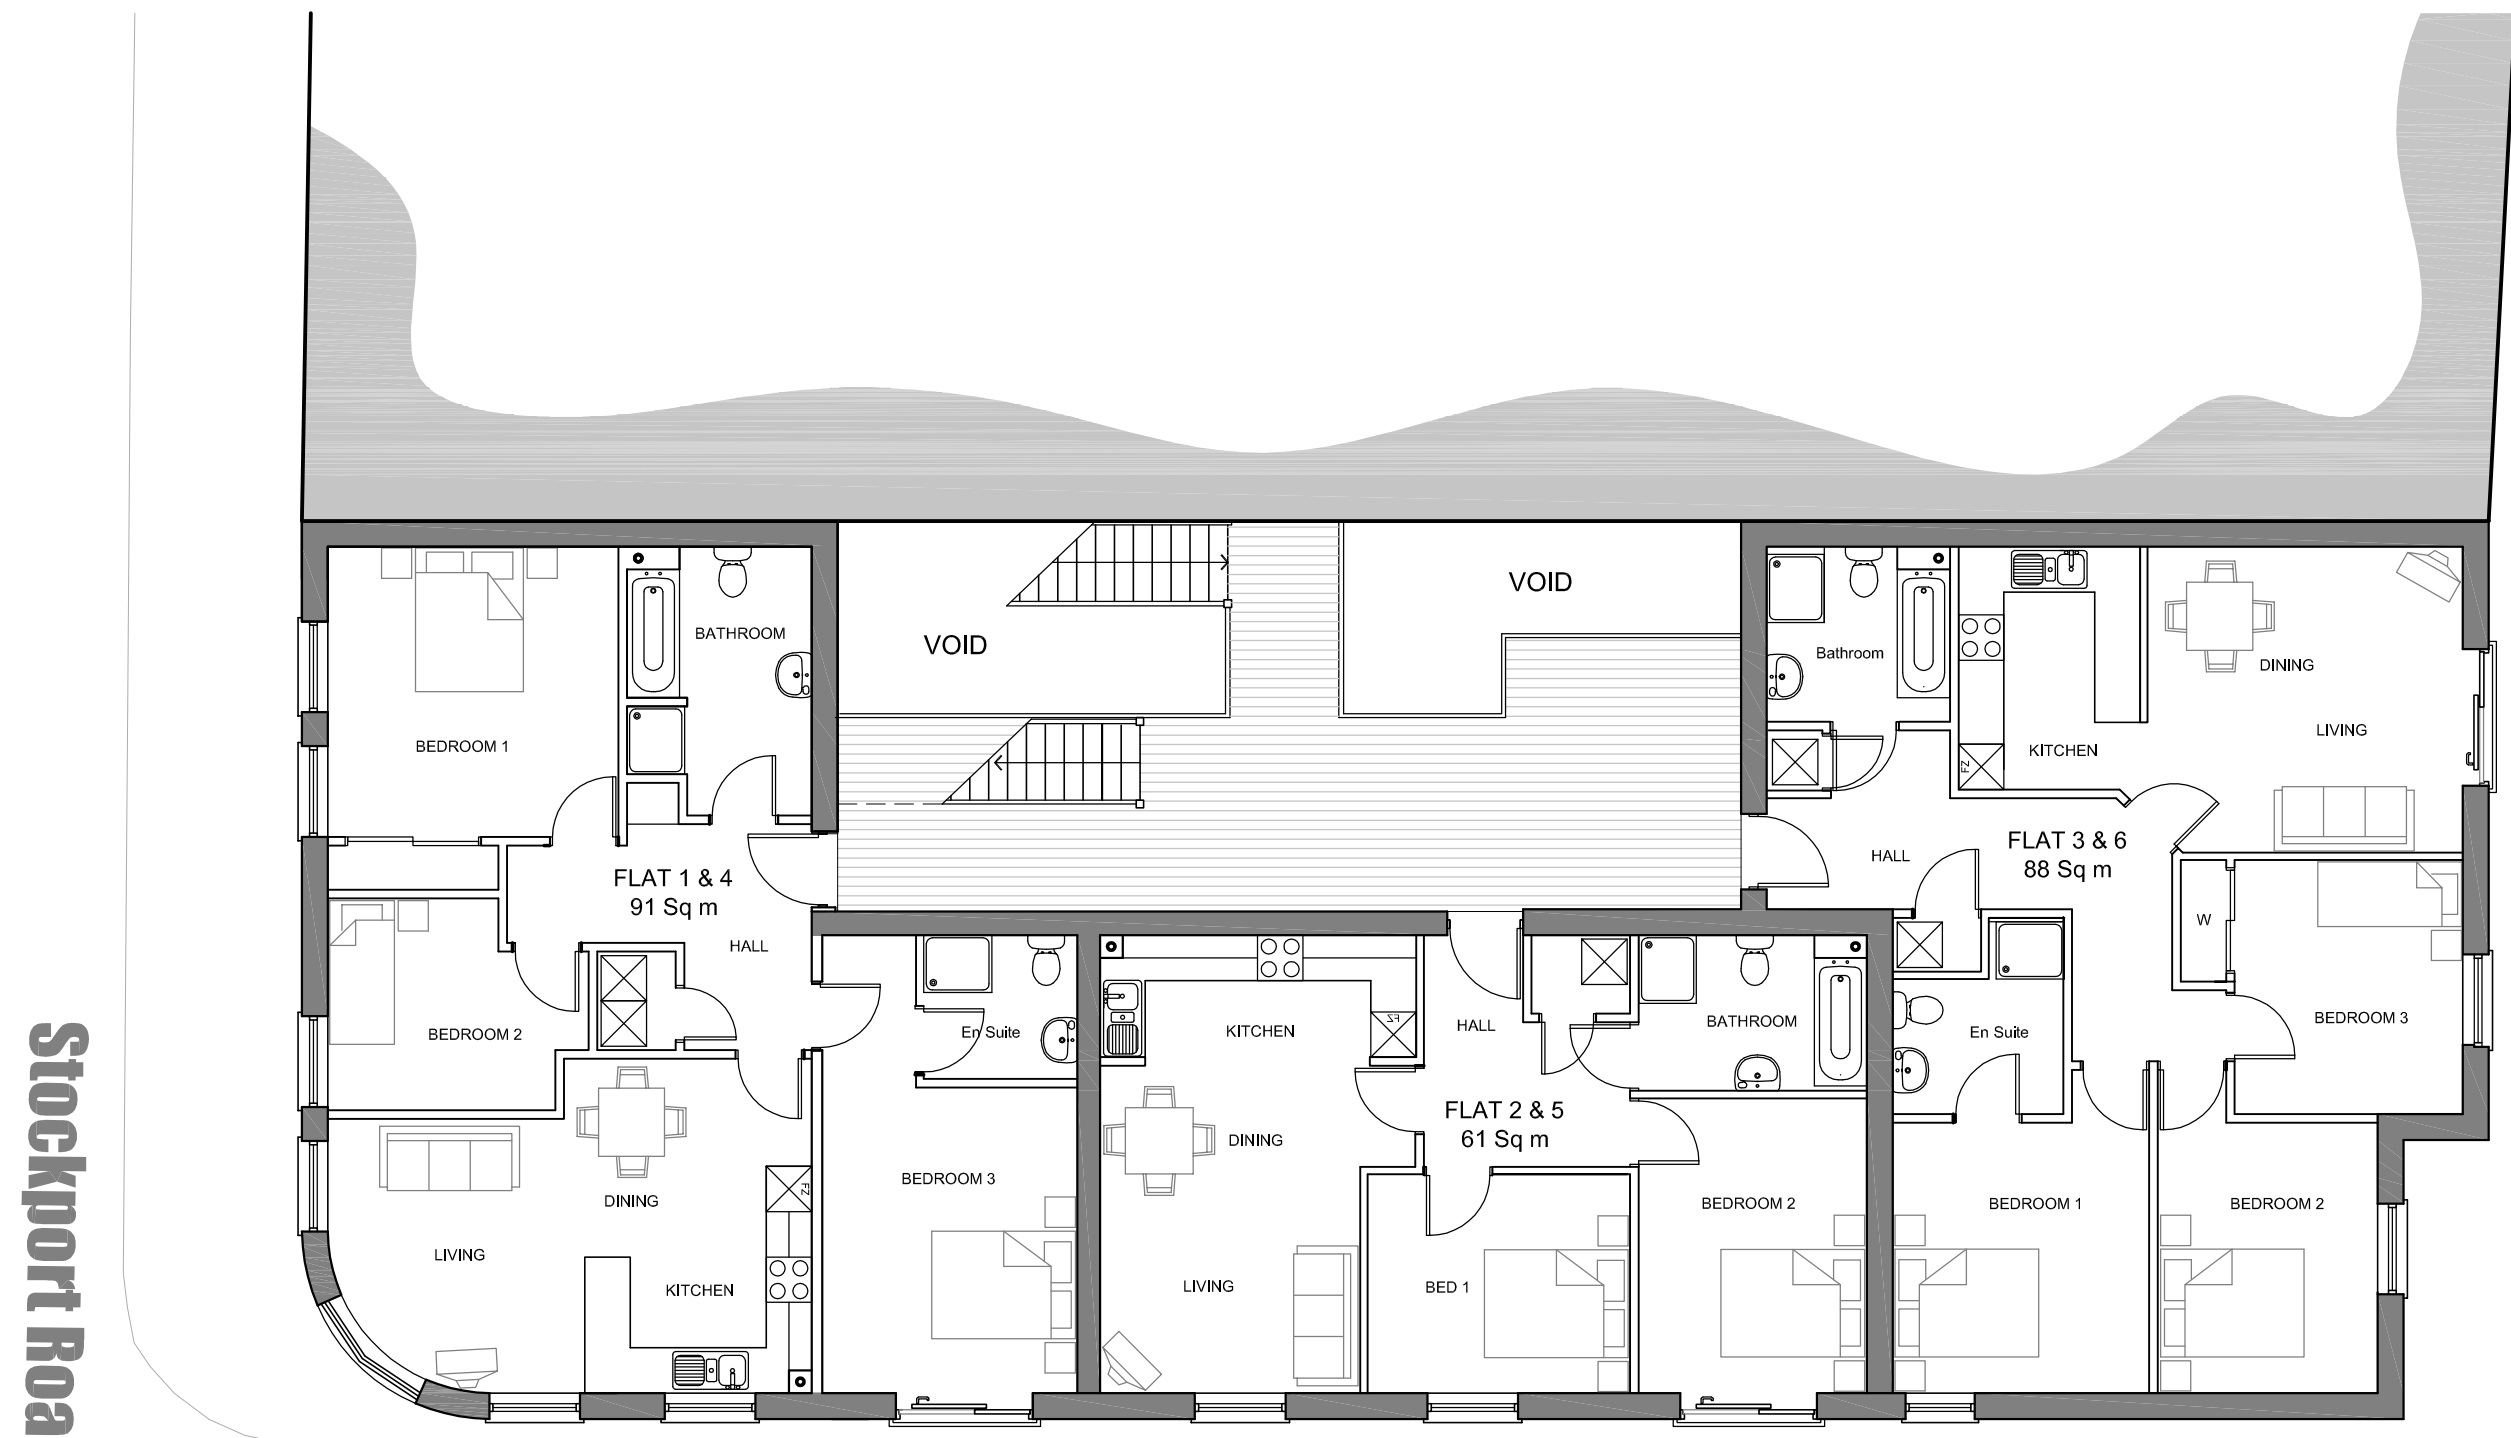


Brook Terrace

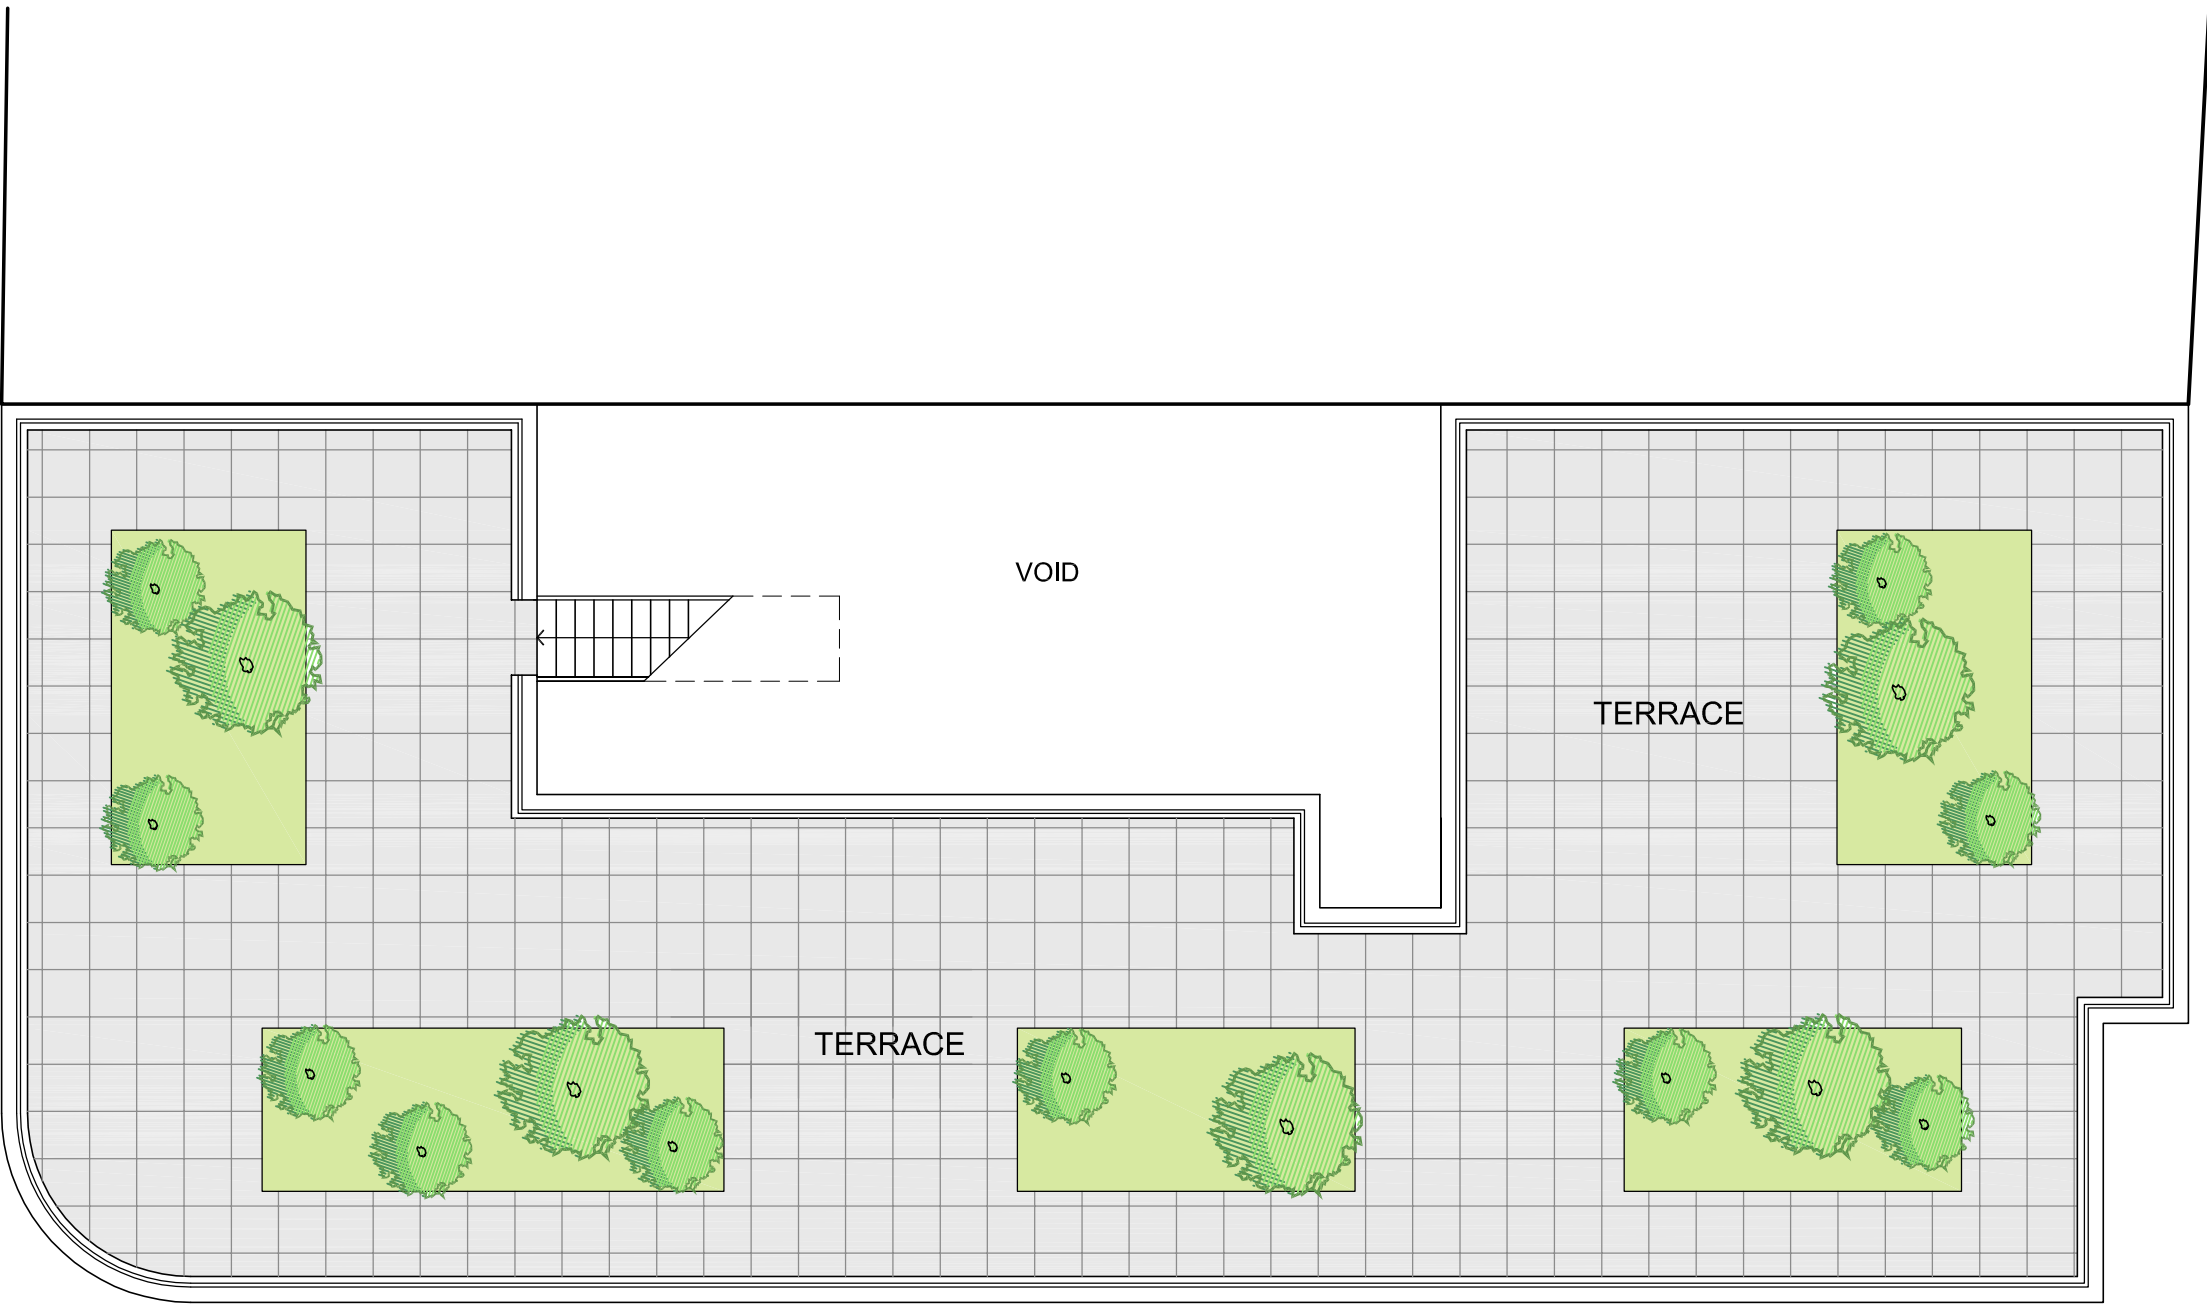


ROOF TERRACE PLAN 1:100

FIRST & SECOND
FLOOR PLAN 1:100

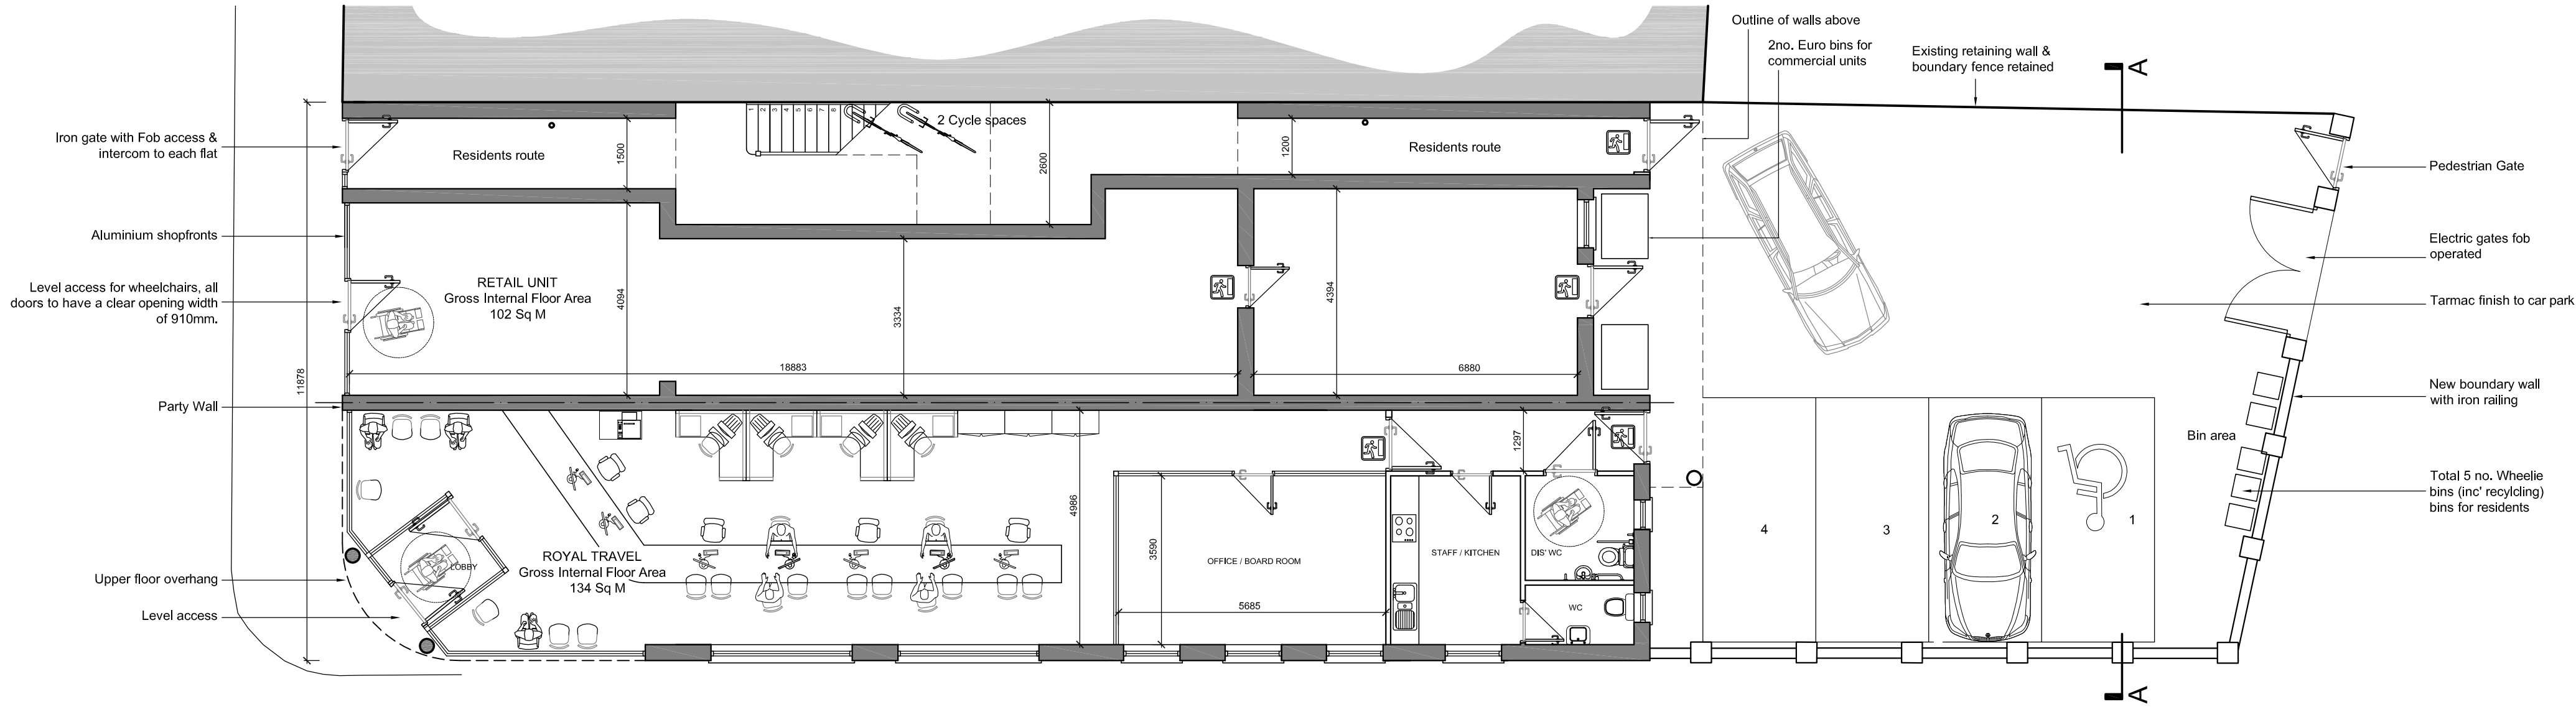


Brook Terrace

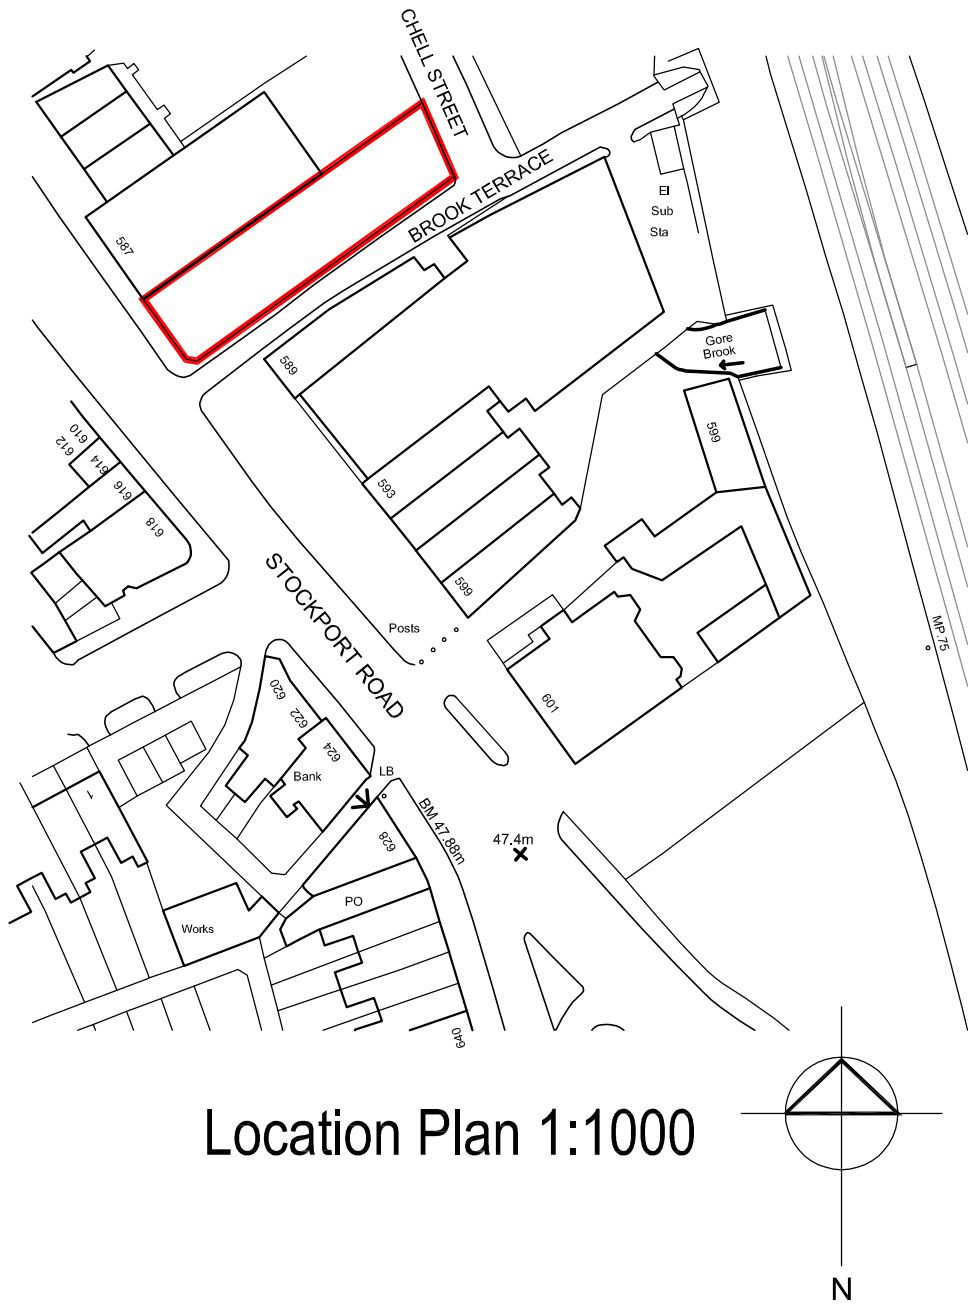

Location Plan 1:1000

SITE / GROUND
FLOOR PLAN 1:100

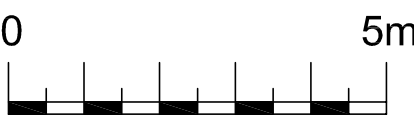

Rev A: No. of residential units reduced to 6 to suit planners comments. Lift parking system removed. 07.12.2011