
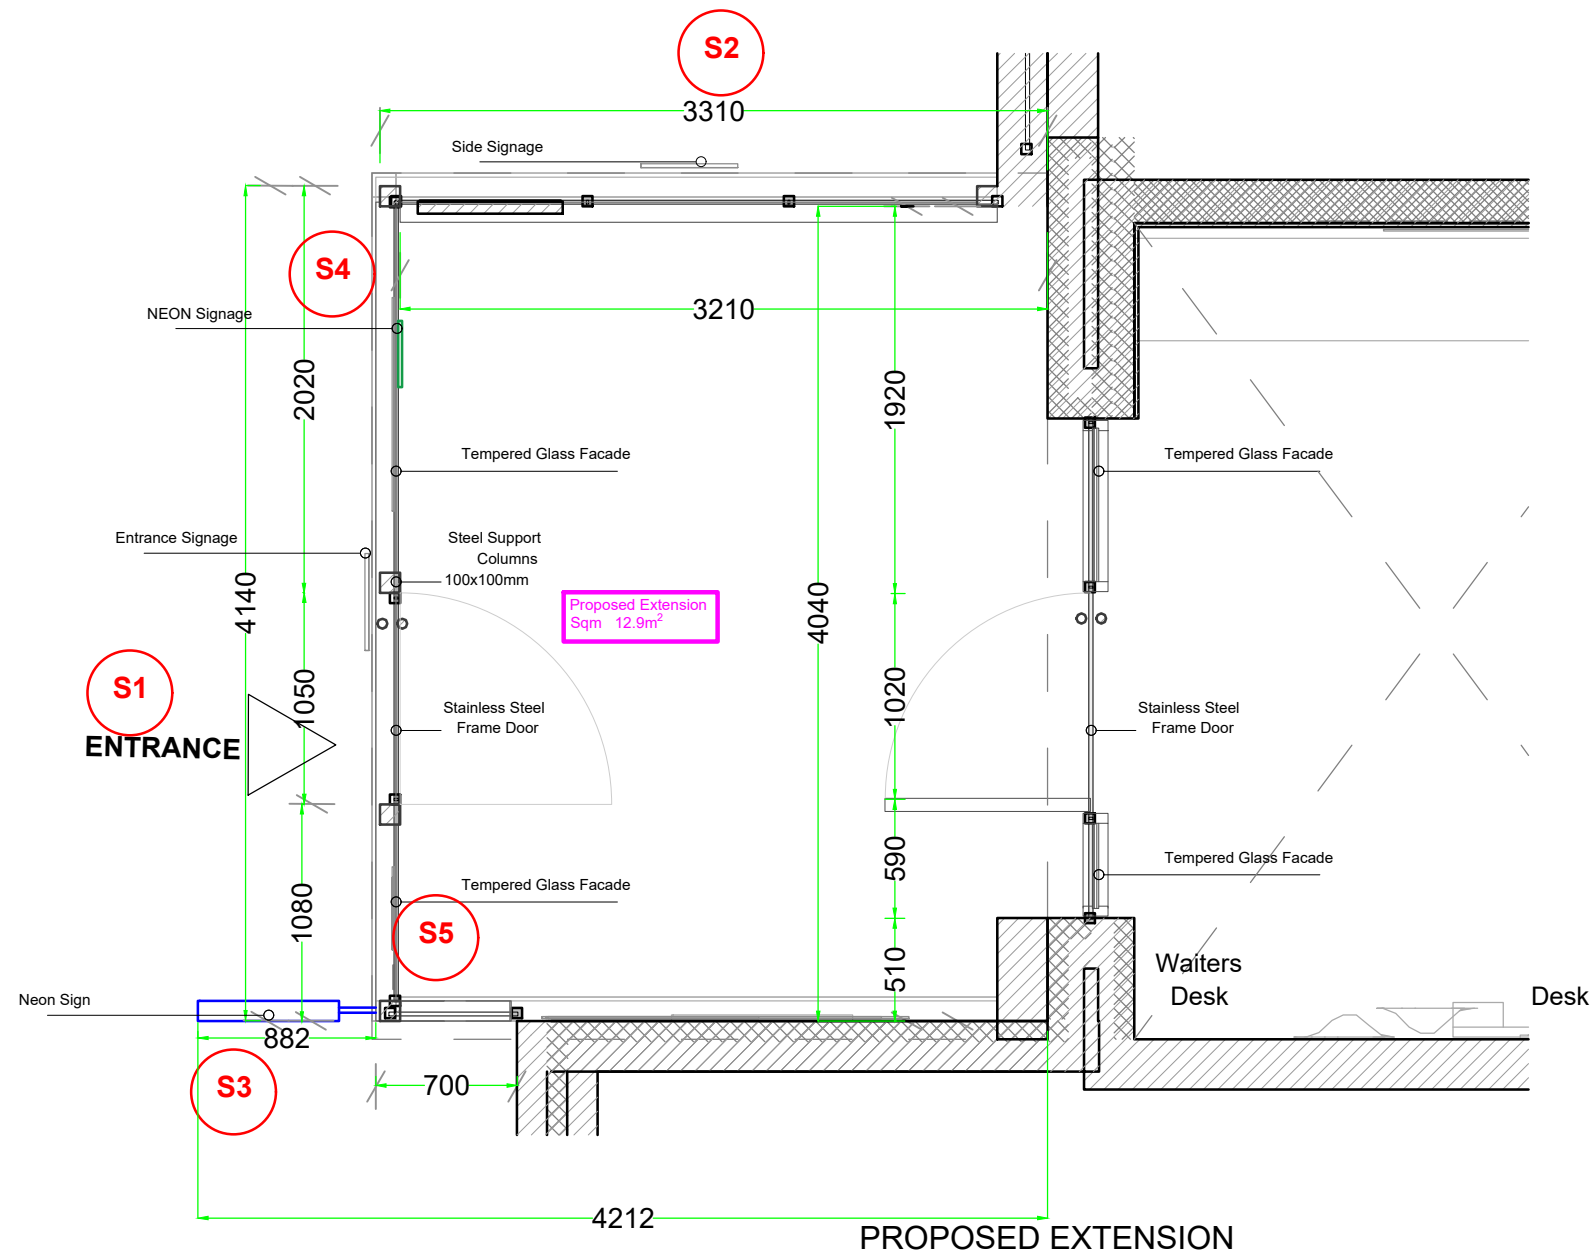
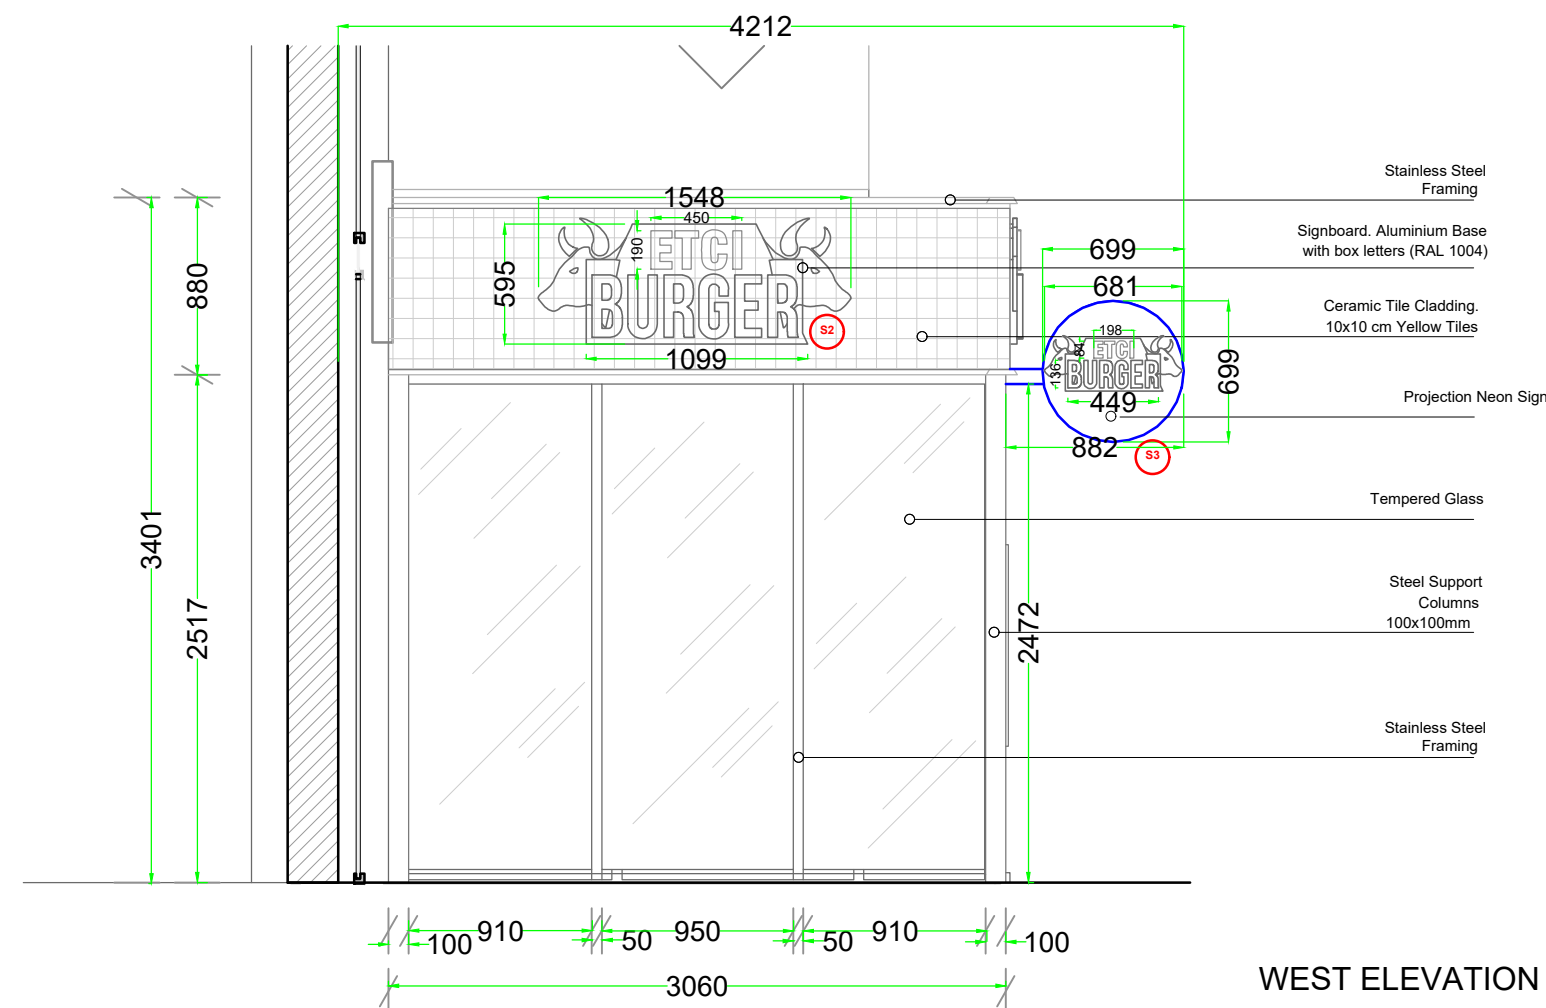


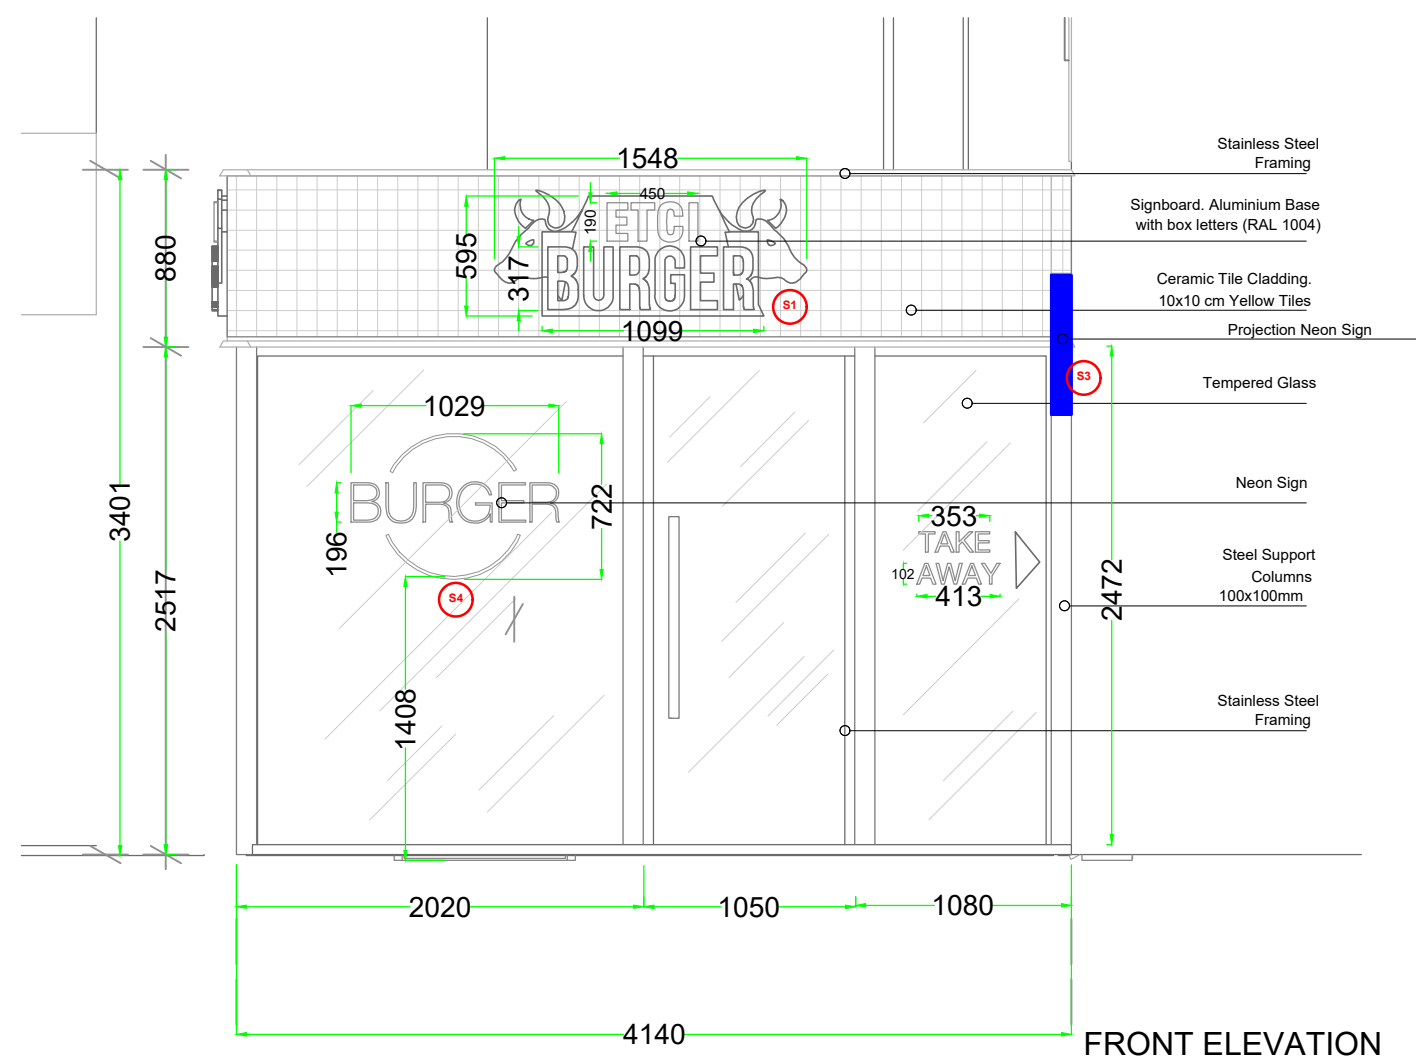

SYMBOL	SPEC.	QTY.
	ENTRANCE SIGNBOARD Signboard, Aluminium Base with box letters (RAL 1004) No Illumination	SIGN BOARD W=1548mm H=595mm LETTERING MAIN TEXT-H=317mm W=1099mm SUB TEXT-H=190mm W=450mm 1
	SIDE SIGNBOARD Signboard, Aluminium Base with box letters (RAL 1004) No Illumination	SIGN BOARD W=1548mm H=595mm LETTERING MAIN TEXT-H=317mm W=1099mm SUB TEXT-H=190mm W=450mm 1
	PROJECTION NEON SIGN Illuminated,Aluminium Base, matt Finish with LED Modul	SIGN BOARD W=699mm H=136mm LETTERING MAIN TEXT-H=136mm W=449mm SUB TEXT - H=96mm W=198mm 1 Height from the NGL=2472mm
	NEON SIGN	SIGN BOARD W=722mm LETTERING MAIN TEXT-H=196mm W=1023mm 1 Height from the NGL=1402mm
	DISPLAY SIGN	LETTERING MAIN TEXT-H=102mm W=535mm MAIN TEXT-H=102mm W=413mm 2

- All proprietary goods and materials are to be fitted in accordance with manufacturers instructions and relevant Codes of Practice.
- All work to comply with current British Standards and relevant parts of "The Building Standards Regulations" or equivalent national regulations currently in place.
- Notwithstanding all of the above, all electrical work must comply with current I.E.E. regulations or equivalent.
- The contractor will be held responsible for the structural integrity of all fittings and fixtures supplied.
- Dimensions must be checked by contractors and setting out drawings based on site dimensions must be approved by Redefine Ltd prior to construction.
- Any variations between stated dimensions and site dimensions should be reported to Redefine Ltd prior to work being executed.
- Where requested samples of all finishes are to be provided by contractors, sub-contractors and suppliers for approval by Redefine Ltd prior to installation or construction.

Notes

REVISION	DESCRIPTION	DATE
A	Issued for aproval	mm/dd/yyyy

Tel: 0333 335 3111 Email: Admin@redef1ne.com

CLIENT DETAILS

ETCI BURGER

ADDRESS / PROJECT NAME

DESCRIPTION

EXTENSION

Scale	Date	Drawn/Checked
1:50@ A2	29/01/2026	F.J.
Project No.	Drawing No.	Revision

This drawing is the property of Urban Nu Ltd. Copyright is reserved by them and the drawing is issued on the condition that it is not copied, reproduced, retained or disclosed to any unauthorised person, either wholly or in part without the consent in writing of Urban Nu Ltd.