


Mechanical plant for house  
heating and cooling located  
within the fence void  
structure, therefore hidden  
from view on Millgate Lane  
and from within the garden

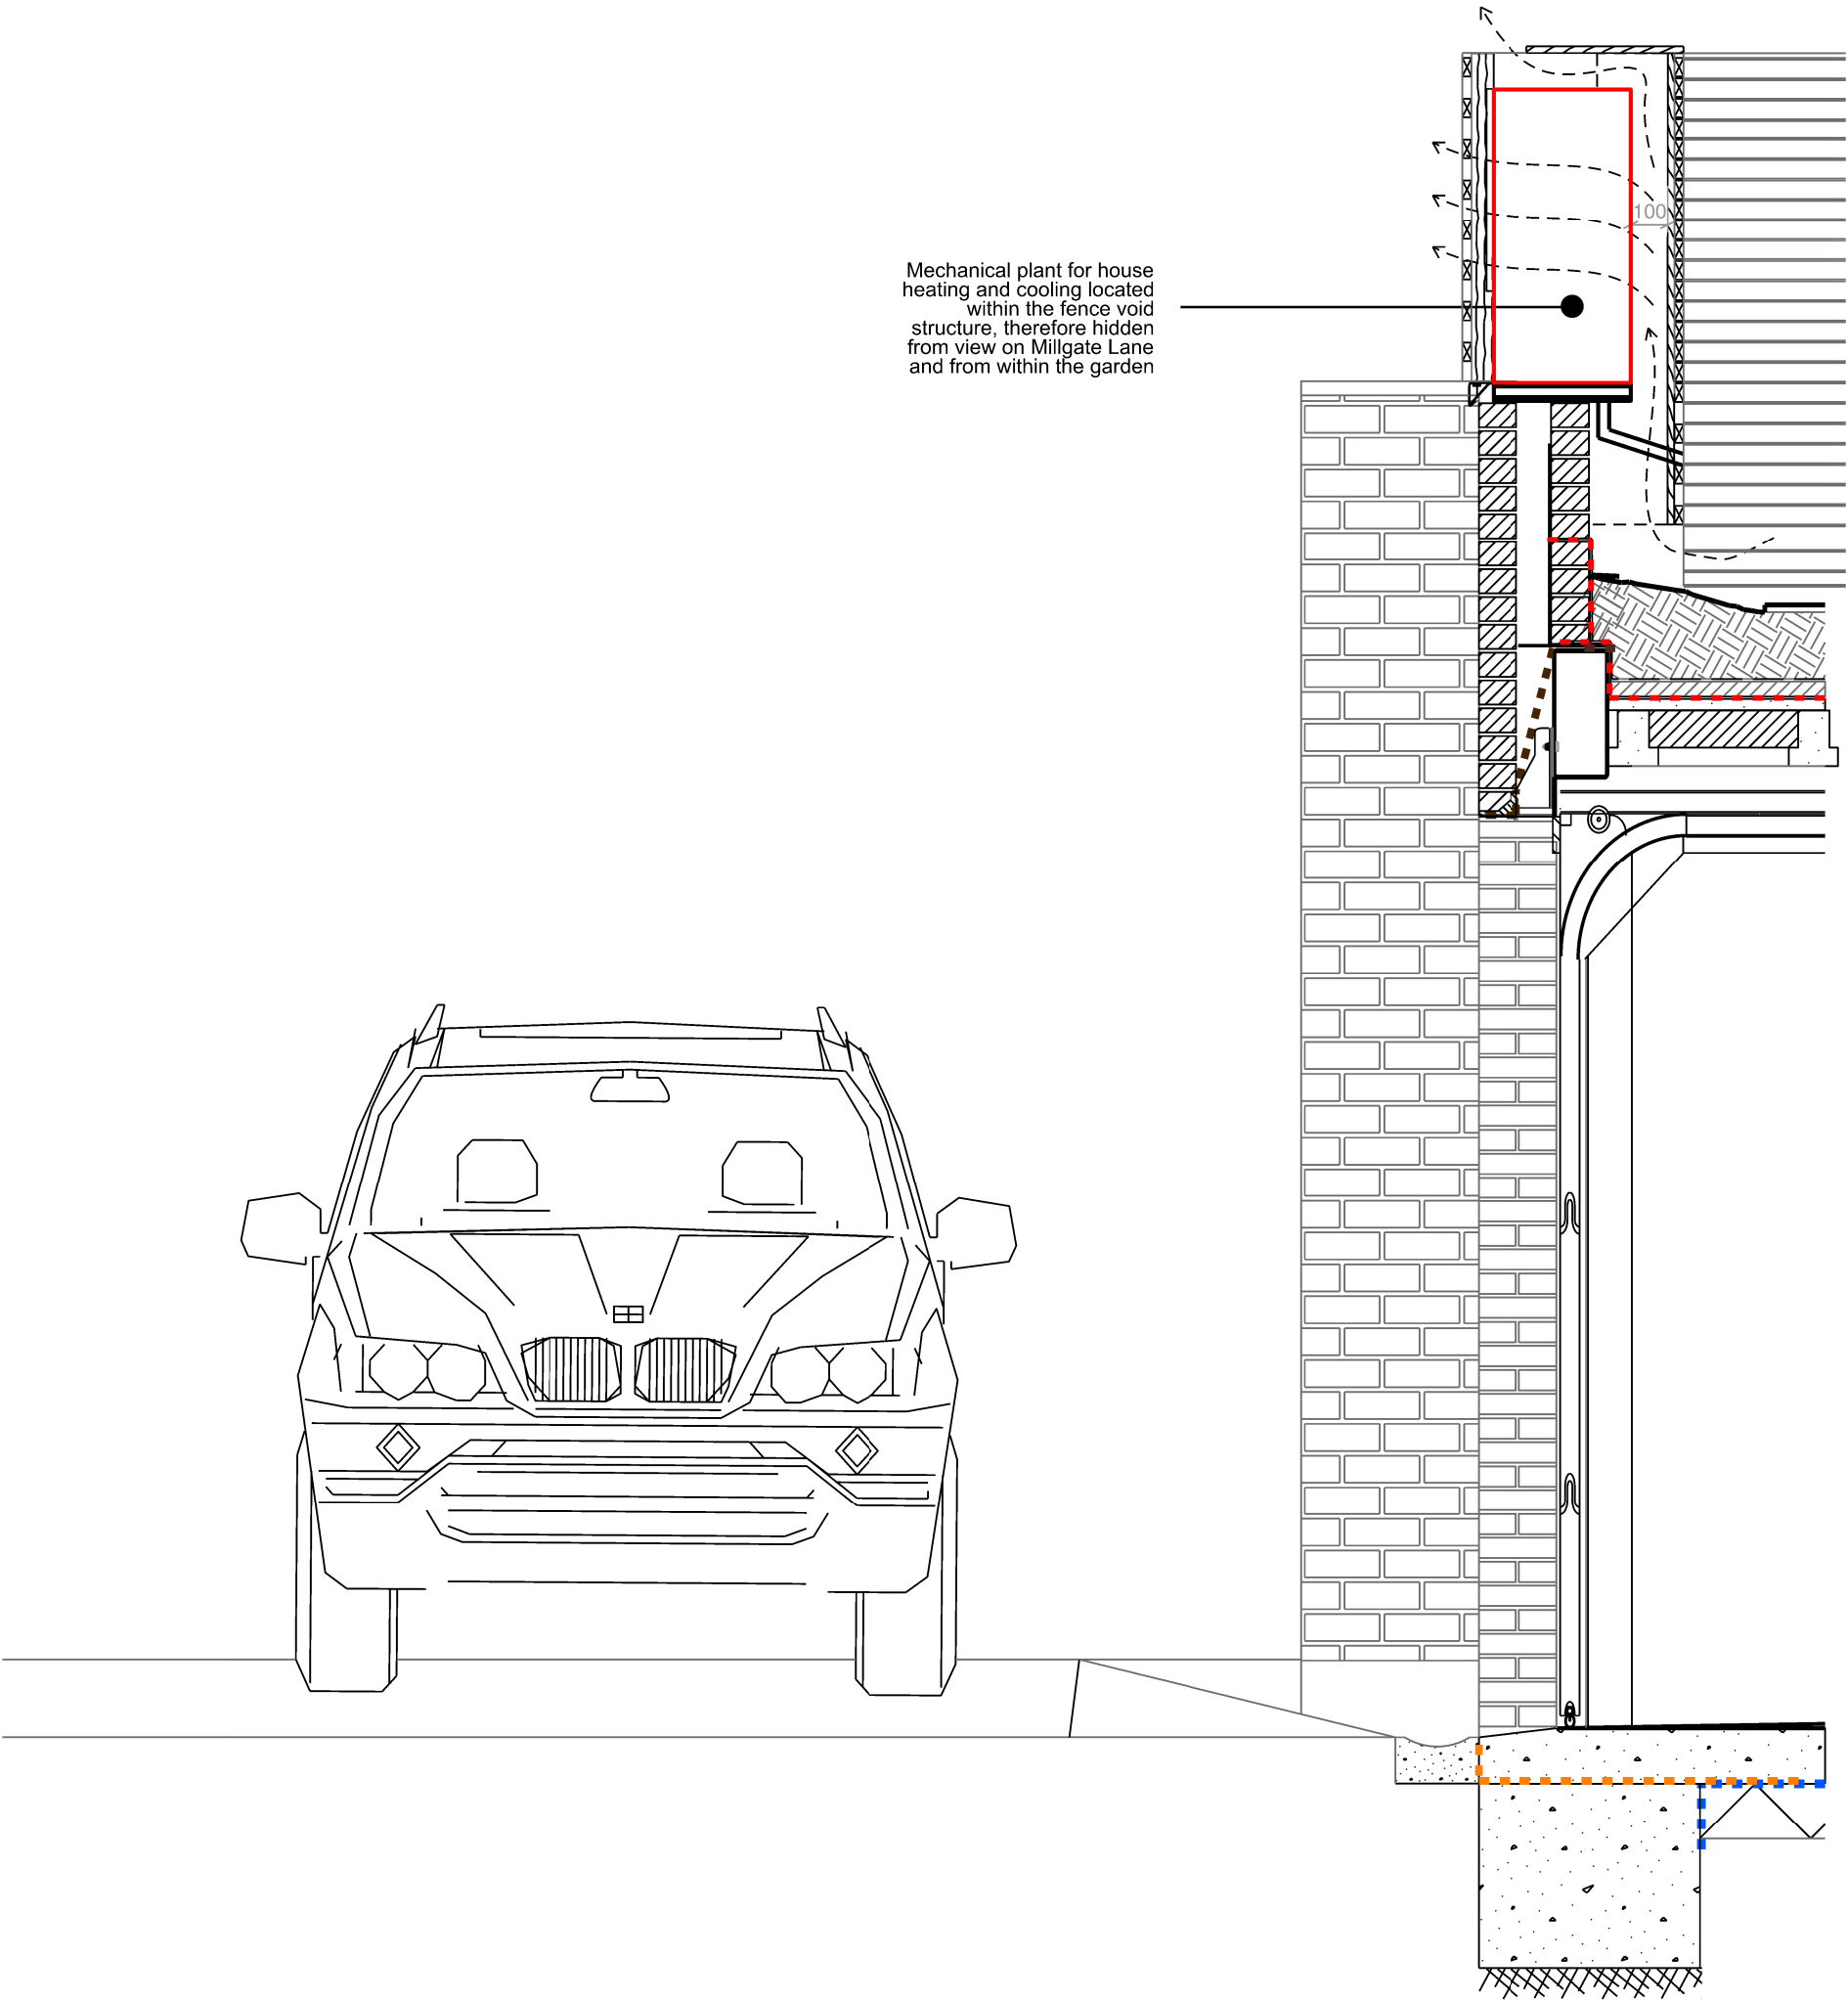

Proposed Section A - Rev A