




1. PROPOSED SECTION AA
(LOOKING TOWARDS REAR GARDEN)

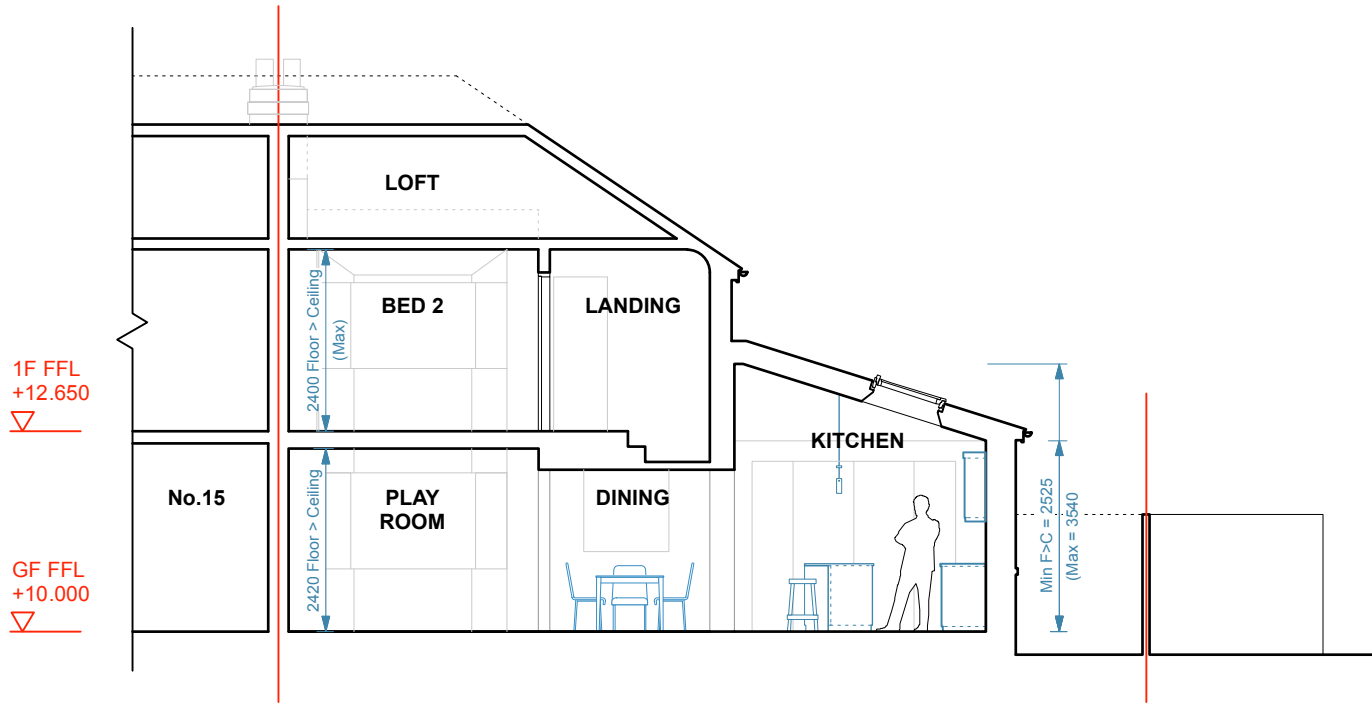


2. PROPOSED SECTION BB
(LOOKING TOWARDS NO. 19)

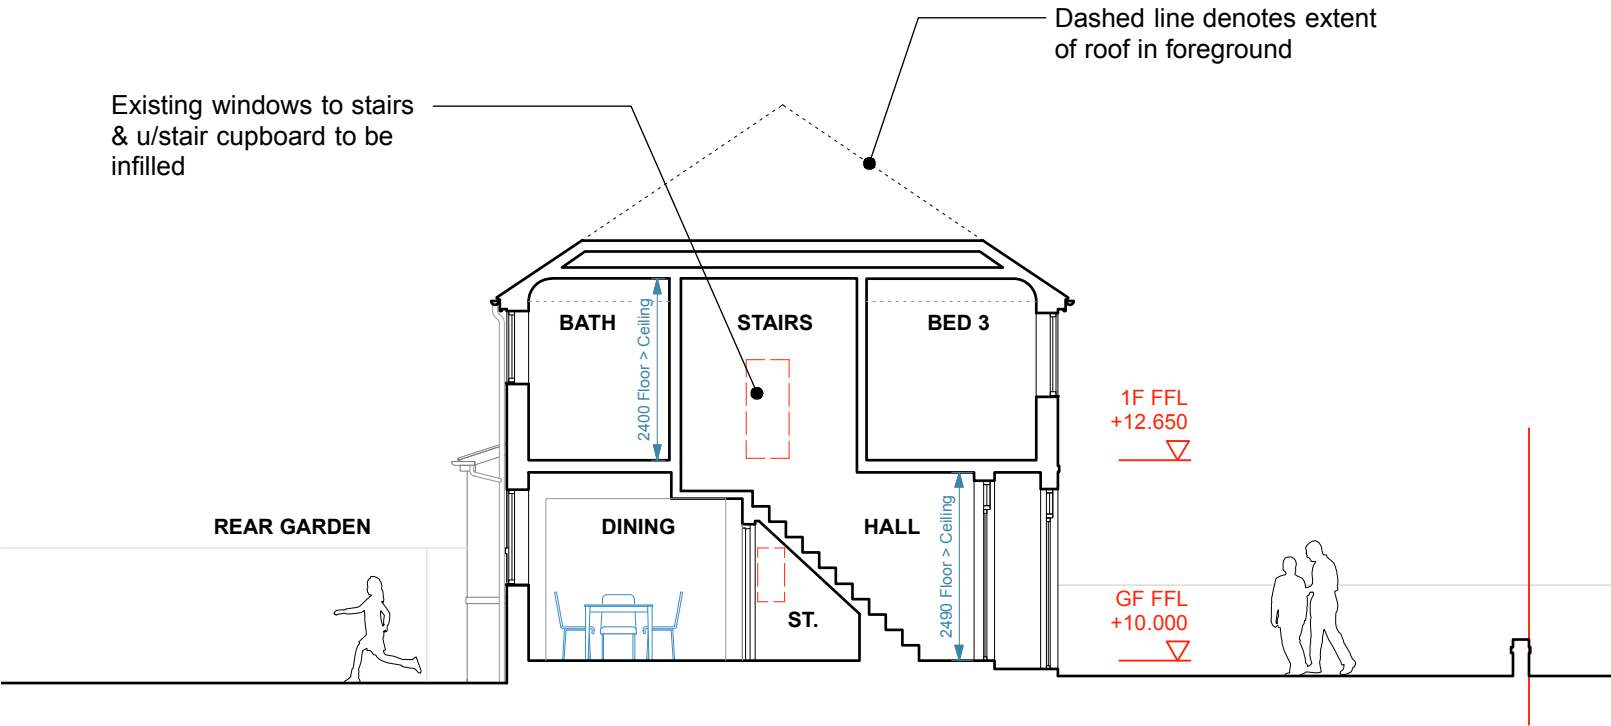

3. PROPOSED SECTION CC
(LOOKING TOWARDS NO. 15)

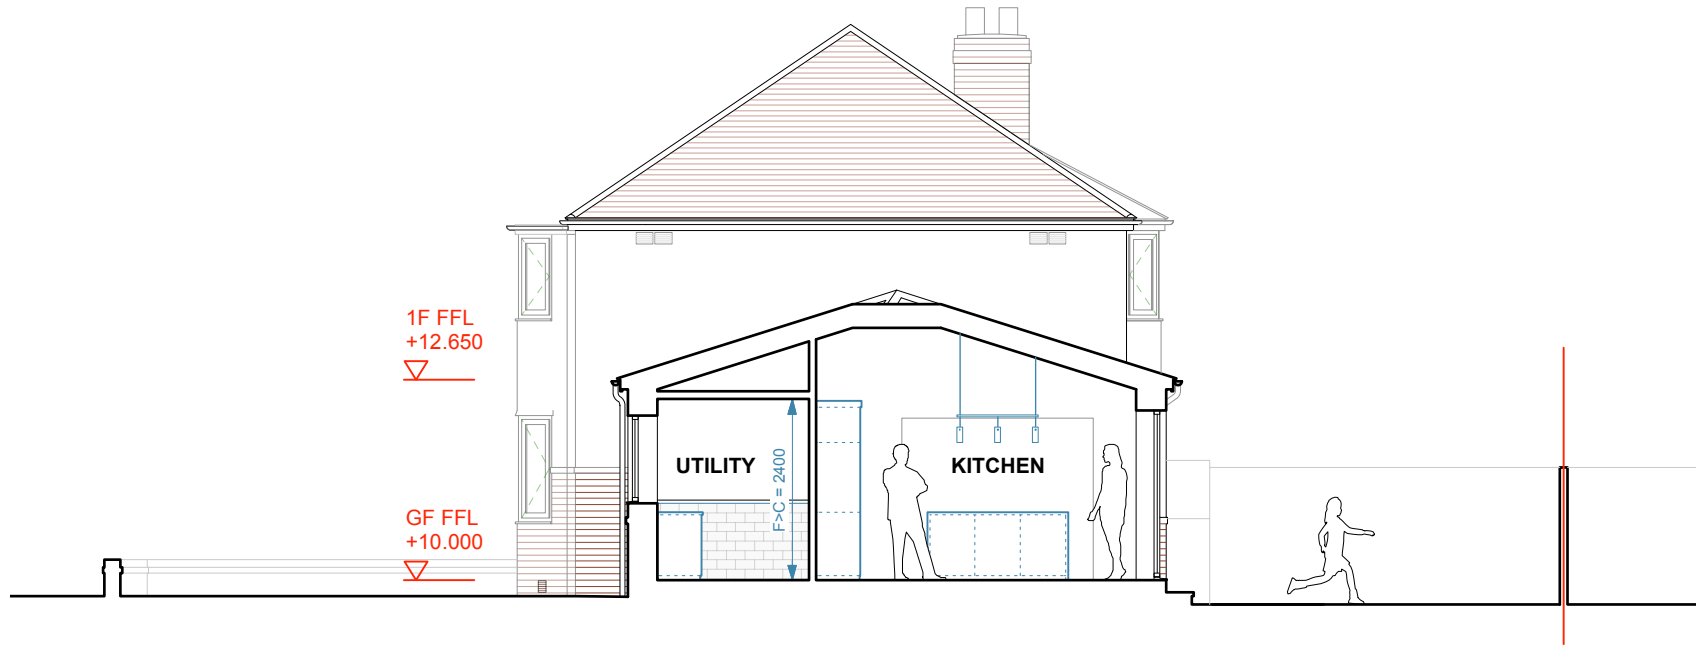

KEY PLAN @ Ground Floor
(Not to Scale)

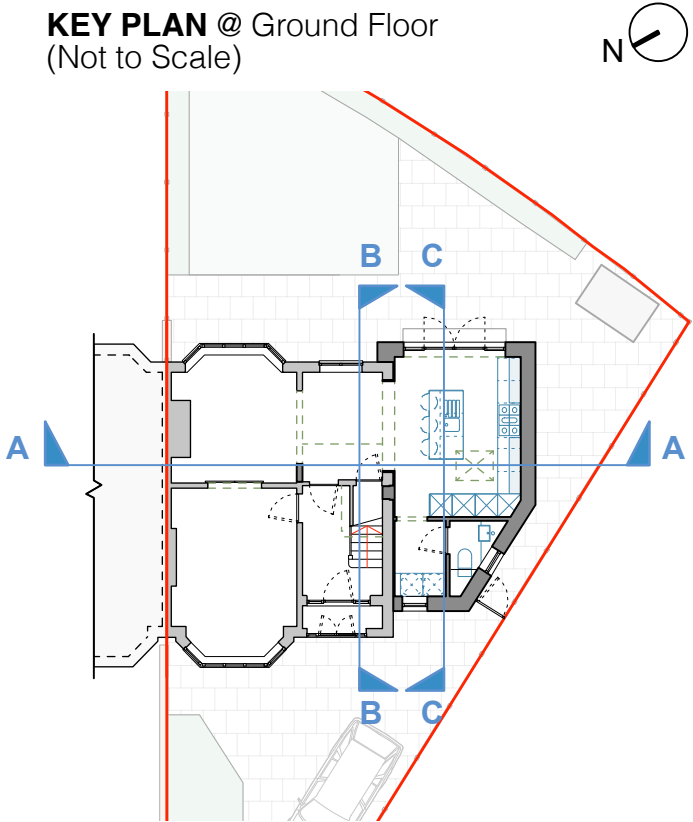

PROPOSED SECTIONS: 1:100 @ A3



NOTES:

To be read in conjunction with relevant Architect's and Structural Engineer's information

Do not scale from this drawing, work to stated dimensions only. All dimensions in millimetres unless stated otherwise.

All dimensions and levels to be checked on site. All discrepancies to be reported to the Project Manager / Architect before proceeding work.

A -	10.12.25	Amended Planning Issue - single storey extension First Issue	PROJECT:	17 Woodford Gardens, Didsbury, M20 2TF			PAUL HUGHES ARCHITECTS a. 10 Mersey Road, Sale, M33 6HN t. 07807 917 012 e. paul@paulhughesarchitects.co.uk
	03.03.25		CLIENT:	Bradley & Vicky Cliff			
			TITLE:	PROPOSED SECTIONS			
			DRG NO:	A080_WGD_016			
			REV:	A	SCALE:	1:100 @ A3	
REV:	DATE:	NOTES:	STATUS:	Planning			
			DATE:	10.12.2025			