

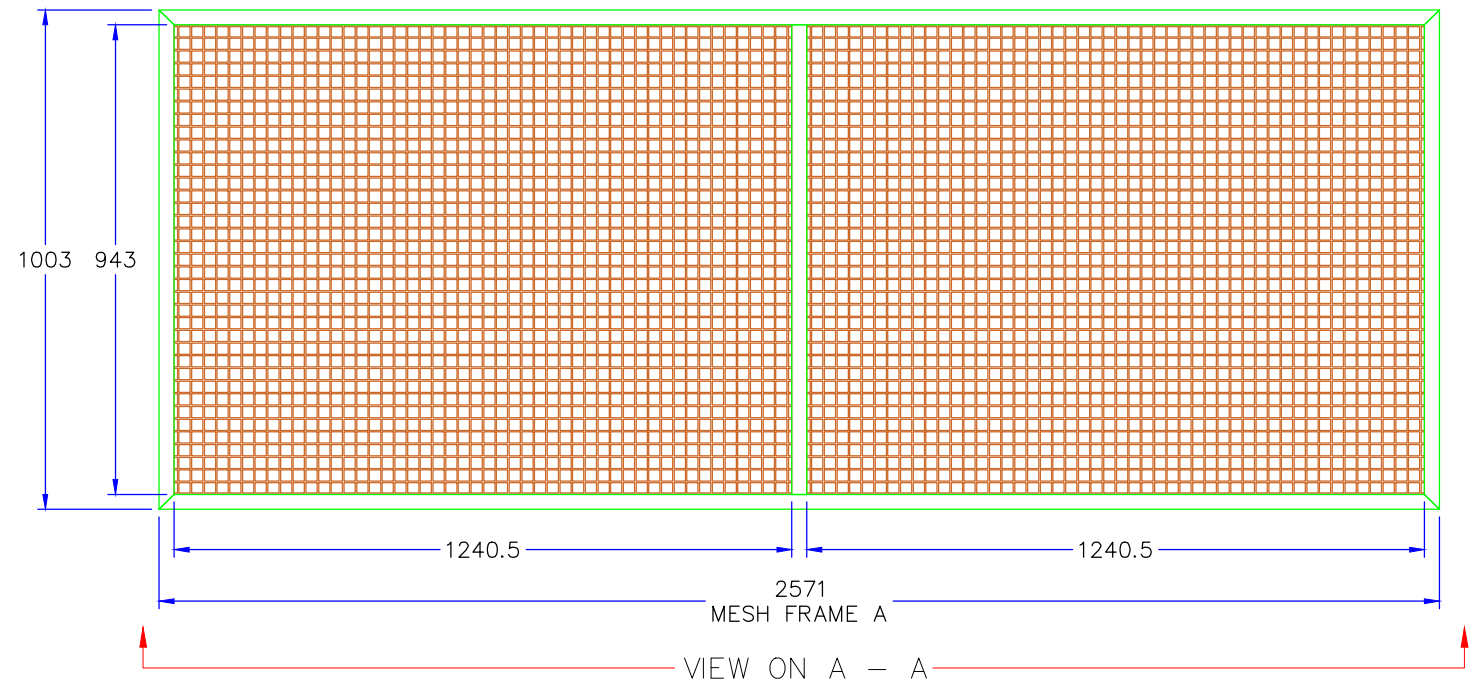
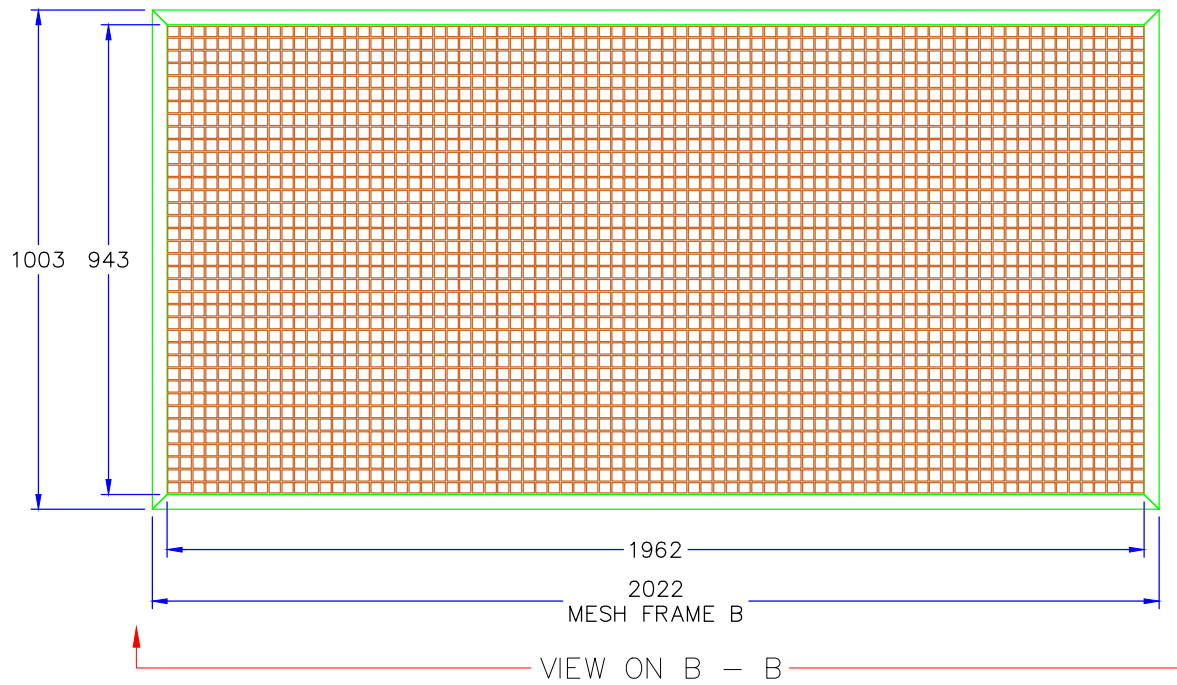
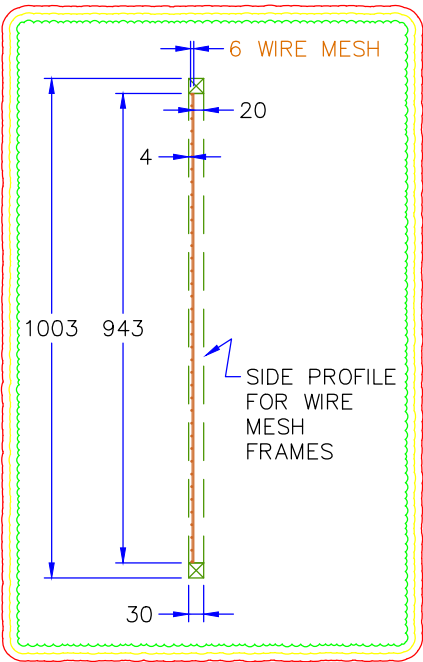
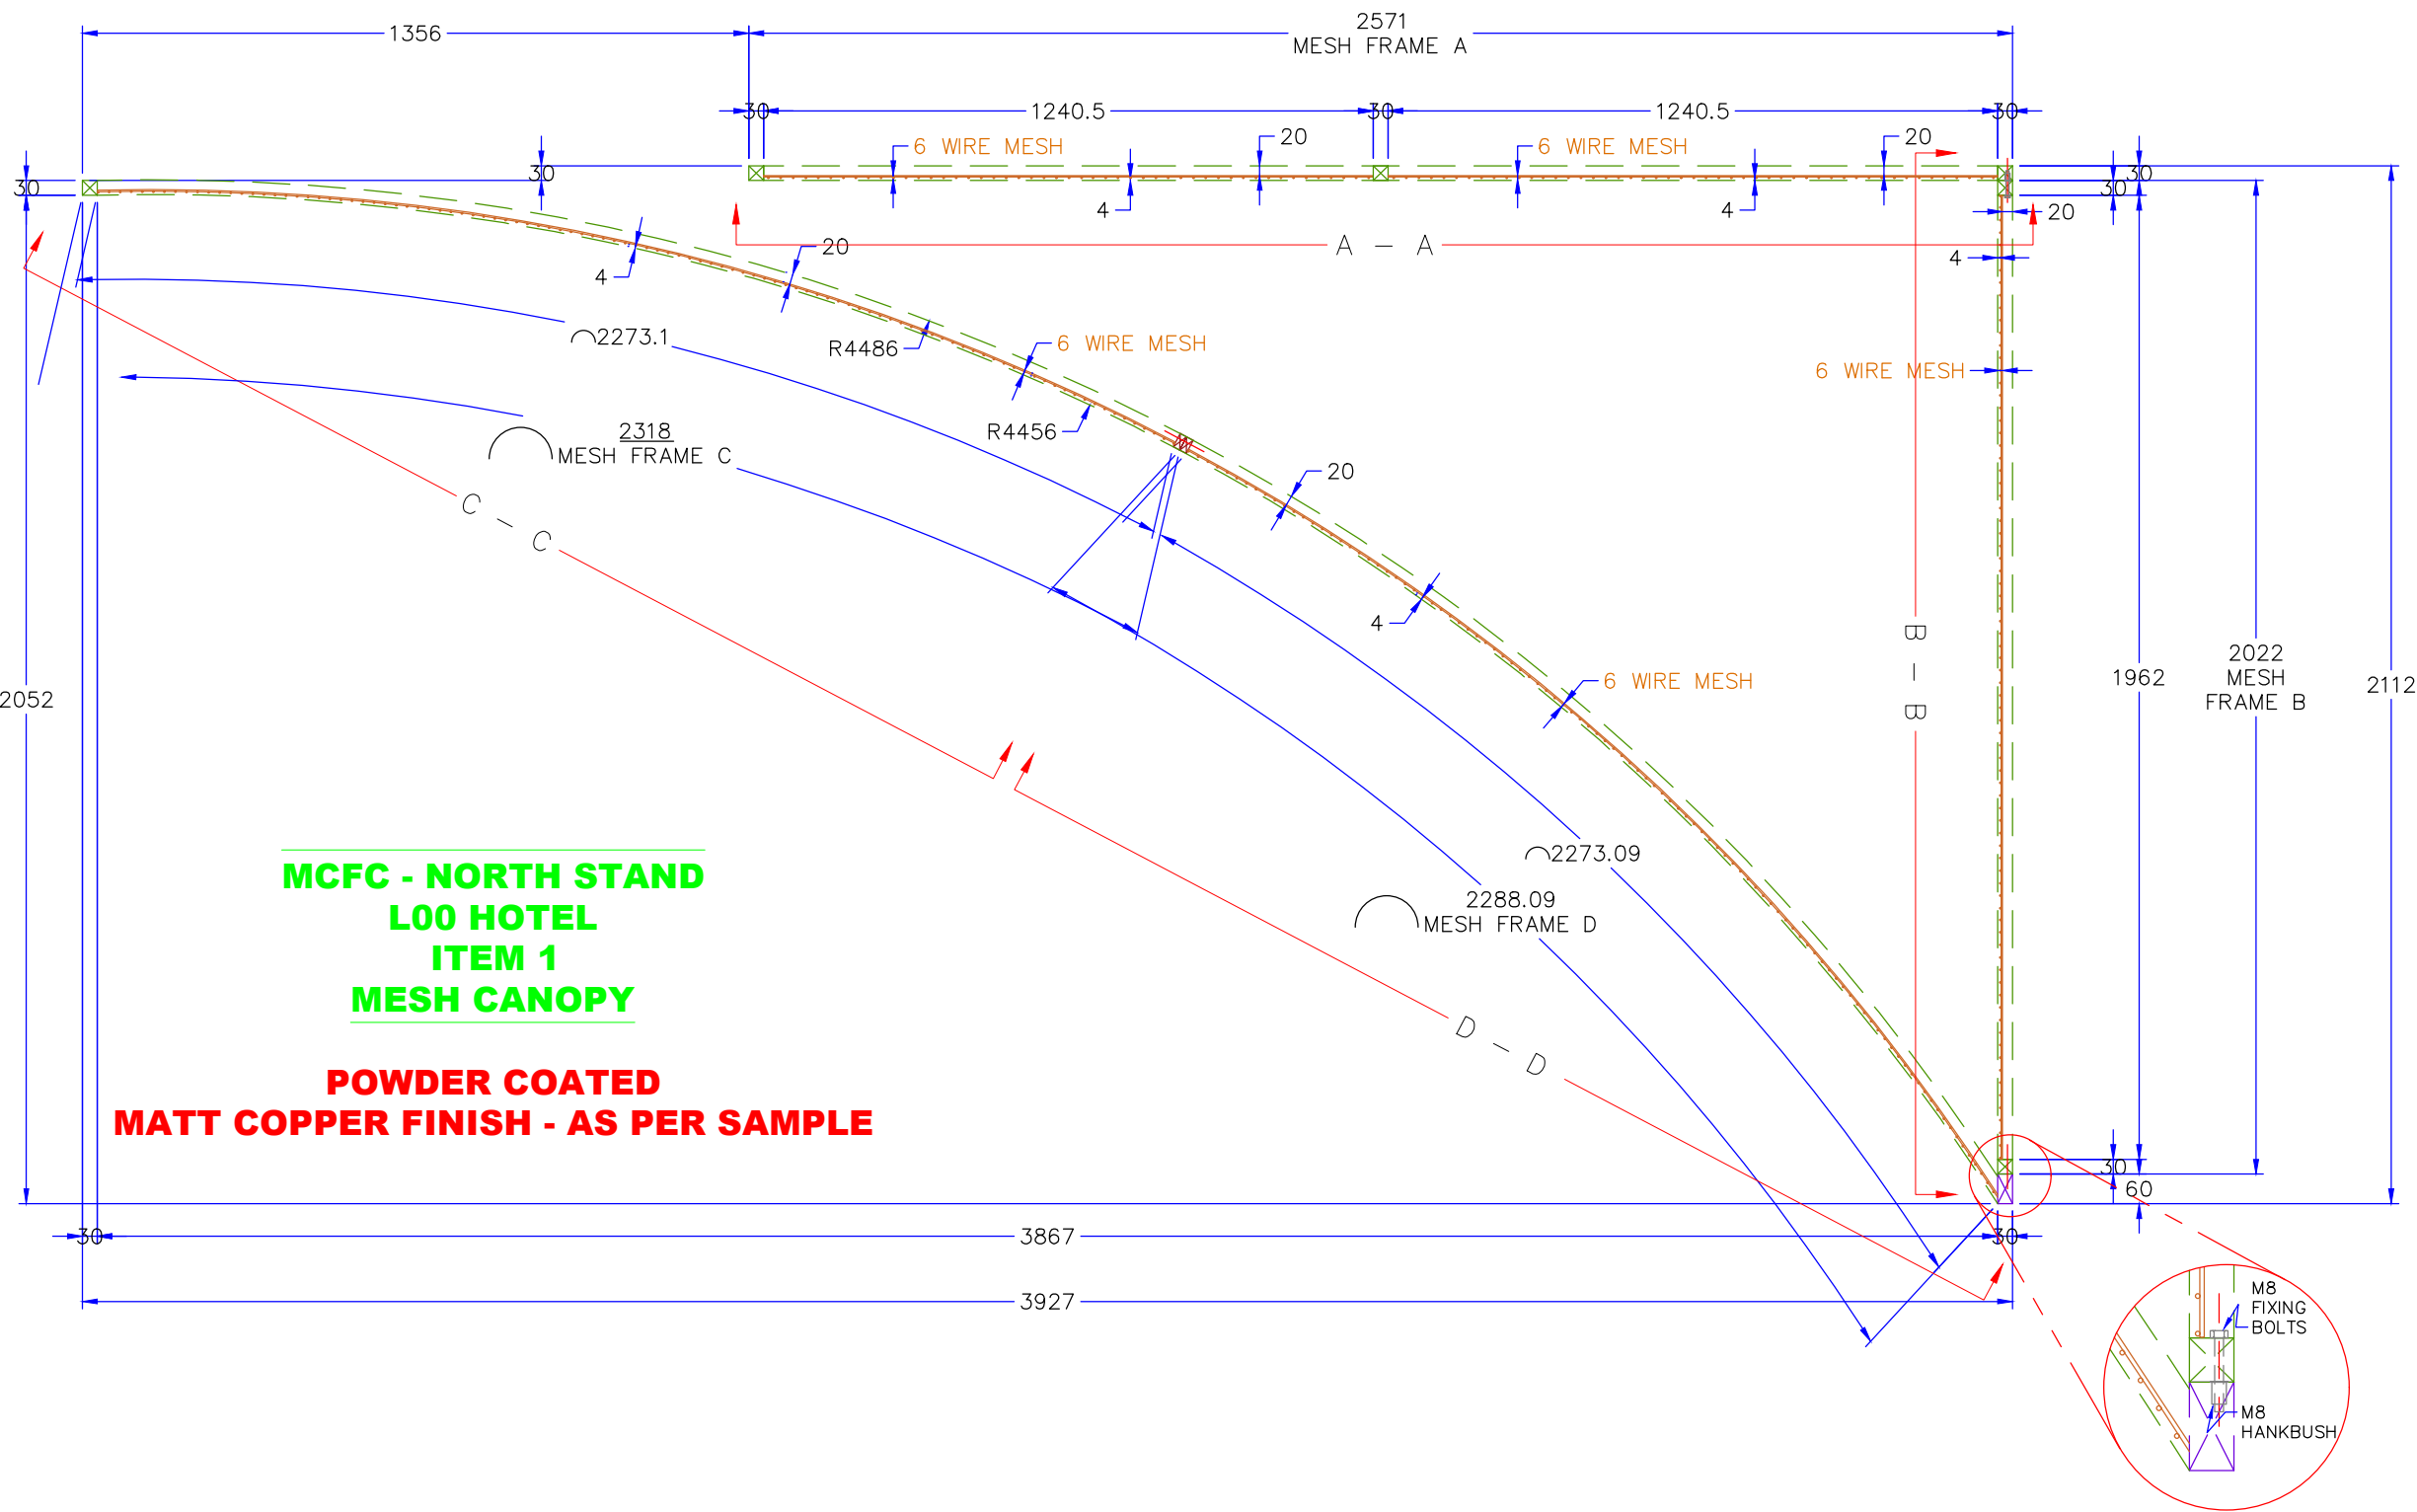


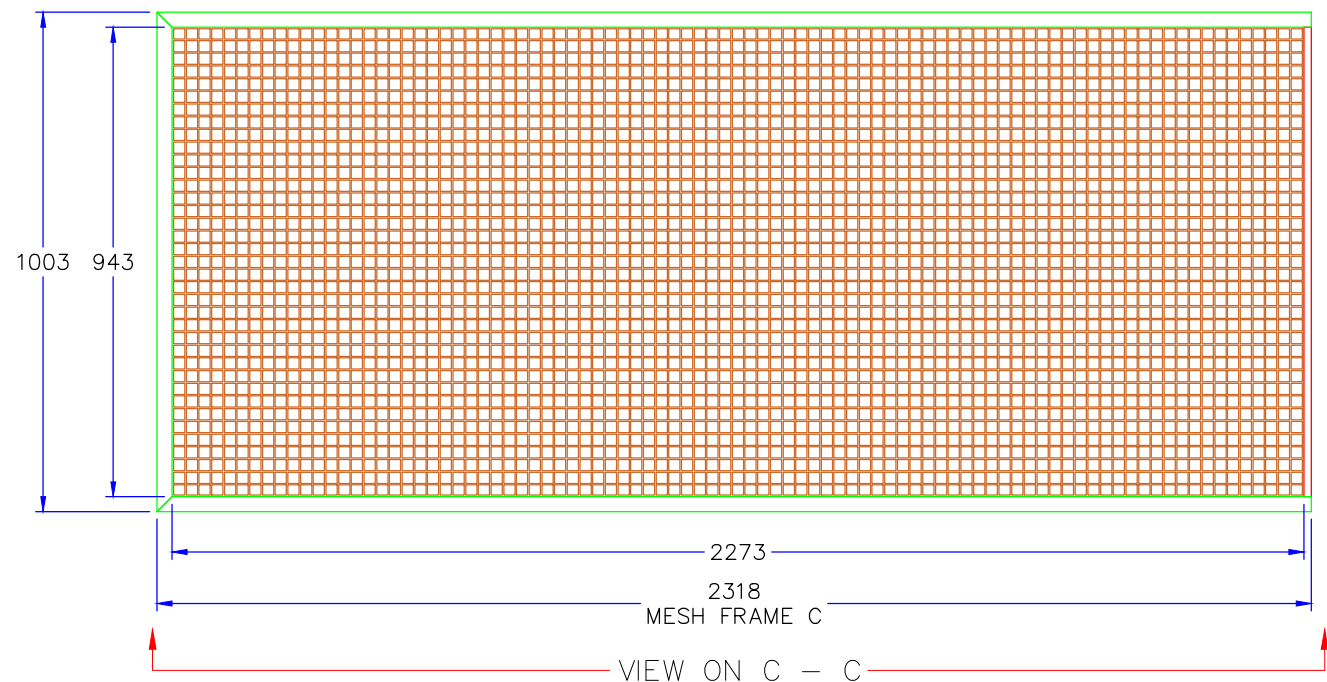

DRAWING REVISION / AMENDMENT DETAILS

CLIENT: MCFC
PROJECT: NORTH STAND HOTEL
TITLE: NS-L00-HOTEL
ITEM 1
DWG No: NSE-DWN-HT-00-DR-X-001298
REVISION: C01
STATUS: A5
SCALE: NTS
DATE: 05/11/2025
PAPER SIZE: A2
DRAWN BY: SS
CHECKED BY:
APPROVED BY:

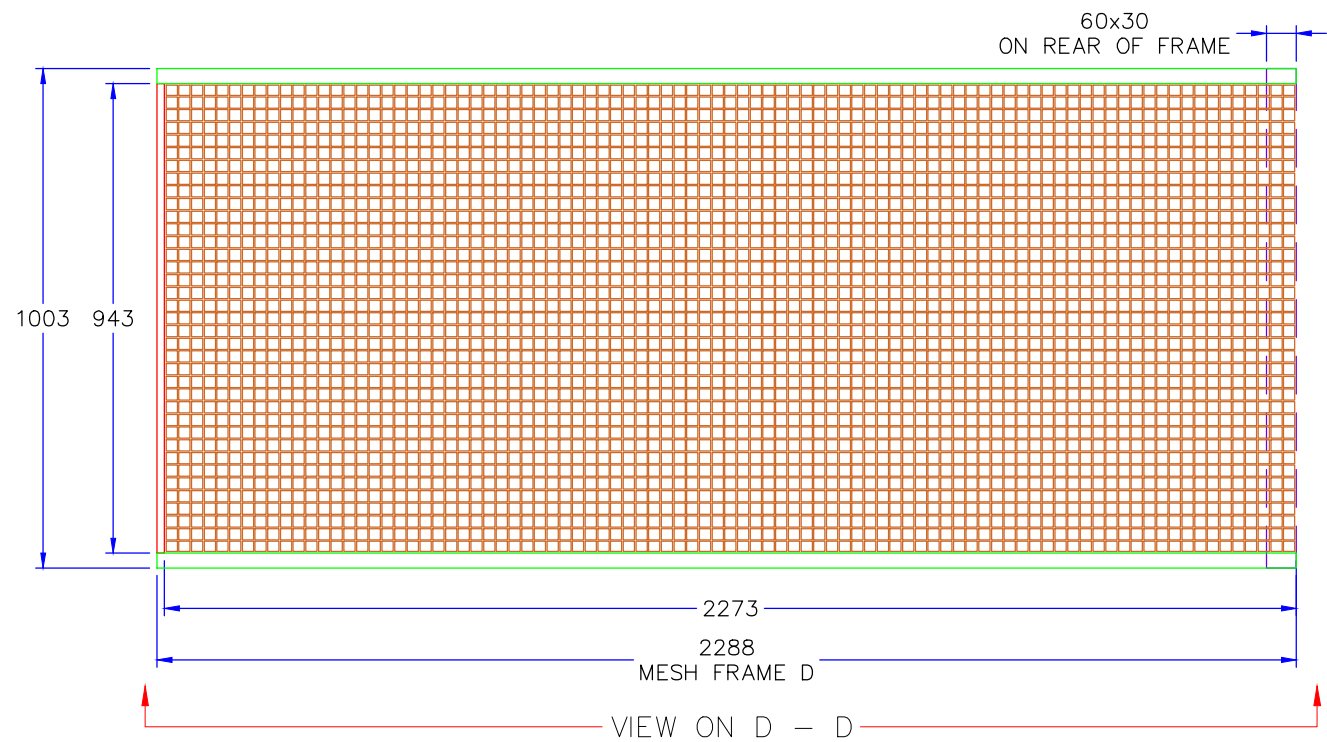

DAWNVALE GROUP
RESTAURANT + BAR DESIGN + BUILD

UNITS 1-2 | ALBERT STREET | HOLLINWOOD | OLDHAM | OL8 3QP
TEL: 0161 684 7879 DAWNVALE.COM

COPYRIGHT © 2017
THE INFORMATION ON THIS DRAWING IS THE SOLE COPYRIGHT OF DAWNVALE AND MAY NOT BE COPIED OR REPRODUCED WITHOUT PRIOR CONSENT. ALL RIGHTS RESERVED.
DISCLAIMER
DRAWING IS INTENDED FOR ILLUSTRATIVE PURPOSES ONLY. FINAL DESIGN TO BE AGREED WITH CLIENT. ALL DIMENSIONS TO BE AGREED WITH CLIENT AND/OR CHECKED AGAINST SITE PRIOR TO MANUFACTURE.