


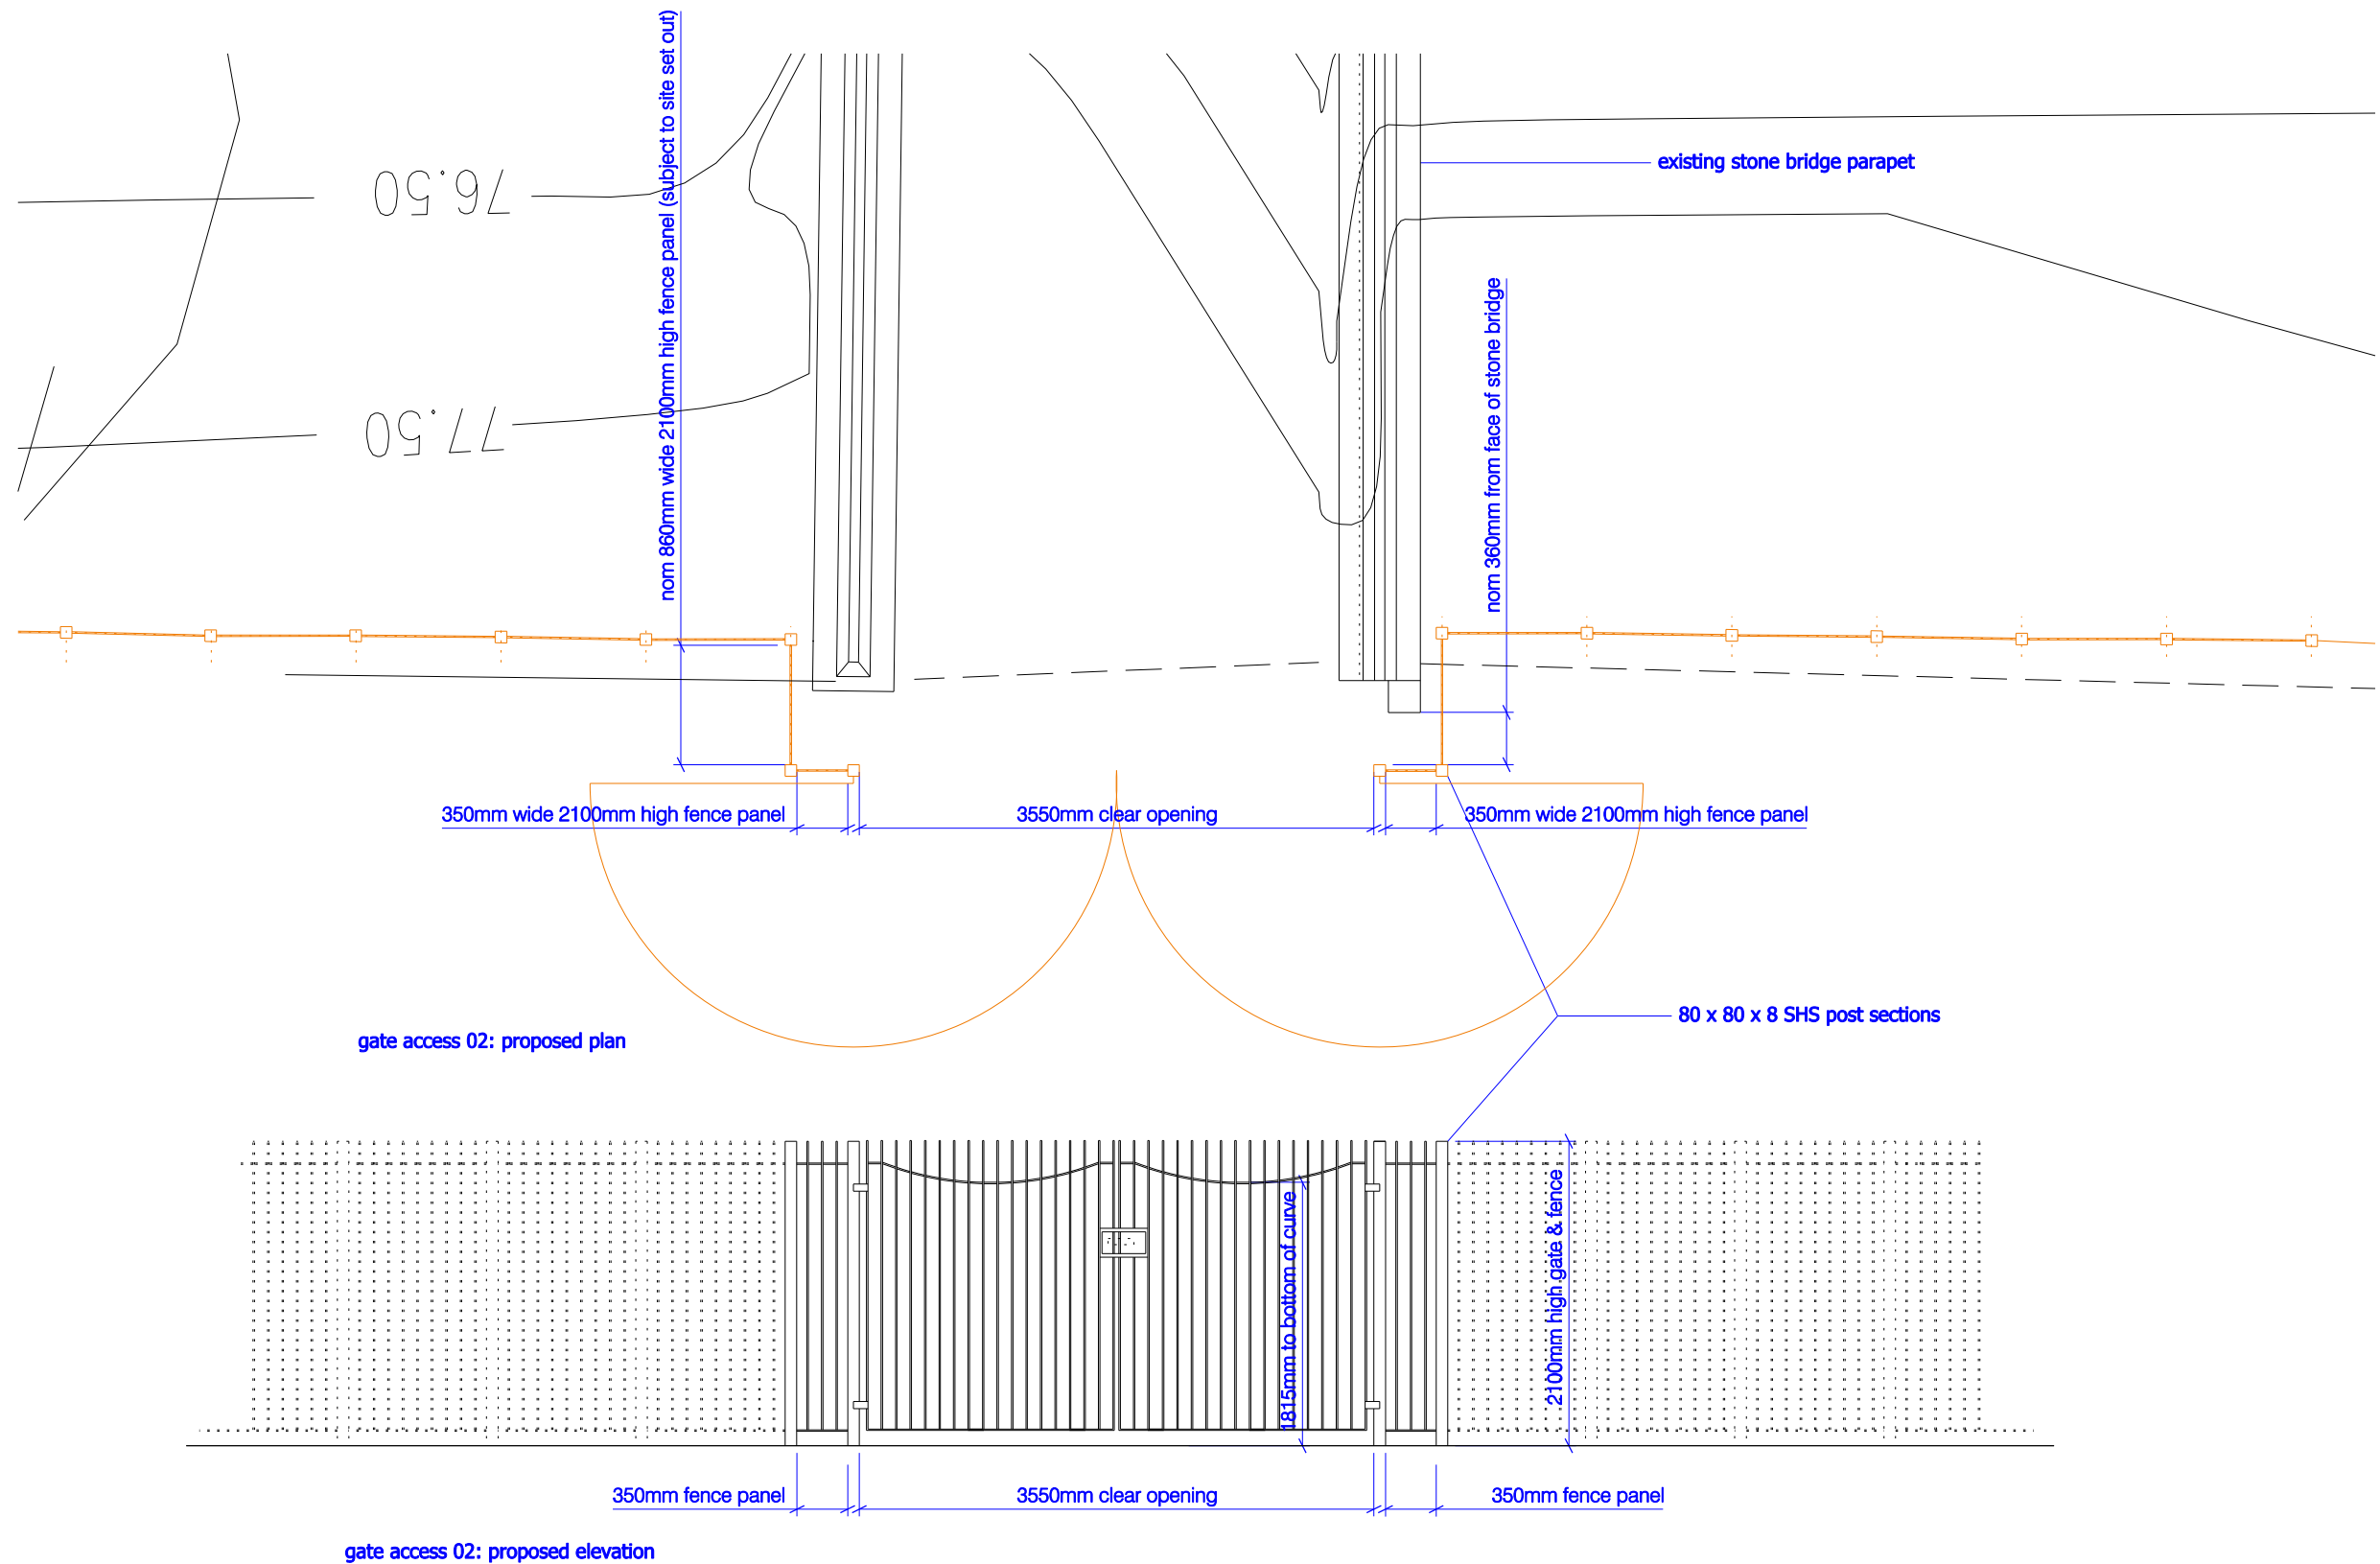

Do not scale from this drawing - use figured dimensions only.  
This design and drawing is the copyright of BB Heritage Studio Ltd and  
may not be reproduced in any form without prior written consent.  
Issue of the drawing does not impart any real or implied copyright licence.

revision / description  
**FIRST ISSUE**  
revision A / gate access 02 amended with curve

date  
05.11.25  
10.12.25

address  
director  
phone  
company #  
web  
email

Fox Corner, Fox Hill Drive, Stalybridge, SK15 2RP  
Bernadette Bone ARB RIBACA GradDiplConsAA  
07813 076325  
8862139  
www.bbheritagestudio.com  
info@bbheritagestudio.com

project  
client  
job no.  
drawing title  
drawing no.  
drawing scale

Clayton Hall: Fencing Works  
FoCP & MCC  
0224  
Proposed gate type 02  
0224-al(05)225  
1:50 @ A3

revision A

