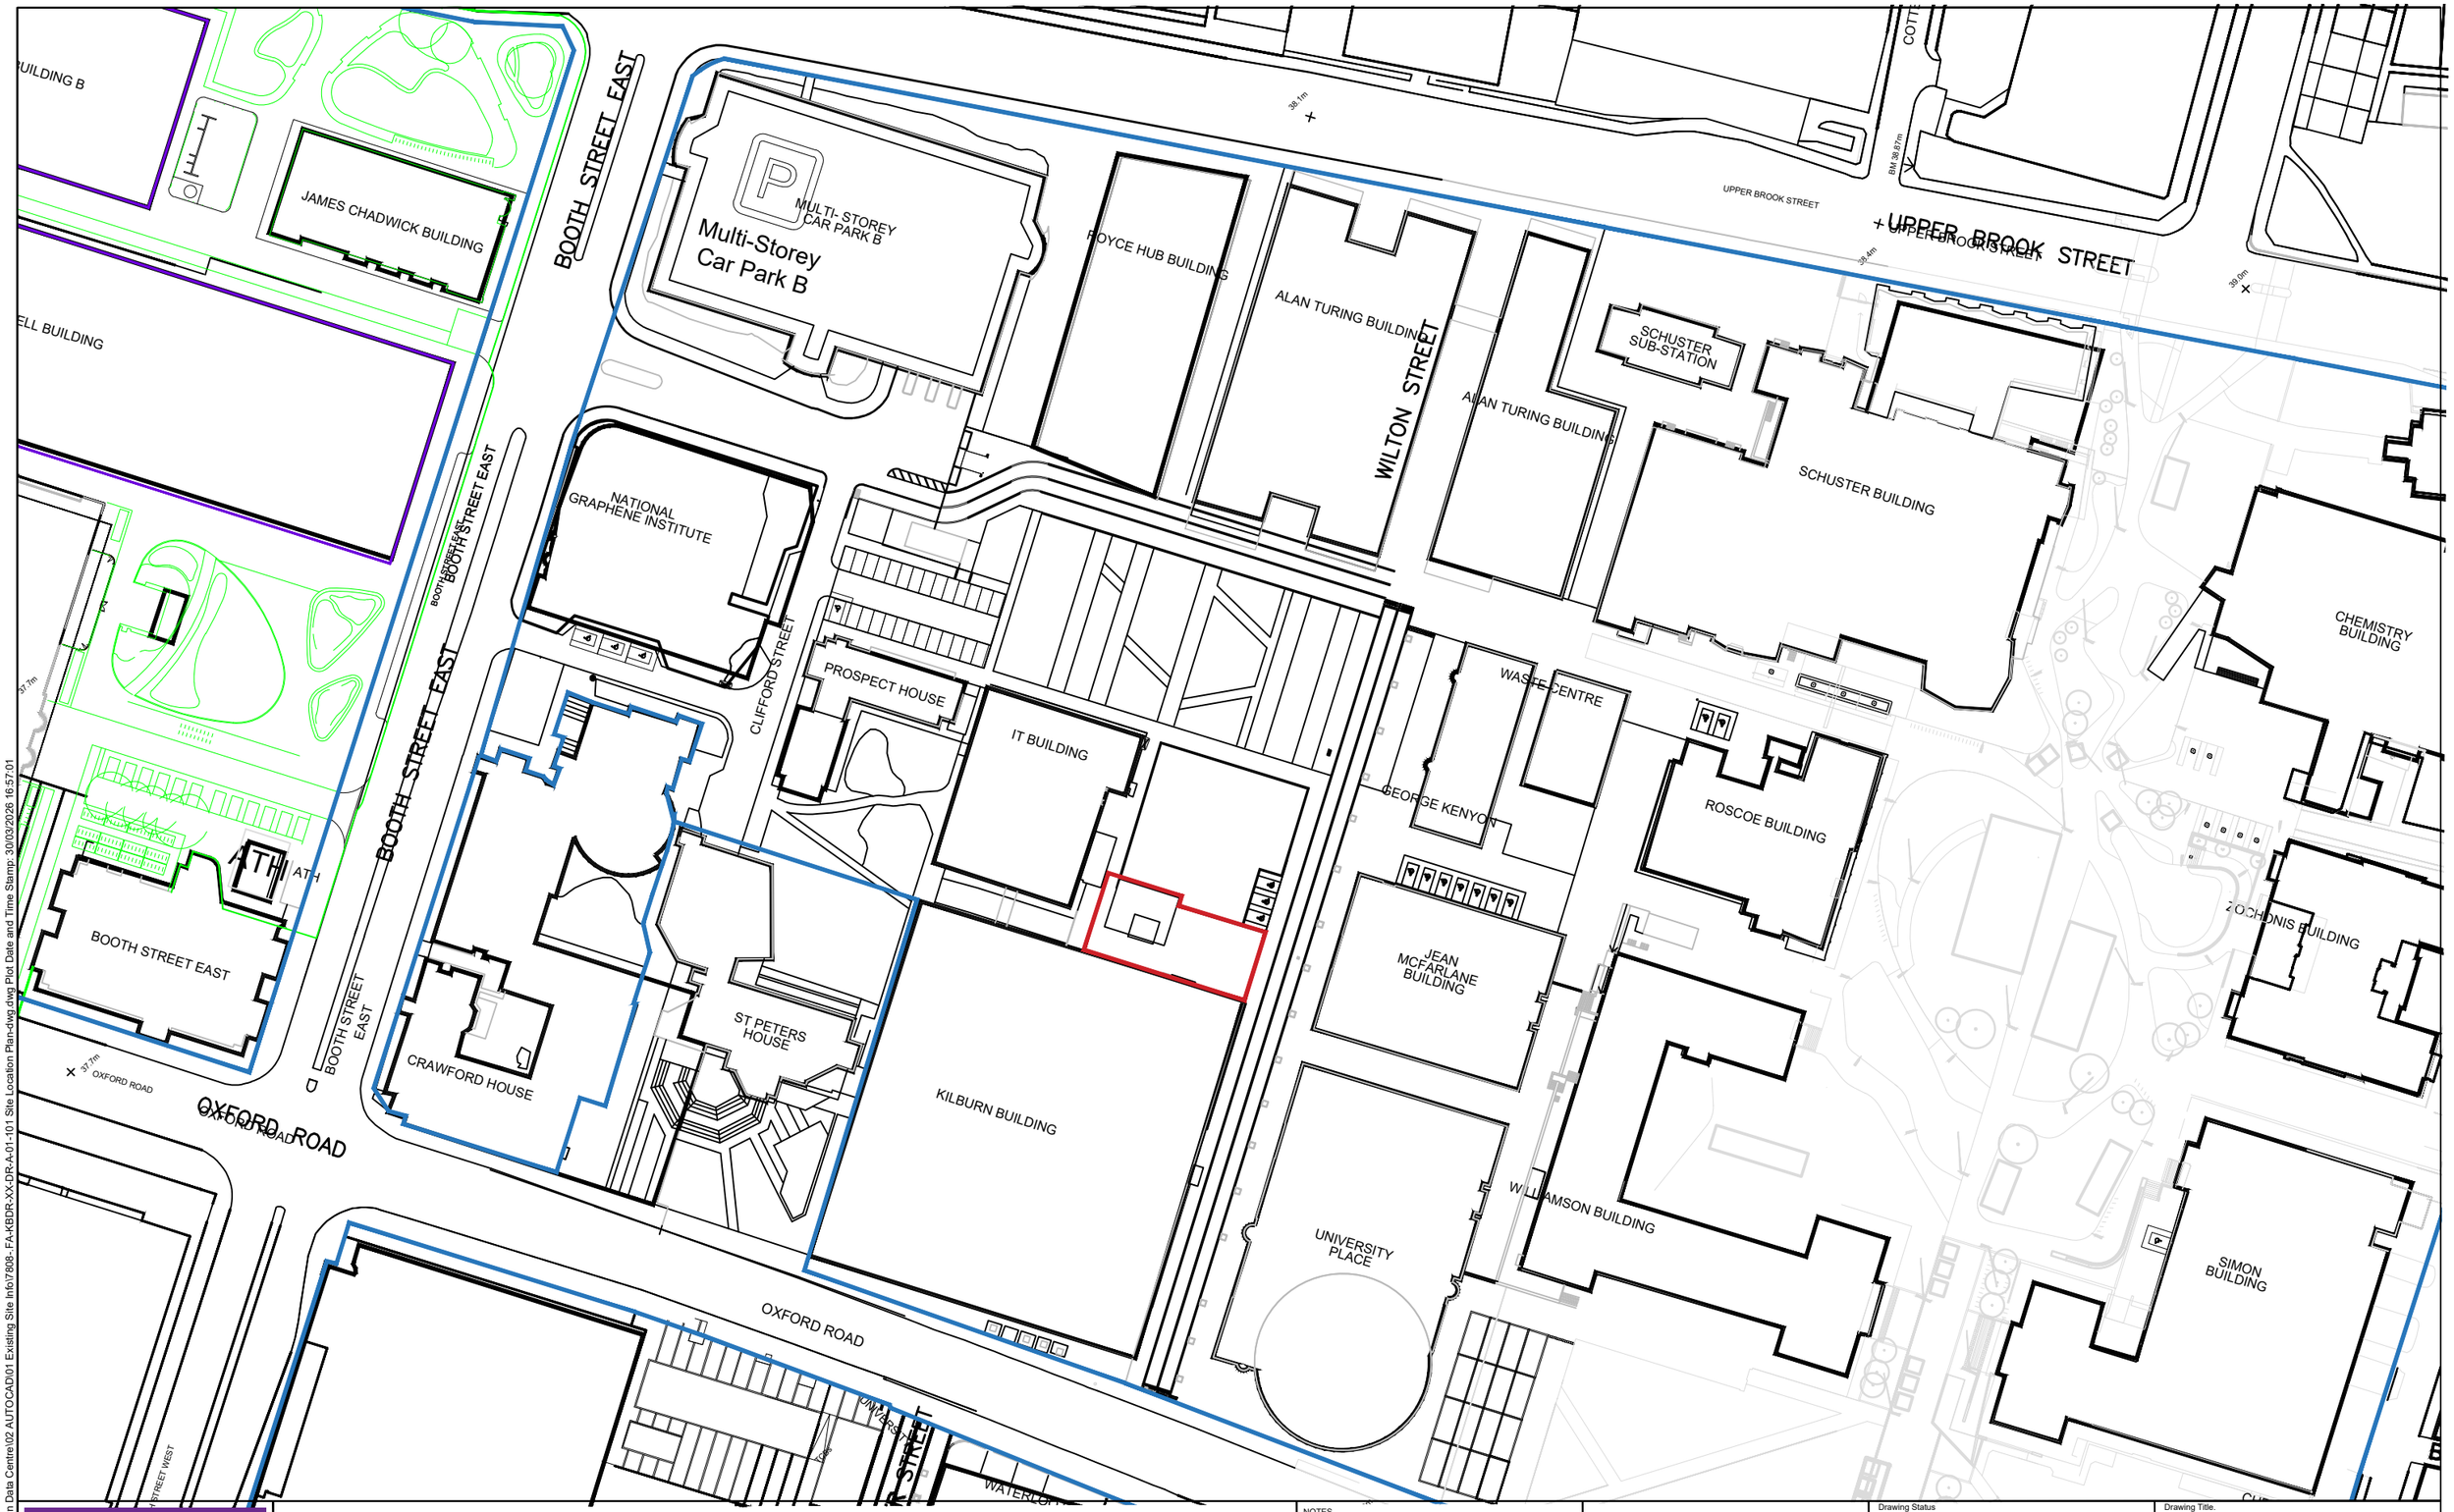


Plot Stamp: P:\7700-7799\7799 Kilburn Data Centre\02 AUTOCAD\01 Existing Site Info\7808- FA-KBDR-XX-DR-A-01-101 Site Location Plan-dwg.dwg Plot Date and Time Stamp: 30/03/2026 16:57:01

MANCHESTER 1824
The University of Manchester

Directorate of Estates and Facilities
Beyer Building
The University of Manchester
Oxford Road
Manchester
M13 9PL

BondBryan:Fairhursts

Fairhursts:
5th Floor, 31 Dale Street
Manchester
M1 4EY
Tel:0161 8317300

N NORTH

0 20 40 80 100 200
10 30 50 70 90
SCALE (METRES)

NOTES

1. DO NOT SCALE FROM THIS DRAWING.
2. ALL MEASUREMENTS ARE IN MILLIMETERS UNLESS STATED OTHERWISE.
3. THIS DRAWING IS TO BE READ IN CONJUNCTION WITH THE SPECIFICATION AND ALL RELEVANT ARCHITECTURAL, ELECTRICAL, MECHANICAL AND STRUCTURAL DRAWINGS.
4. © UNIVERSITY OF MANCHESTER. THIS DRAWING MUST NOT BE REPRODUCED WITHOUT PERMISSION.
5. DIRECTORATE OF ESTATES AND FACILITIES TO BE NOTIFIED OF ANY DISCREPANCIES.

Rev	Description	Date	By	Chkd	Auth
02	ISSUED FOR PLANNING CONSENT	MAR 26	KMD	MD	-

Drawing Status: PLANNING

Project: DATA CENTRE PROJECT

Building Name: KILBURN BUILDING | Building No.: -

Site Name:

Sub Site Name:

Drawing Title.
SITE LOCATION PLAN
KILBURN BUILDING PLANT COMPOUND

PM	Drawn	Checked	Authorised
GT	KMD	MD	KMD
Scale @A3	Date	Date	Date
1:1250	JUN2025	#	#

Drawing No.: 7799-FA-00-DR-A-01-101 | Revision: P02

Original Drawing Paper Size 841mm x 594mm