

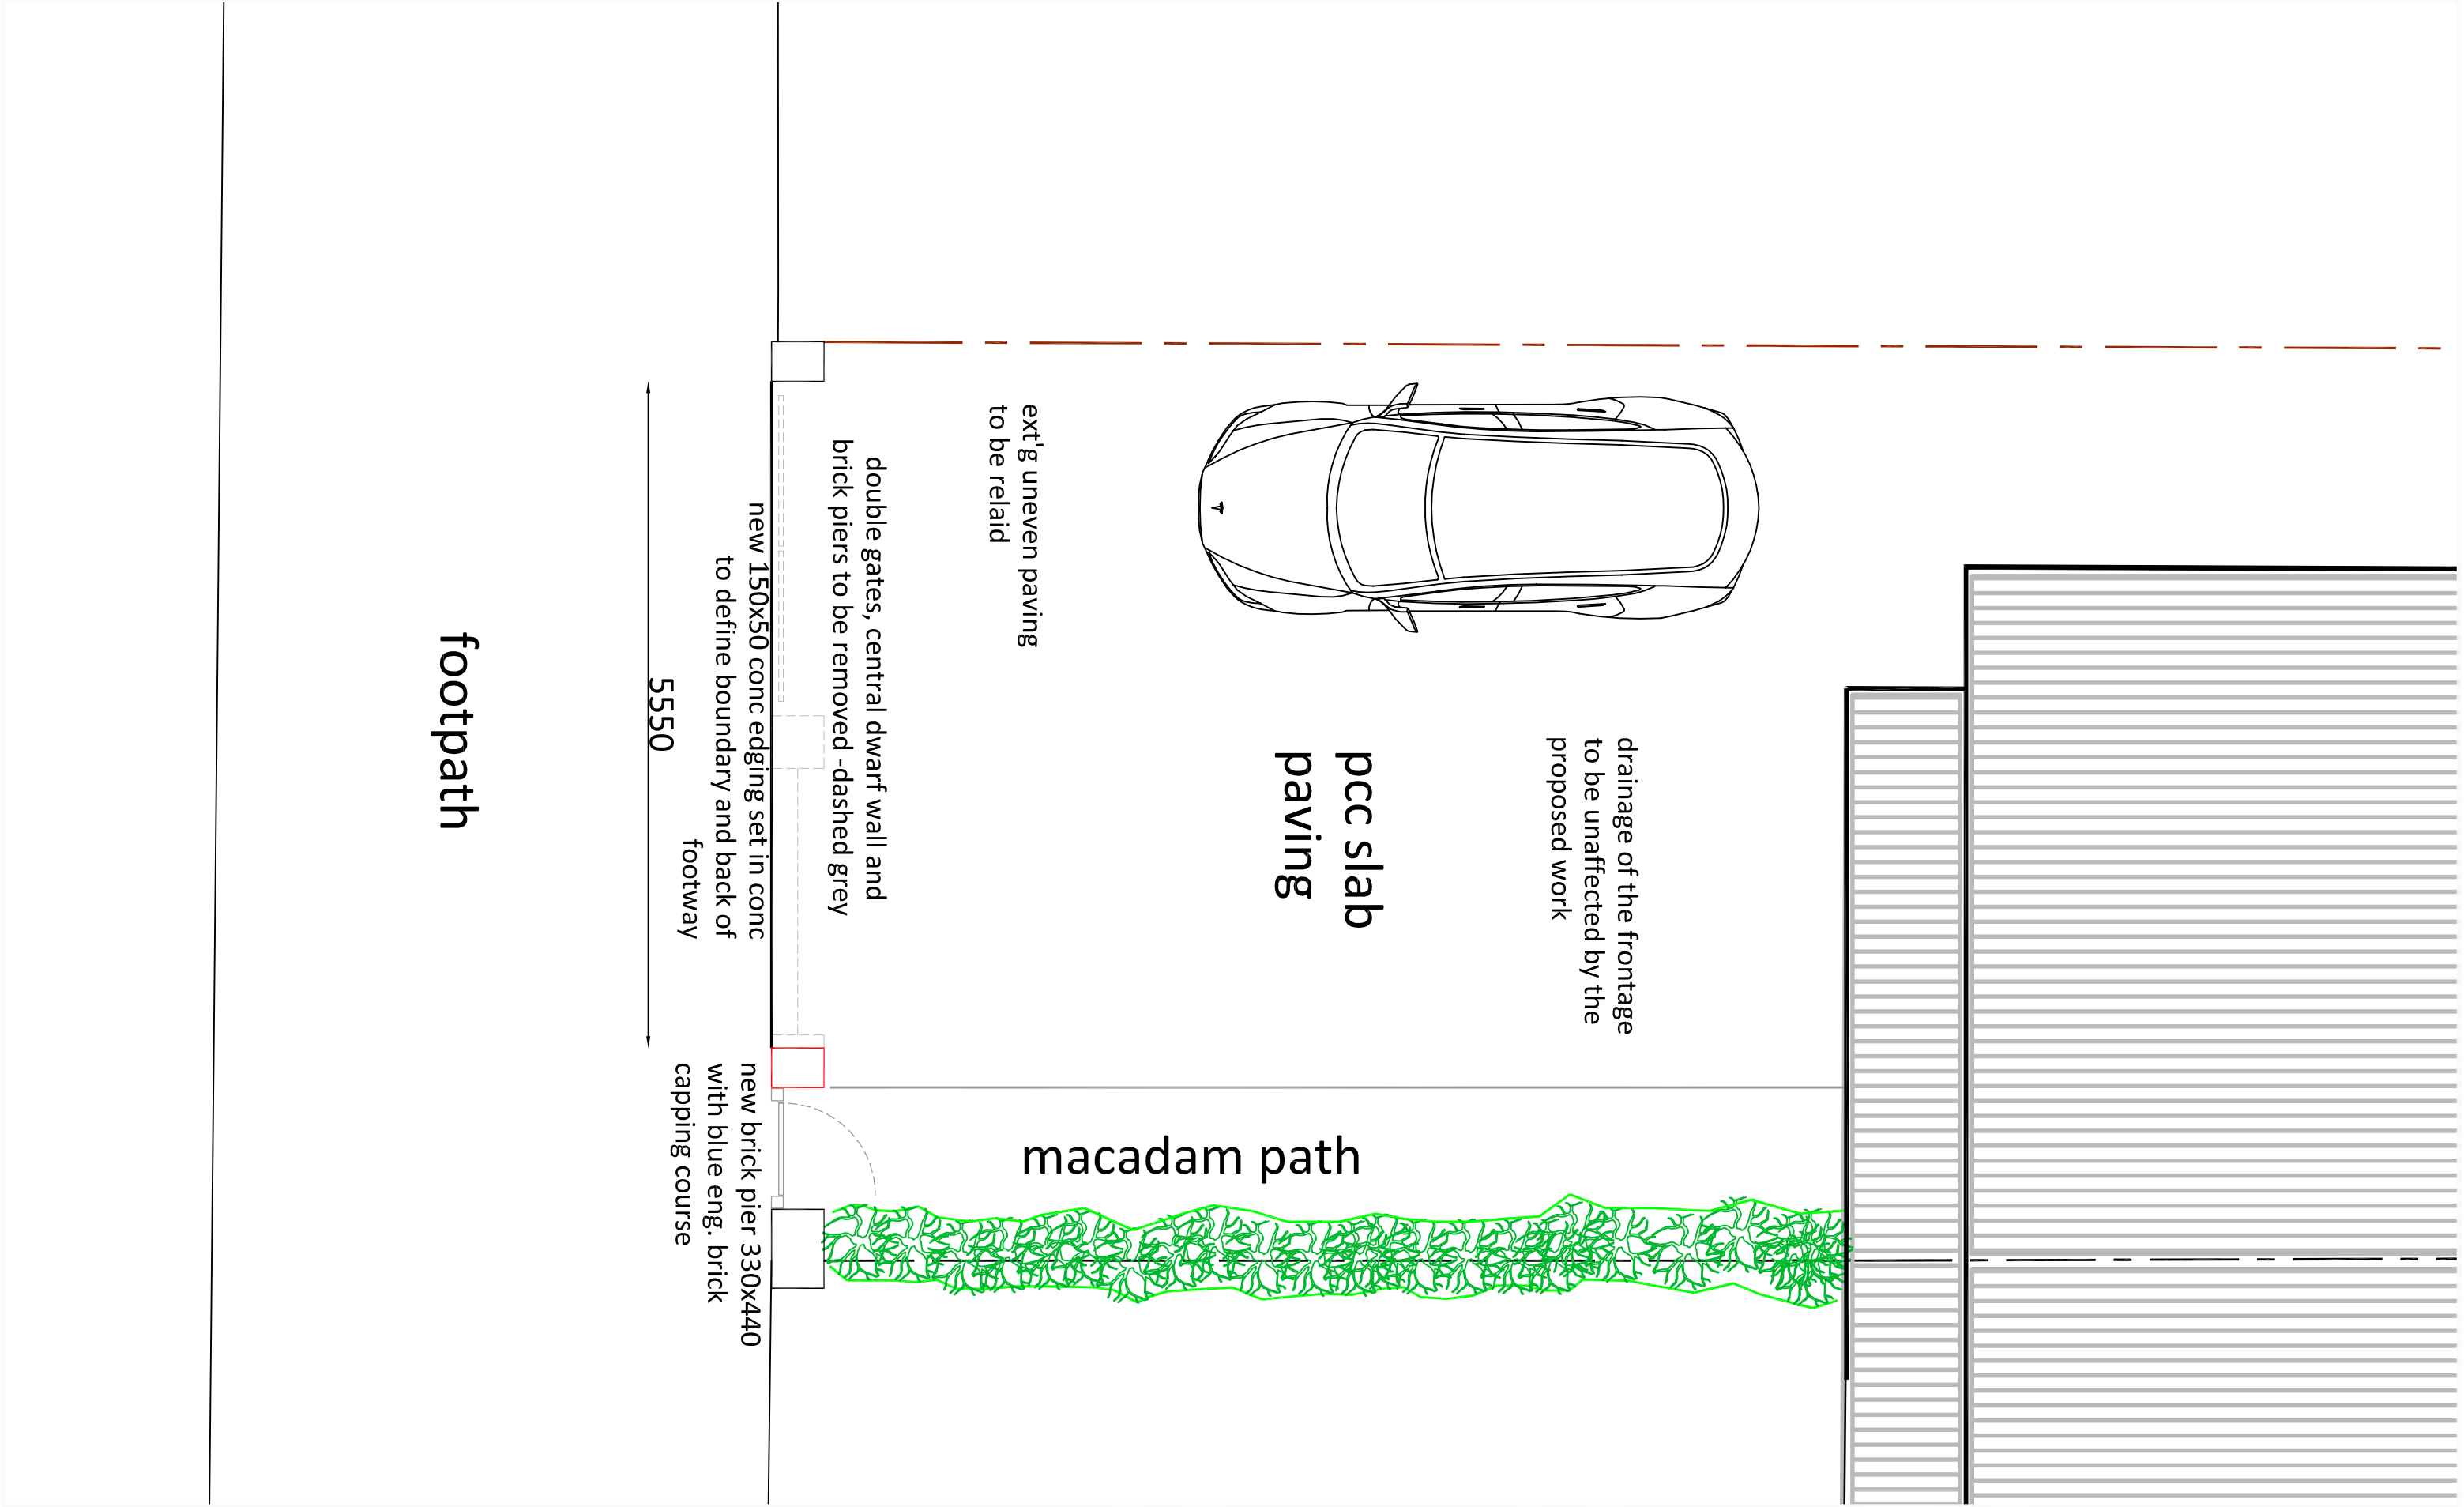


# PLAN OF FRONTAGE

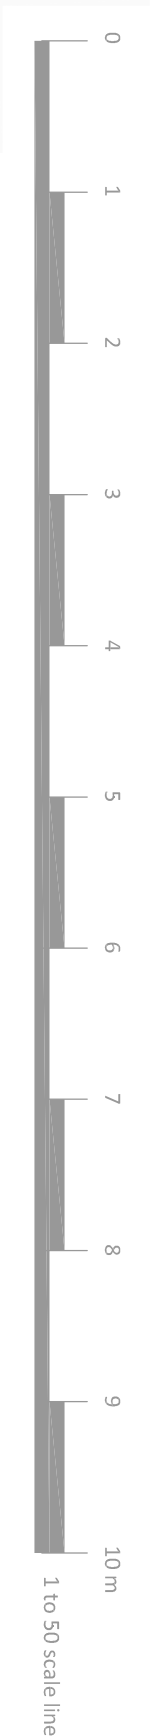

proposed

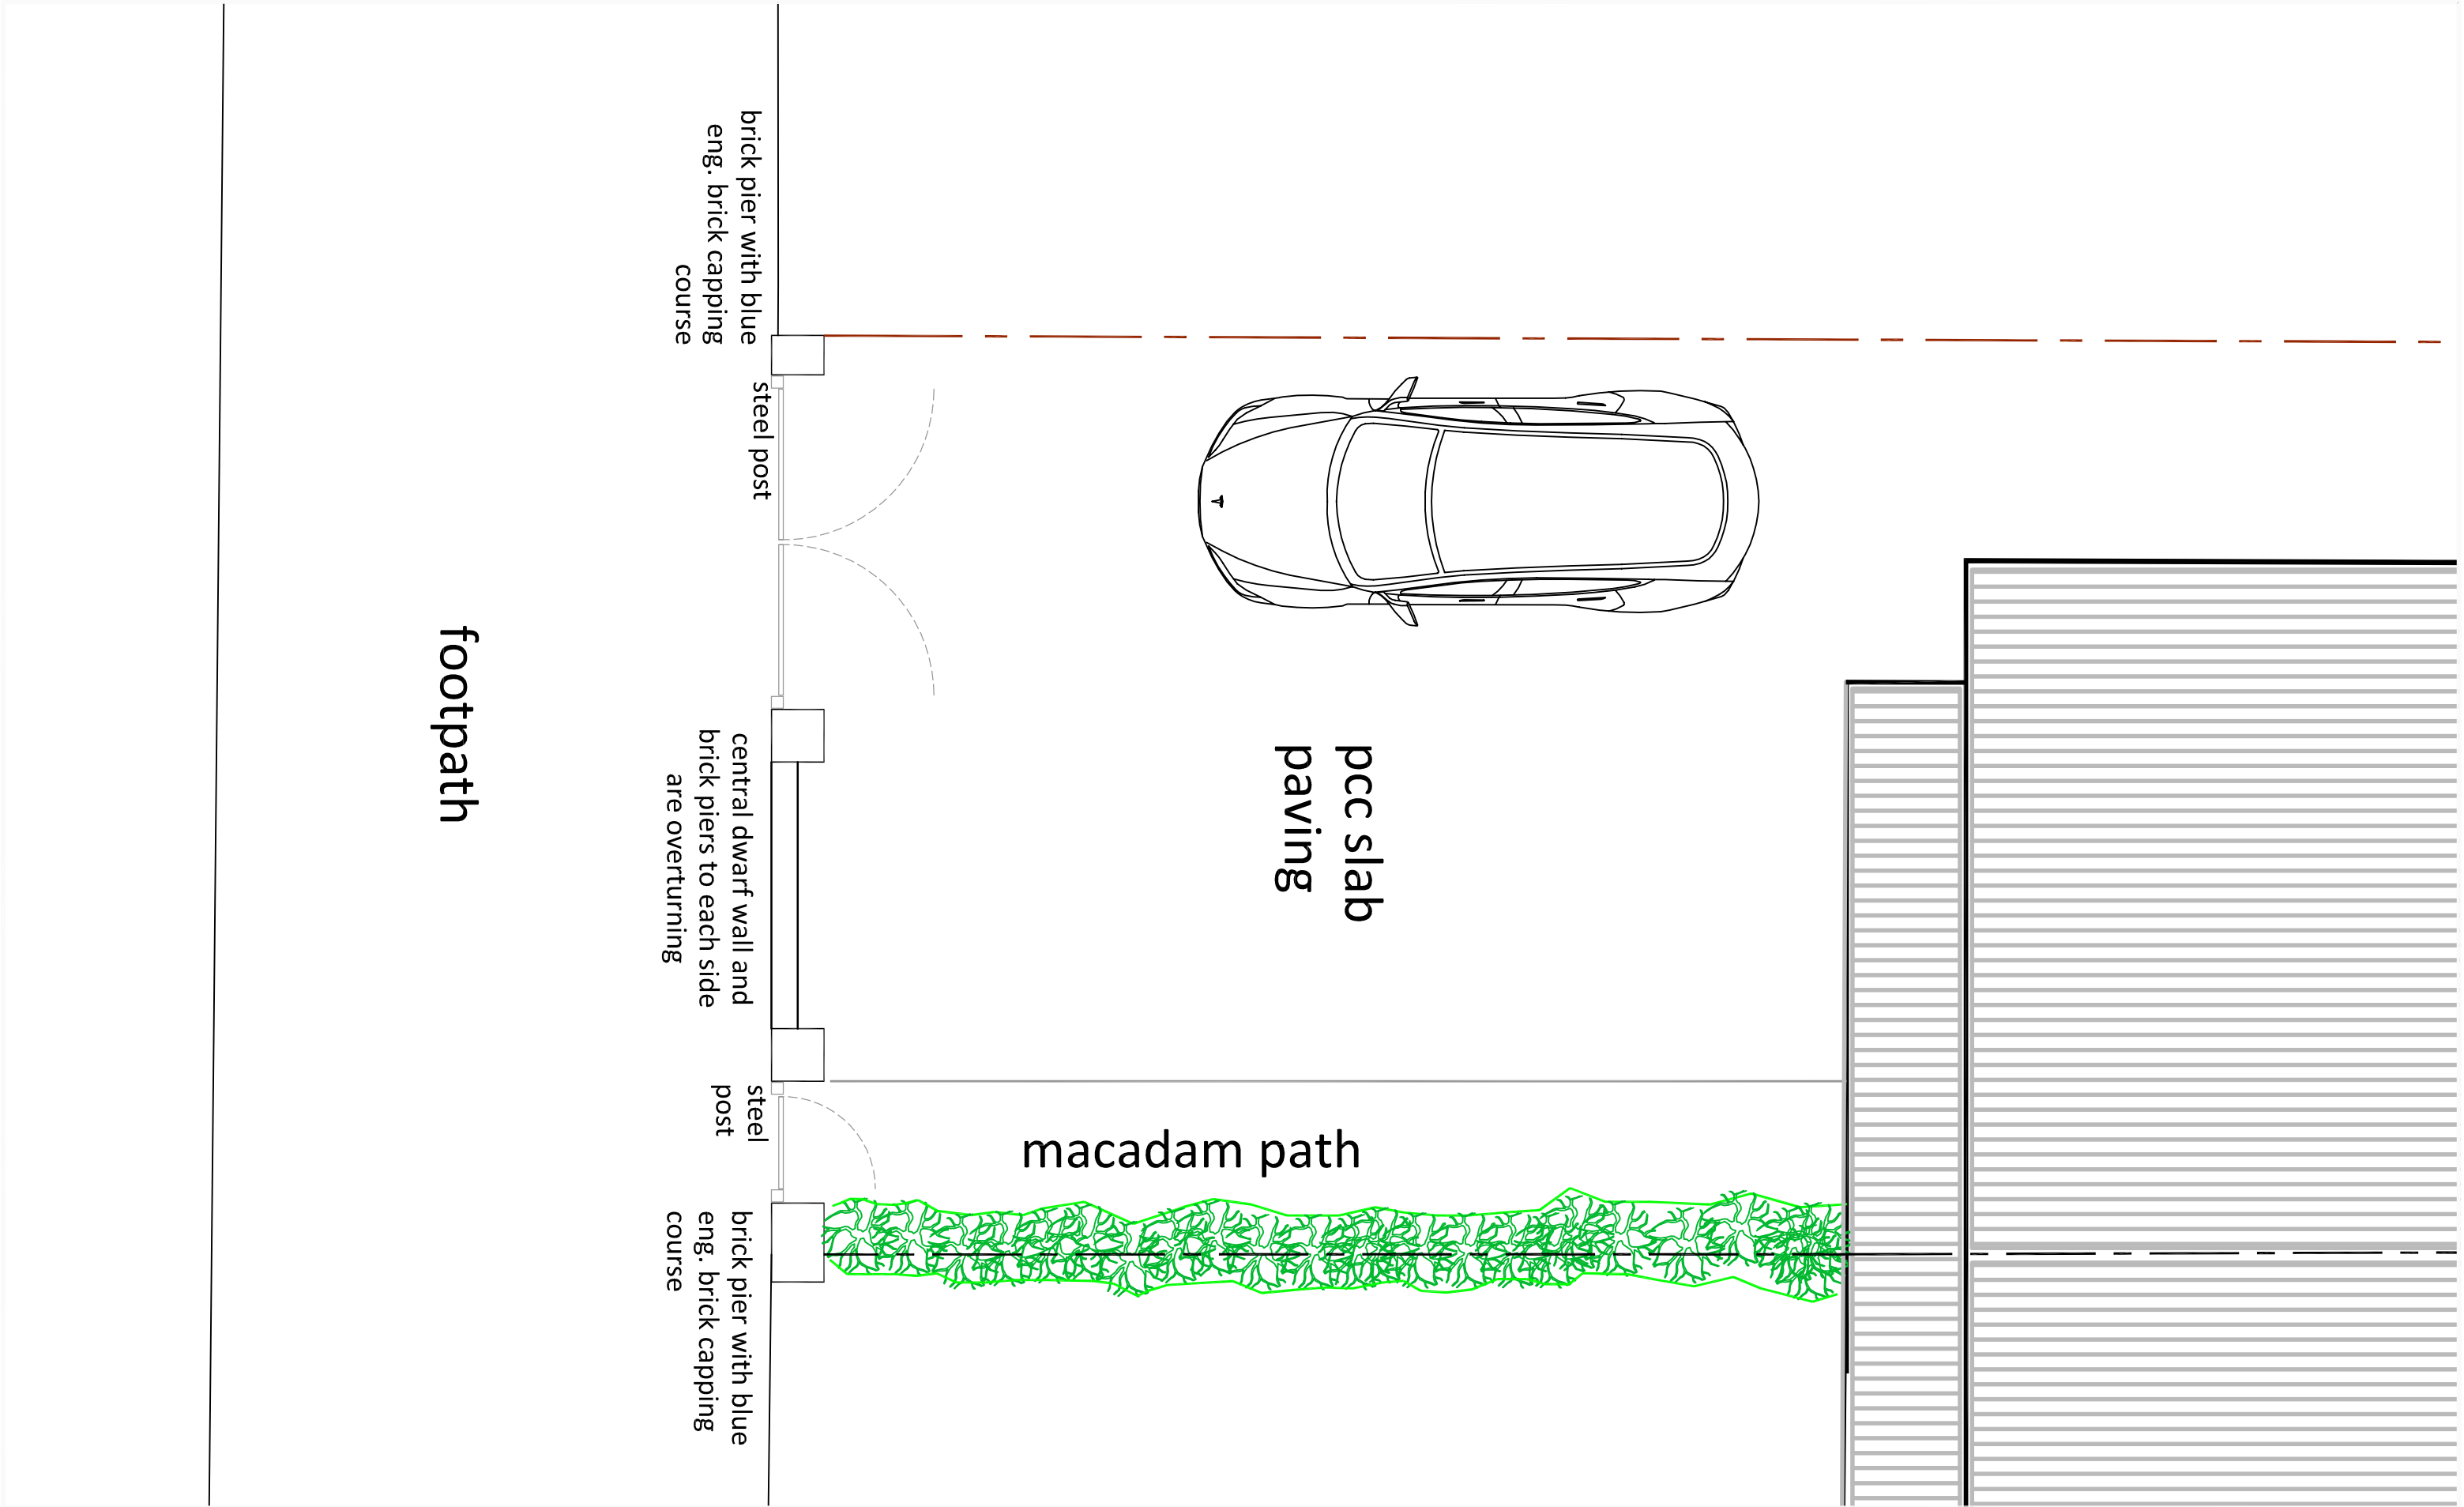

existing

BA Property Consultants Ltd.

First Floor  
132 Market Street  
Hyde, Cheshire  
SK14 1EX

tel: 0161 351 9777    fax: 0161 351 9666

web: [www.bapropertyconsultants.co.uk](http://www.bapropertyconsultants.co.uk)

site  
335 LIGHTBOWNE ROAD  
MOSTON  
MANCHESTER M40 0HL

| project                         |      |                             |              |
|---------------------------------|------|-----------------------------|--------------|
| NEW DROP KERB PAVEMENT CROSSING |      |                             |              |
| date                            | rev. | scale                       | drawing ref. |
| NOV/25                          |      | 1to50 on A1<br>1to100 on A3 | M40-25/1102  |