


Drawings are based on survey data and may not accurately represent what is physically present.
Do not scale from this drawing. All dimensions are to be verified on site before proceeding with the work.
All dimensions are in millimeters unless noted otherwise.
Purcell shall be notified in writing of any discrepancies.

Revision 01: Configuration of board at back of chute changed to continuous slope matching roof pitch to eliminate flat section at bottom of roof slope

01	06/09/2024	JC	GR	See note in revision cloud
-	25/04/2024	GR	JRC	First issue
ISSUE	DATE	APPROVED	DRAWN	DESCRIPTION

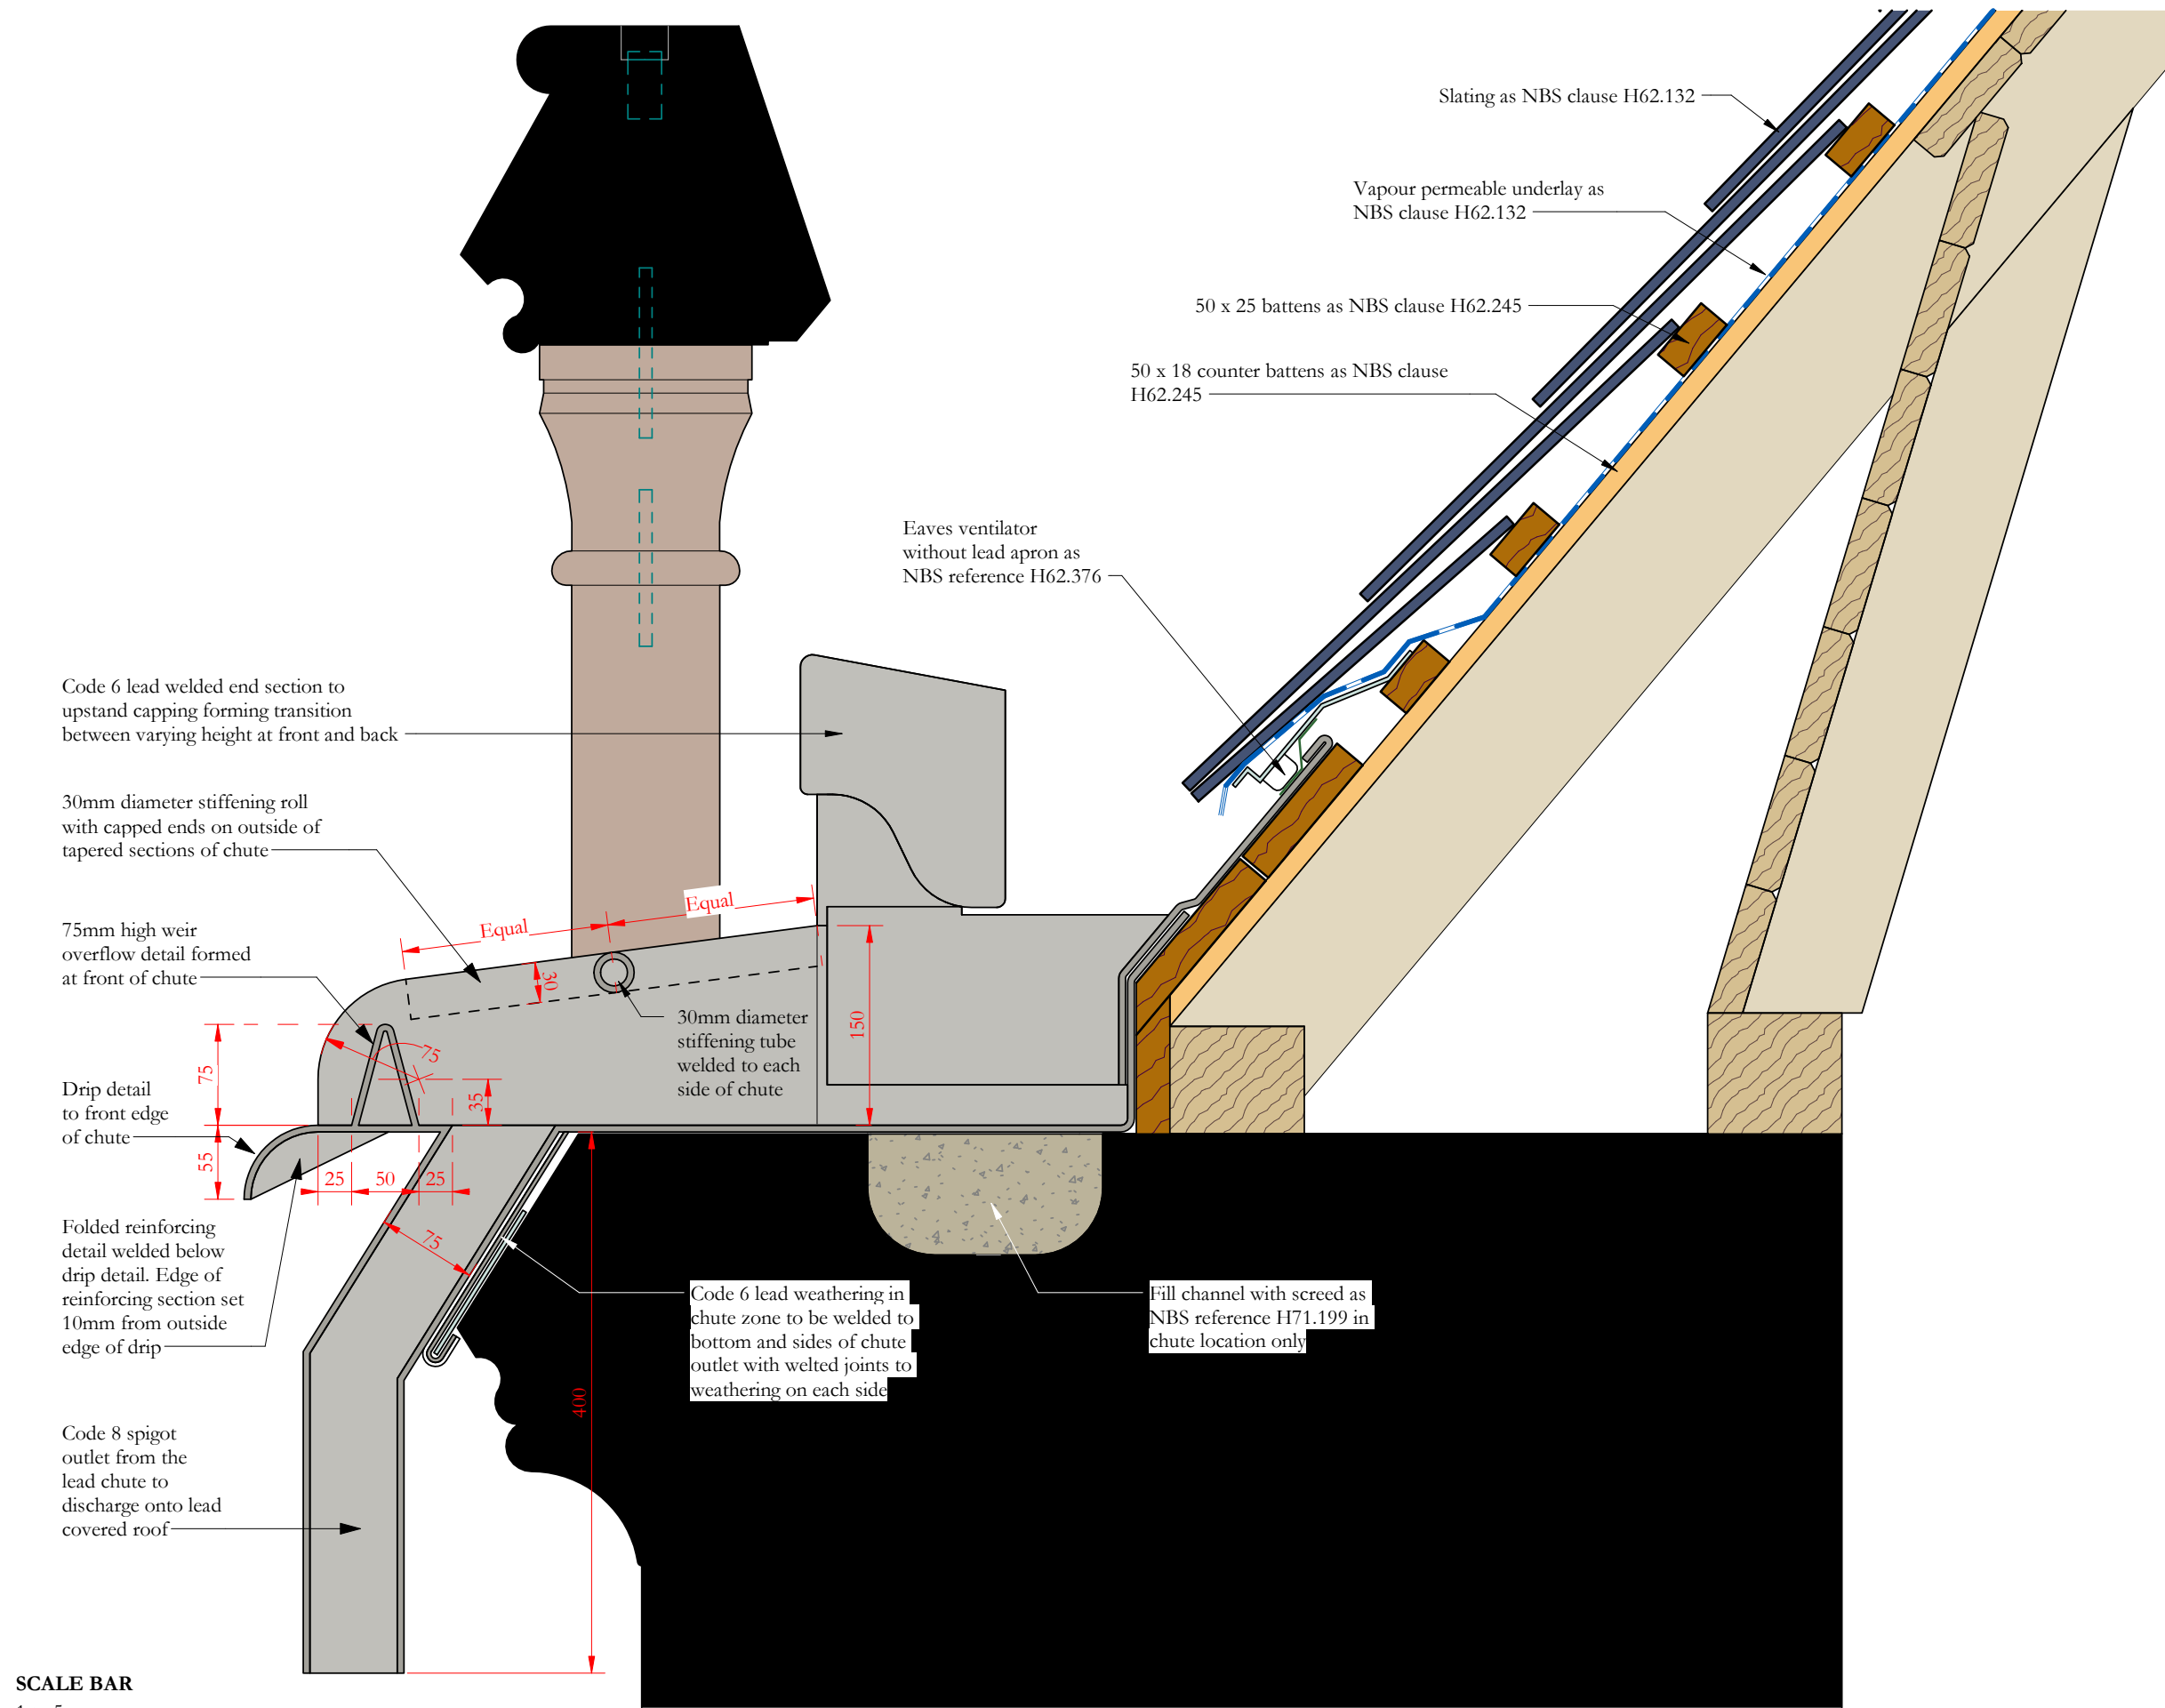

OUR
TOWN
HALL
PROJECT



PURCELL

Project Office, Room 308, Town Hall, MANCHESTER M60 2L1
+44 (0) 7970 097 432
www.purcelluk.com

PROJECT STATUS	RIBA STAGE 5		
CLIENT	MANCHESTER CITY COUNCIL		
PROJECT	OUR TOWN HALL		
DRAWING TITLE	GHR05 and GHR06 chute outlet detail		
SIZE & SCALE	[A3] 1 : 5		
DRAWING STATUS	S4 Construction		
JOB NUMBER	236959		
DRAWING NO.	OTH-PUR-TH-RF-DWG-A-7474		REV
	01		