




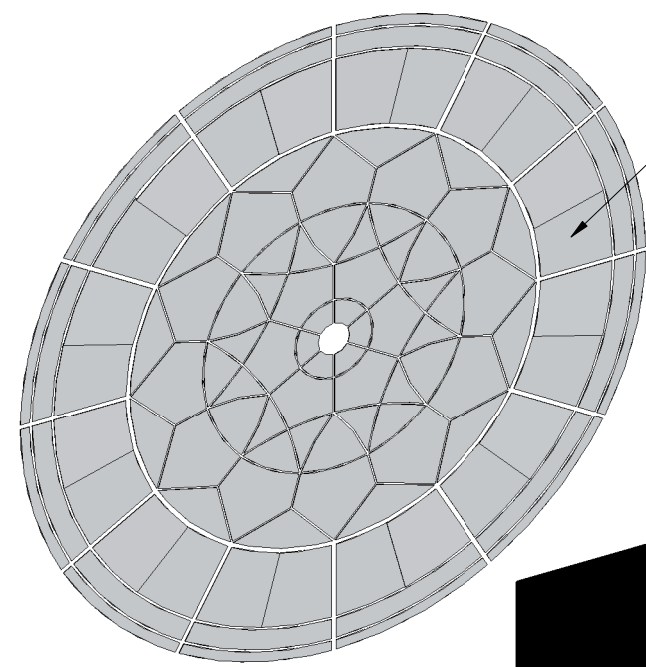

All existing glass to be carefully removed from the inside and new glazing to be fitted in accordance with specification reference L40.215

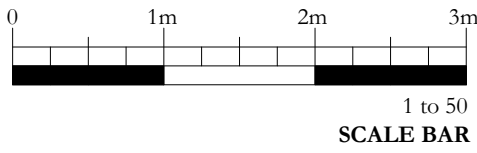

1 to 50
SCALE BAR

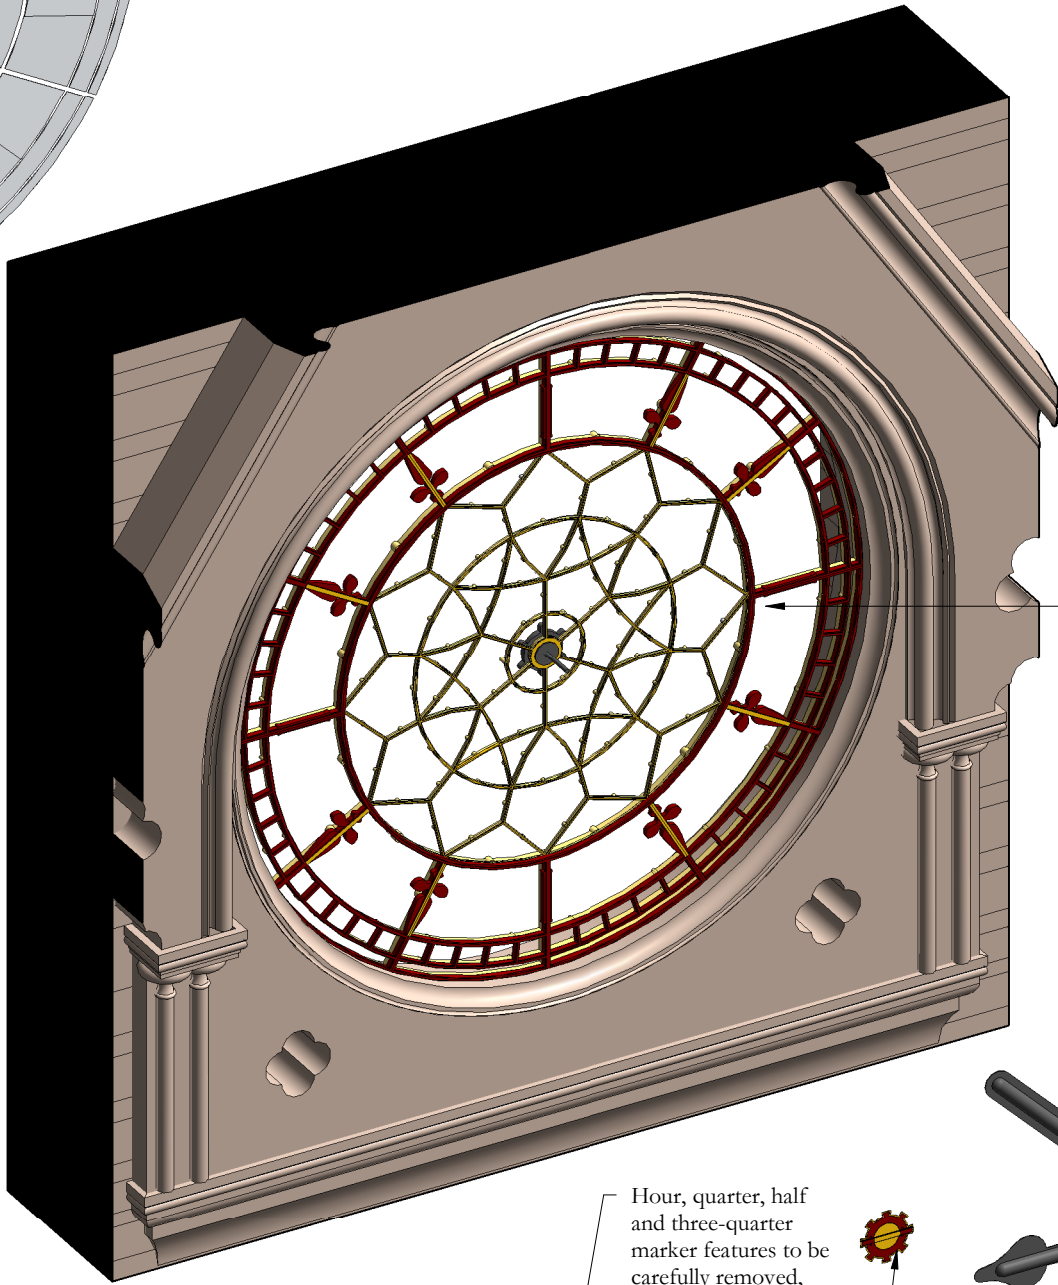


Following removal of glass, clock hands and quarter hour features the metal dial frame is to be manually prepared in-situ as NBS reference M60.405 and repaint as M60.139

External exploded view

Scale 1:50

Hour, quarter, half and three-quarter marker features to be carefully removed, prepared, repainted, gilded and re-fitted in their original locations with new stainless steel dome headed screws. See detail view below

Clock hands to be carefully unbolted removed to workshop, re-painted and refitted following re-painting of metalwork and re-glazing of dials. Hands to be painted black reference RAL 9004

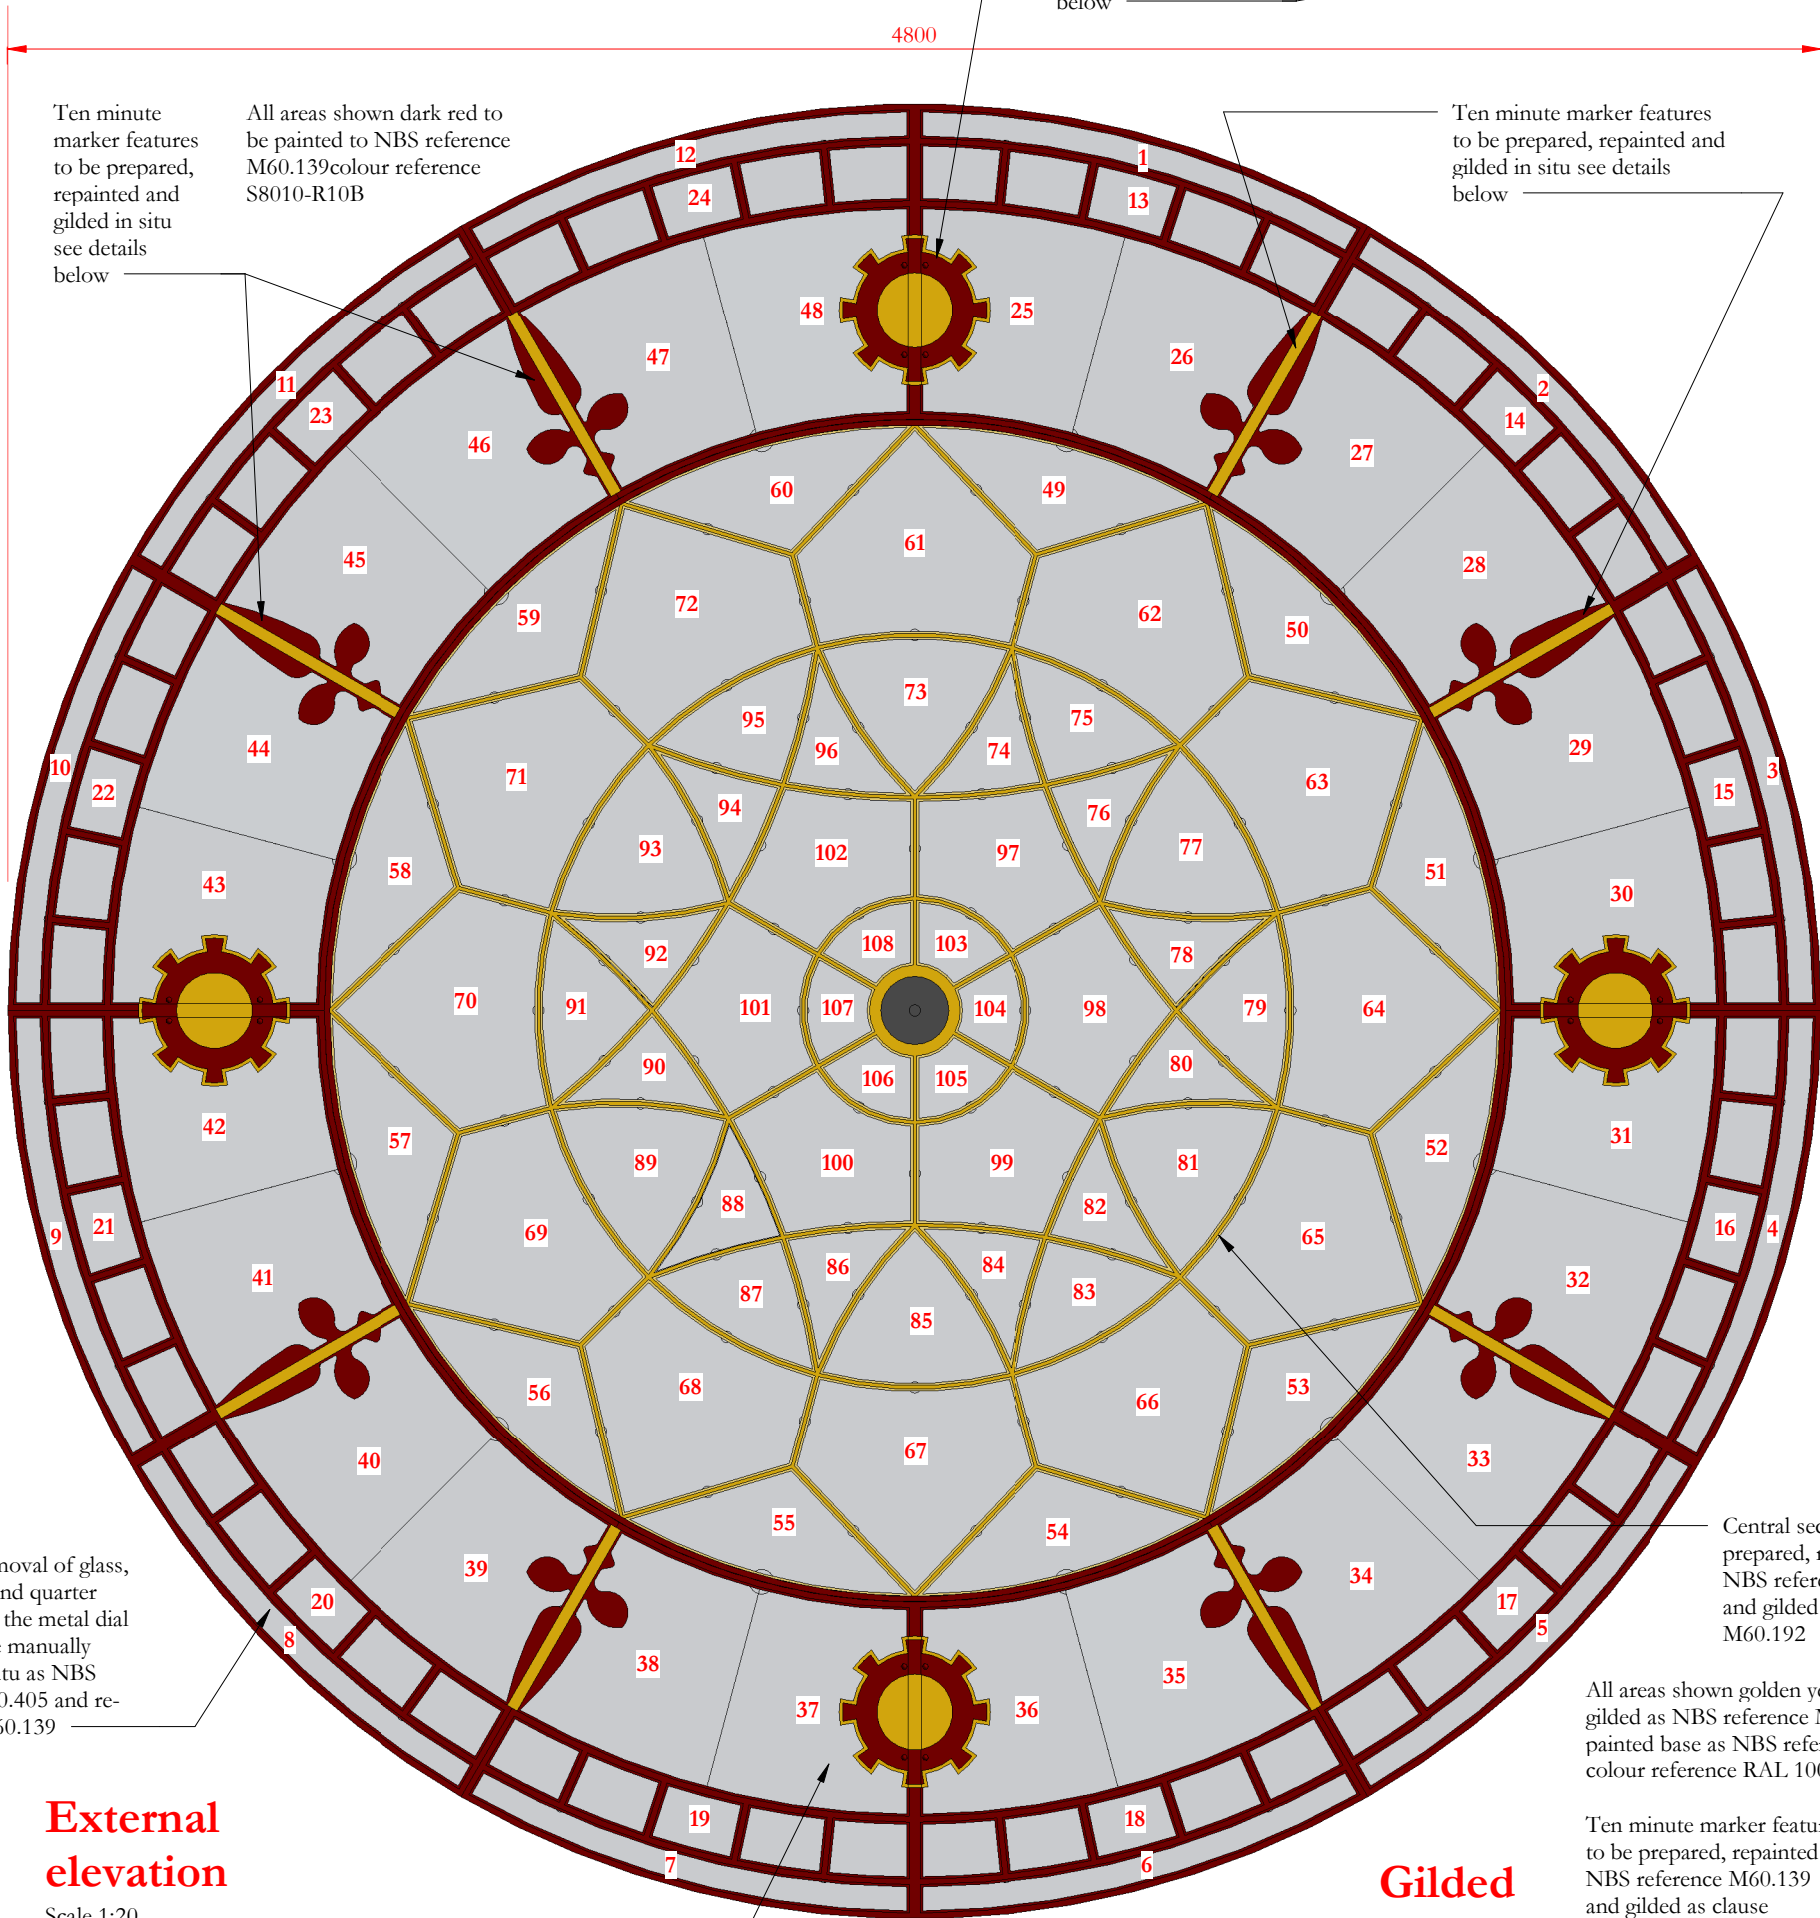

Ten minute marker features to be prepared, repainted and gilded in situ see details below

All areas shown dark red to be painted to NBS reference M60.139 colour reference S8010-R10B

Ten minute marker features to be prepared, repainted and gilded in situ see details below

Following removal of glass, clock hands and quarter hour features the metal dial frame is to be manually prepared in-situ as NBS reference M60.405 and re-painted as M60.139

External elevation

Scale 1:20

All existing glass to be carefully removed from the inside and new glazing to be fitted in accordance with specification reference L40.215

All areas shown dark red to be painted to NBS reference M60.139 colour reference S8010-R10B

New dome headed stainless steel fixing screws matching diameter of originals

Hour, quarter, half and three-quarter marker features to be carefully removed, prepared, repainted as NBS reference M60.139 gilded as clause M60.192 and re-fitted in their original locations with new stainless steel dome headed screws.


Gilded features

Scale 1:10

Gilded outer margin


Gilded 30mm wide central strip

Gilded central section

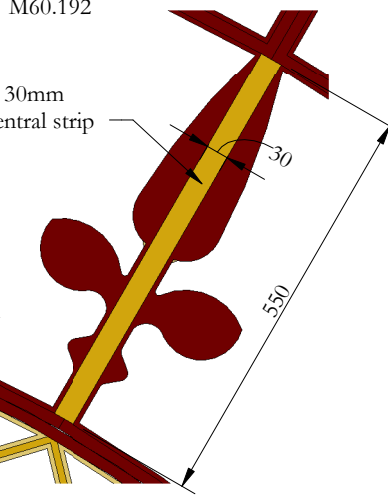

All areas shown golden yellow are to be gilded as NBS reference M60.192 with painted base as NBS reference M60.139 colour reference RAL 1004

Ten minute marker features to be prepared, repainted as NBS reference M60.139 and gilded as clause M60.192

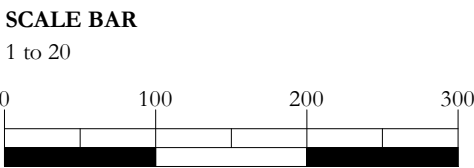

Notes:
Drawings are based on survey data and may not accurately represent what is physically present.
Do not scale from this drawing. All dimensions are to be verified on site before proceeding with the work.
All dimensions are in millimeters unless noted otherwise.
Purcell shall be notified in writing of any discrepancies.

Revision 03 - Base colour references added for gilded areas


Revision 02 - Colour references added and areas of gilding updated to include central area

03	13/04/2023	JC	GR	See note in revision cloud
02	30/03/2023	JC	GR	See note in revision cloud
01	23/10/2020	JC	GR	Re-issued for construction
-	29/06/2020	JC	GR	First issue

ISSUE DATE APPROVED DRAWN DESCRIPTION



OUR
TOWN
HALL
PROJECT

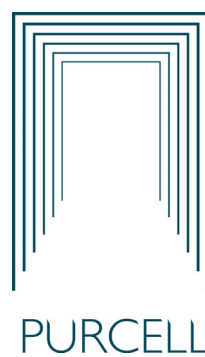

Project Office, Room 308, Town Hall, MANCHESTER M60 2L1
+44 (0) 7970 097 432
www.purcelluk.com

PROJECT STATUS Riba Stage 5

CLIENT Manchester City Council

PROJECT Our Town Hall

DRAWING TITLE Clock face repair details

SIZE & SCALE A2: 1:50. 1:20 and 1:10

DRAWING STATUS S4 Construction

JOB NUMBER 236959

DRAWING NO. OTH-PUR-TH-RF-DWG-A-7061 03

REV

© PURCELL 2012. PURCELL IS THE TRADING NAME OF PURCELL MILLER TRITTON LLP