



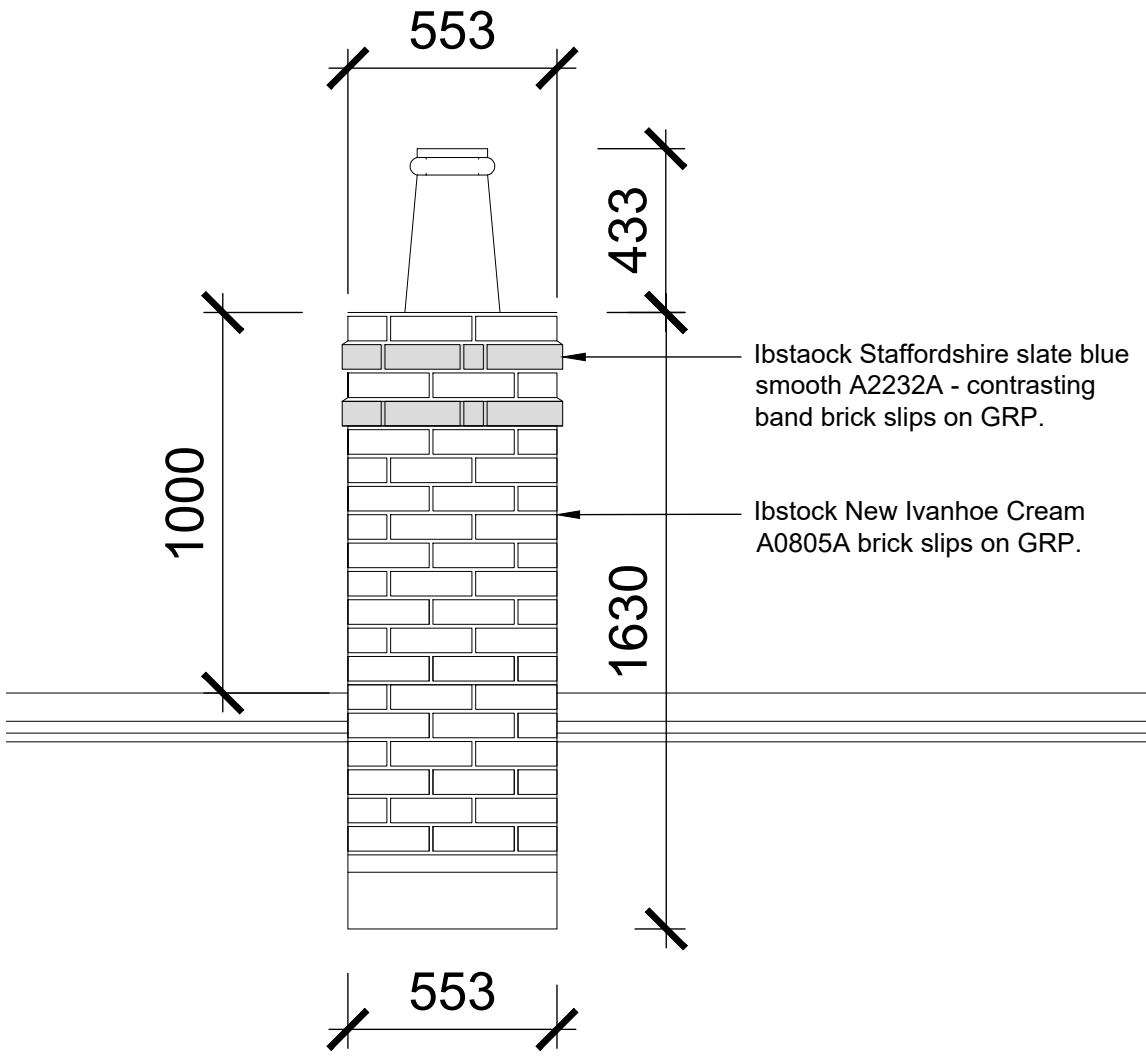

Elevation A (1:20)

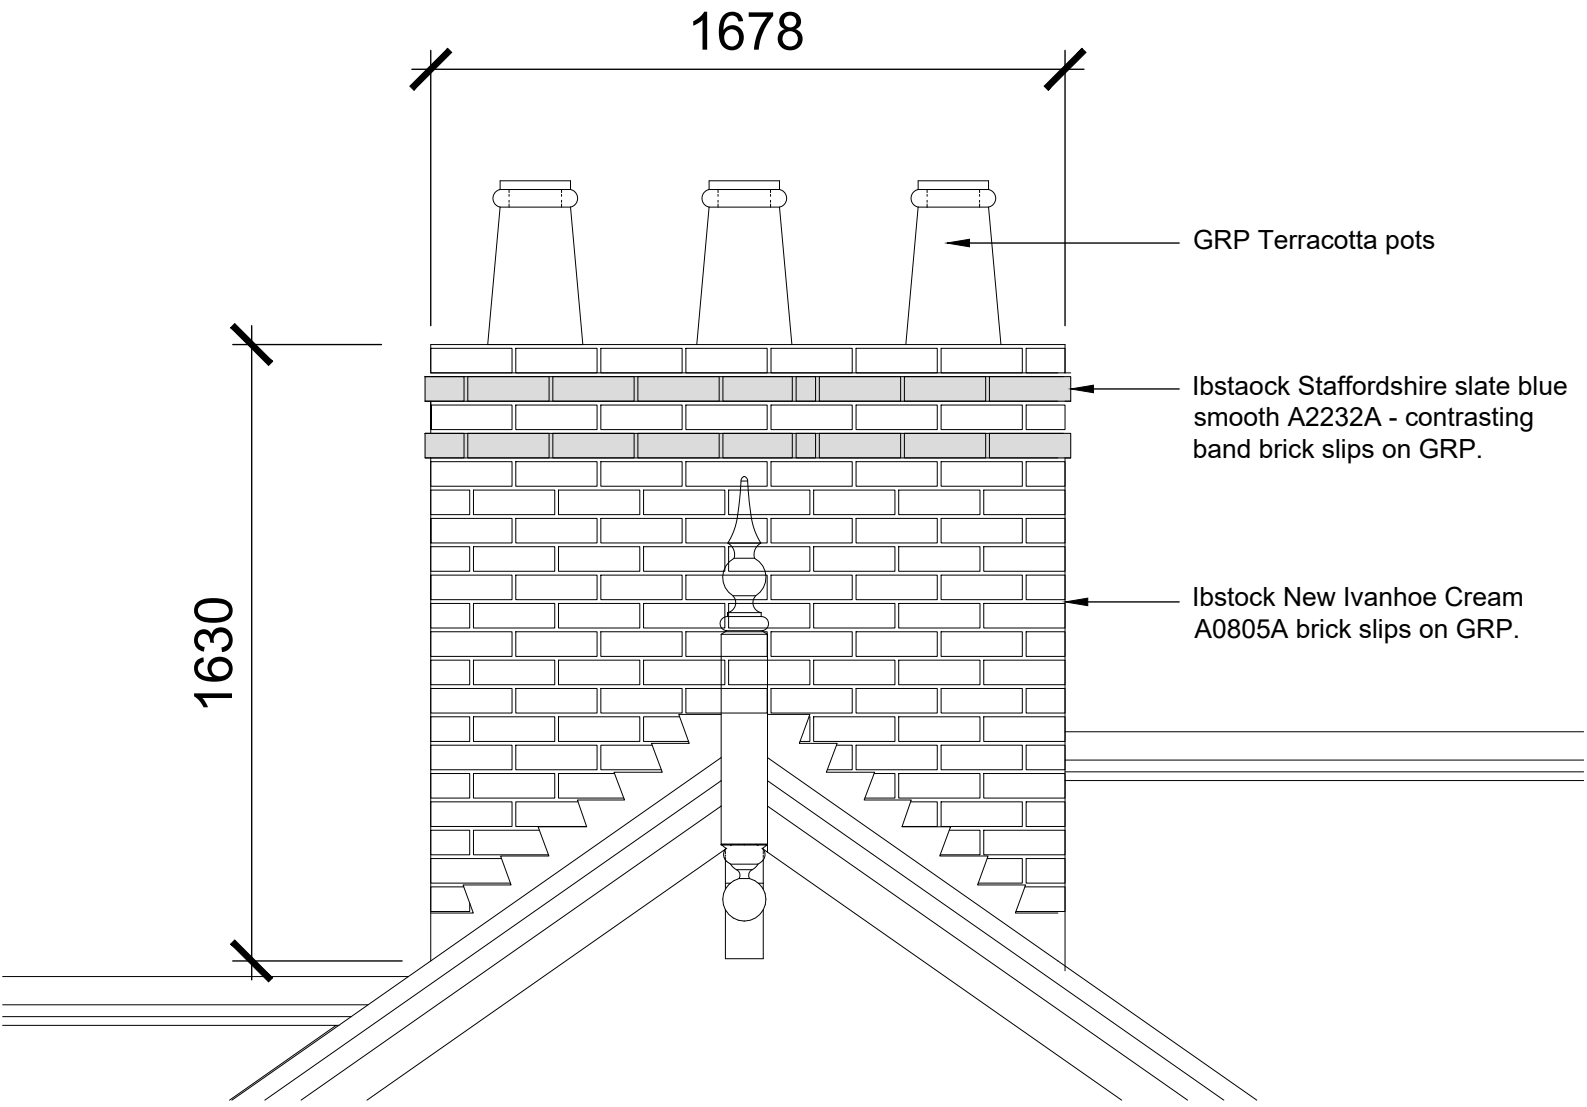

Elevation B (1:20)



GRP CHIMNEY WITH BRICK
SLIPS WITH MITRE JOINTS
AT CORNERS TO
SPECIALIST CONTRACTOR DETAILS

F.F.L. = 22.222

S.S.L. = 22.222

TO BE READ IN CONJUNCTION WITH
STRUCTURAL ENGINEER'S DRAWINGS

REFER TO 'CIRRUS COMMUNICATION
SYSTEMS' DRAWINGS FOR FIRE
ALARM, EMERGENCY LIGHTING
AND SECURITY SYSTEM DETAILS

BUDGET ISSUE			
Checked by		Date	
Approved by			

COPYRIGHT ACT APPLIES

NOTE:
WHERE ANY CONFLICT OCCURS, COMPANY STANDARD
SPECIFICATION IS TO TAKE PRECEDENT OVER THIS
DRAWING UNLESS OTHERWISE NOTED IN WRITING

ALL DIMENSIONS TO BE CHECKED ON SITE
WORK TO FIGURED DIMENSIONS ONLY
REPORT DISCREPANCIES TO THE ARCHITECT
AT ONCE BEFORE PROCEEDING

planningissues
TOWN PLANNING AND ARCHITECTURAL DESIGN
Carl M. Tunncliffe
Design Manager
Churchill House * The Courtyard * Buntford Gate
Bromsgrove * Worcestershire * B60 3DU
Telephone: (01527) 882788
Fax: (01527) 875448
E-mail: design@planningissues.co.uk

Churchill
Living
Your lifestyle • Your choice
Churchill House * The Courtyard * Buntford Gate
Bromsgrove * B60 3DU
Tel: (01527) 882788

Project Title
Churchill Living Apartments
Lapwing Lane
Didsbury
M20 3ZA

Drawing Title
GRP Chimney Details
*

Scale	1:20	Date	MArch 2026
Drawn	UP	Checked	*
Drawing No.		Rev.	
CRL : 50013DB : 700			*