



NB	Do not scale off this drawing. All dimensions to be checked on site prior to manufacture and construction. This drawing is the property of JH. Architects and should not be reproduced without permission. All discrepancies to be brought to the attention of the architect immediately. This drawing to be read in conjunction with the specification / bill of quantities and related drawings.		
REVISION			
-	FIRST ISSUE	15.09.25	SZ
P01	GENERAL AMENDMENTS	21.10.25	DG
P02	POINT 10 REMOVED	10.11.25	ZS
P03	LOUVRES ADDED TO TOP FLOOR	19.01.26	OK

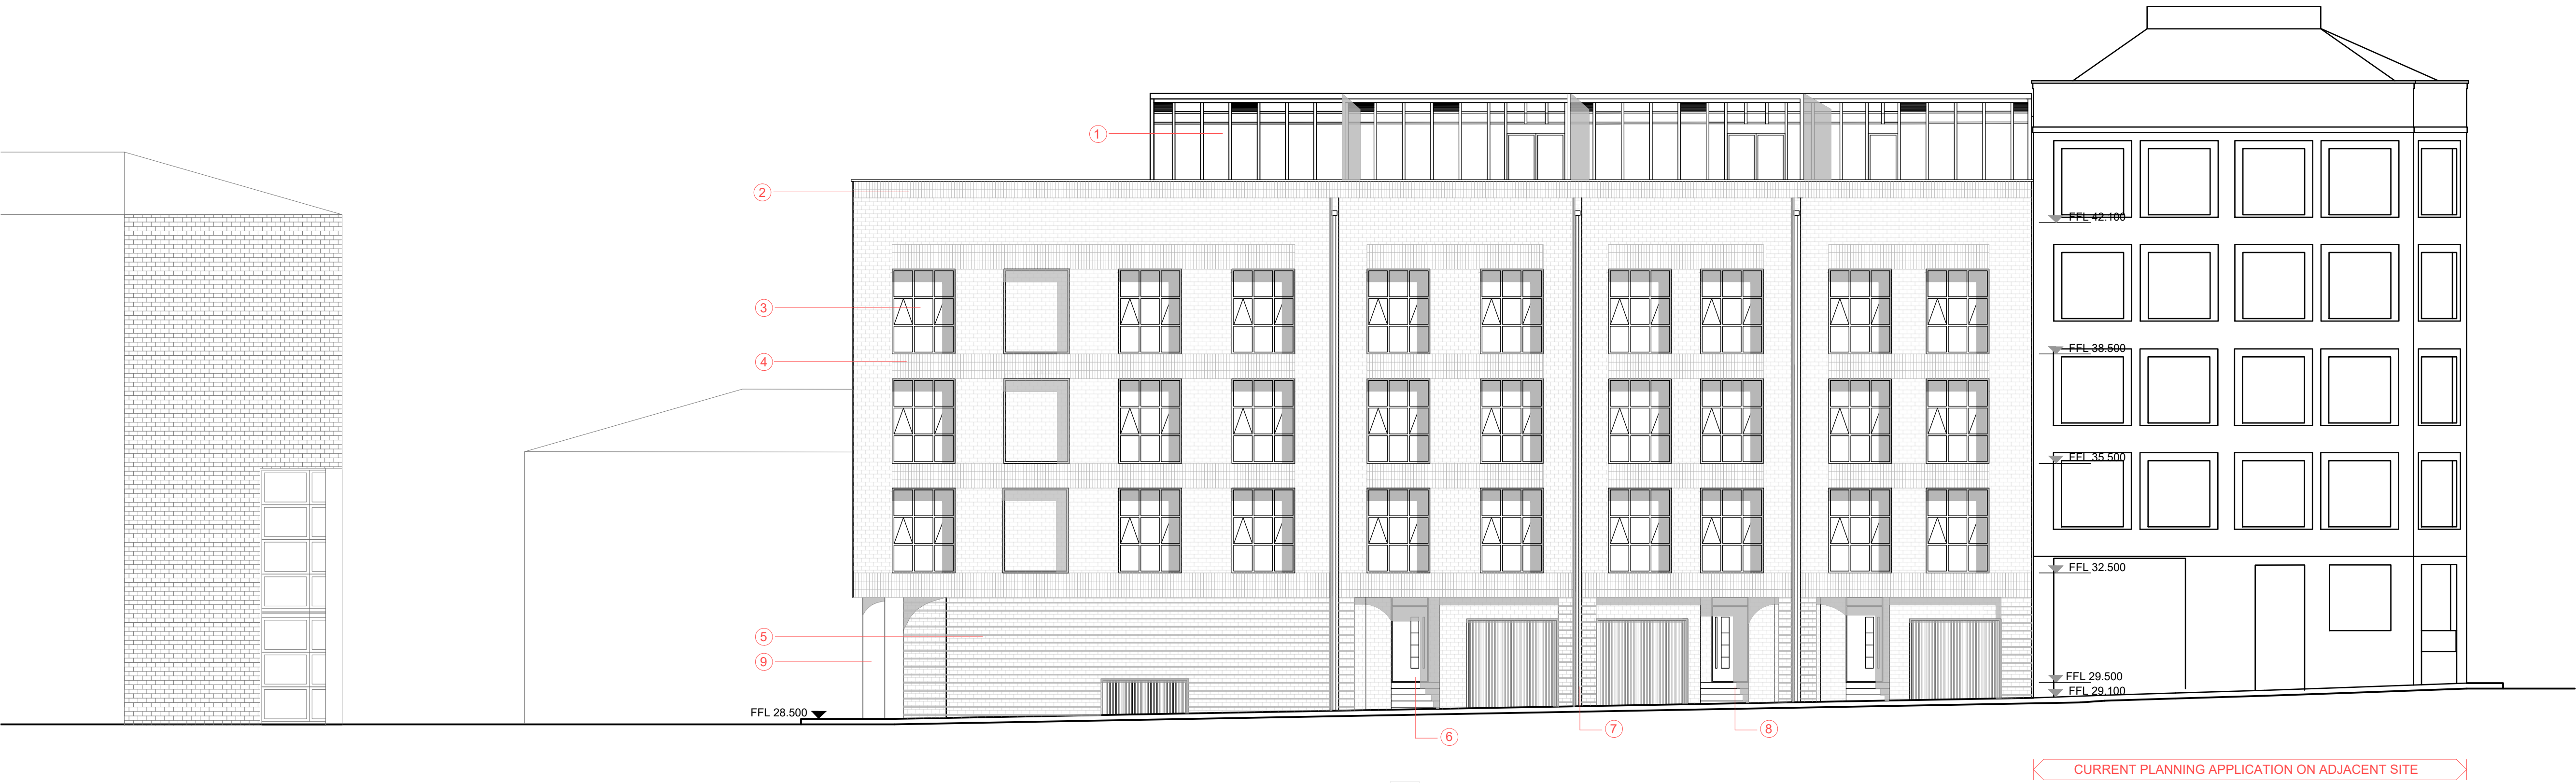

- ① PPC ALUMINIUM FRAMED CURTAIN WALL GLAZING
- ② MANCHESTER RED BRICK
- ③ SLIMLINE ALUMINIUM WINDOW FRAMES
- ④ SOLDIER COURSE BRICK
- ⑤ PROTRUDING & RECESSED BRICK COURSING TO GROUND FLOOR
- ⑥ BLACK ALUMINIUM WINDOWS/DOORS
- ⑦ BLACK ALUMINIUM RAINWATER GOODS WITHIN RECESS
- ⑧ CONCRETE STEPS
- ⑨ CONCRETE COLUMN

PROPOSED CONSTANCE STREET ELEVATION

SCALE 1:100

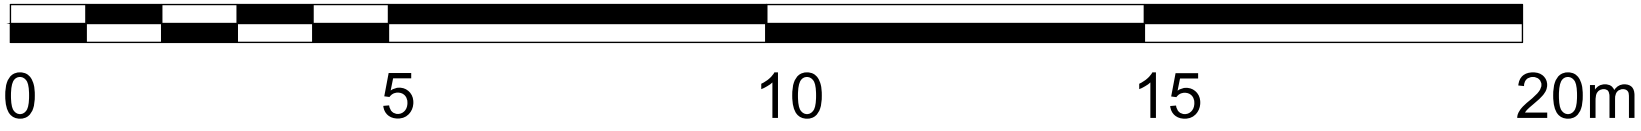

CLIENT	MEADWAY DEVELOPMENTS LTD
PROJECT	KNOTT MILL TOWNHOUSES
TITLE	PROPOSED CONSTANCE STREET ELEVATION
JOB NO.	X130 Rev P03
DWG NO.	AV1.01
SCALE	1:100 @ A1
DRAWN	SZ

46 MANCHESTER ROAD
CHORLTON
MANCHESTER
M21 9PH

info@justharchitects.co.uk
T +44(0)161 237 5500

JH.A

RIBA
Chartered Practice

arb
Architects
Registration
Board