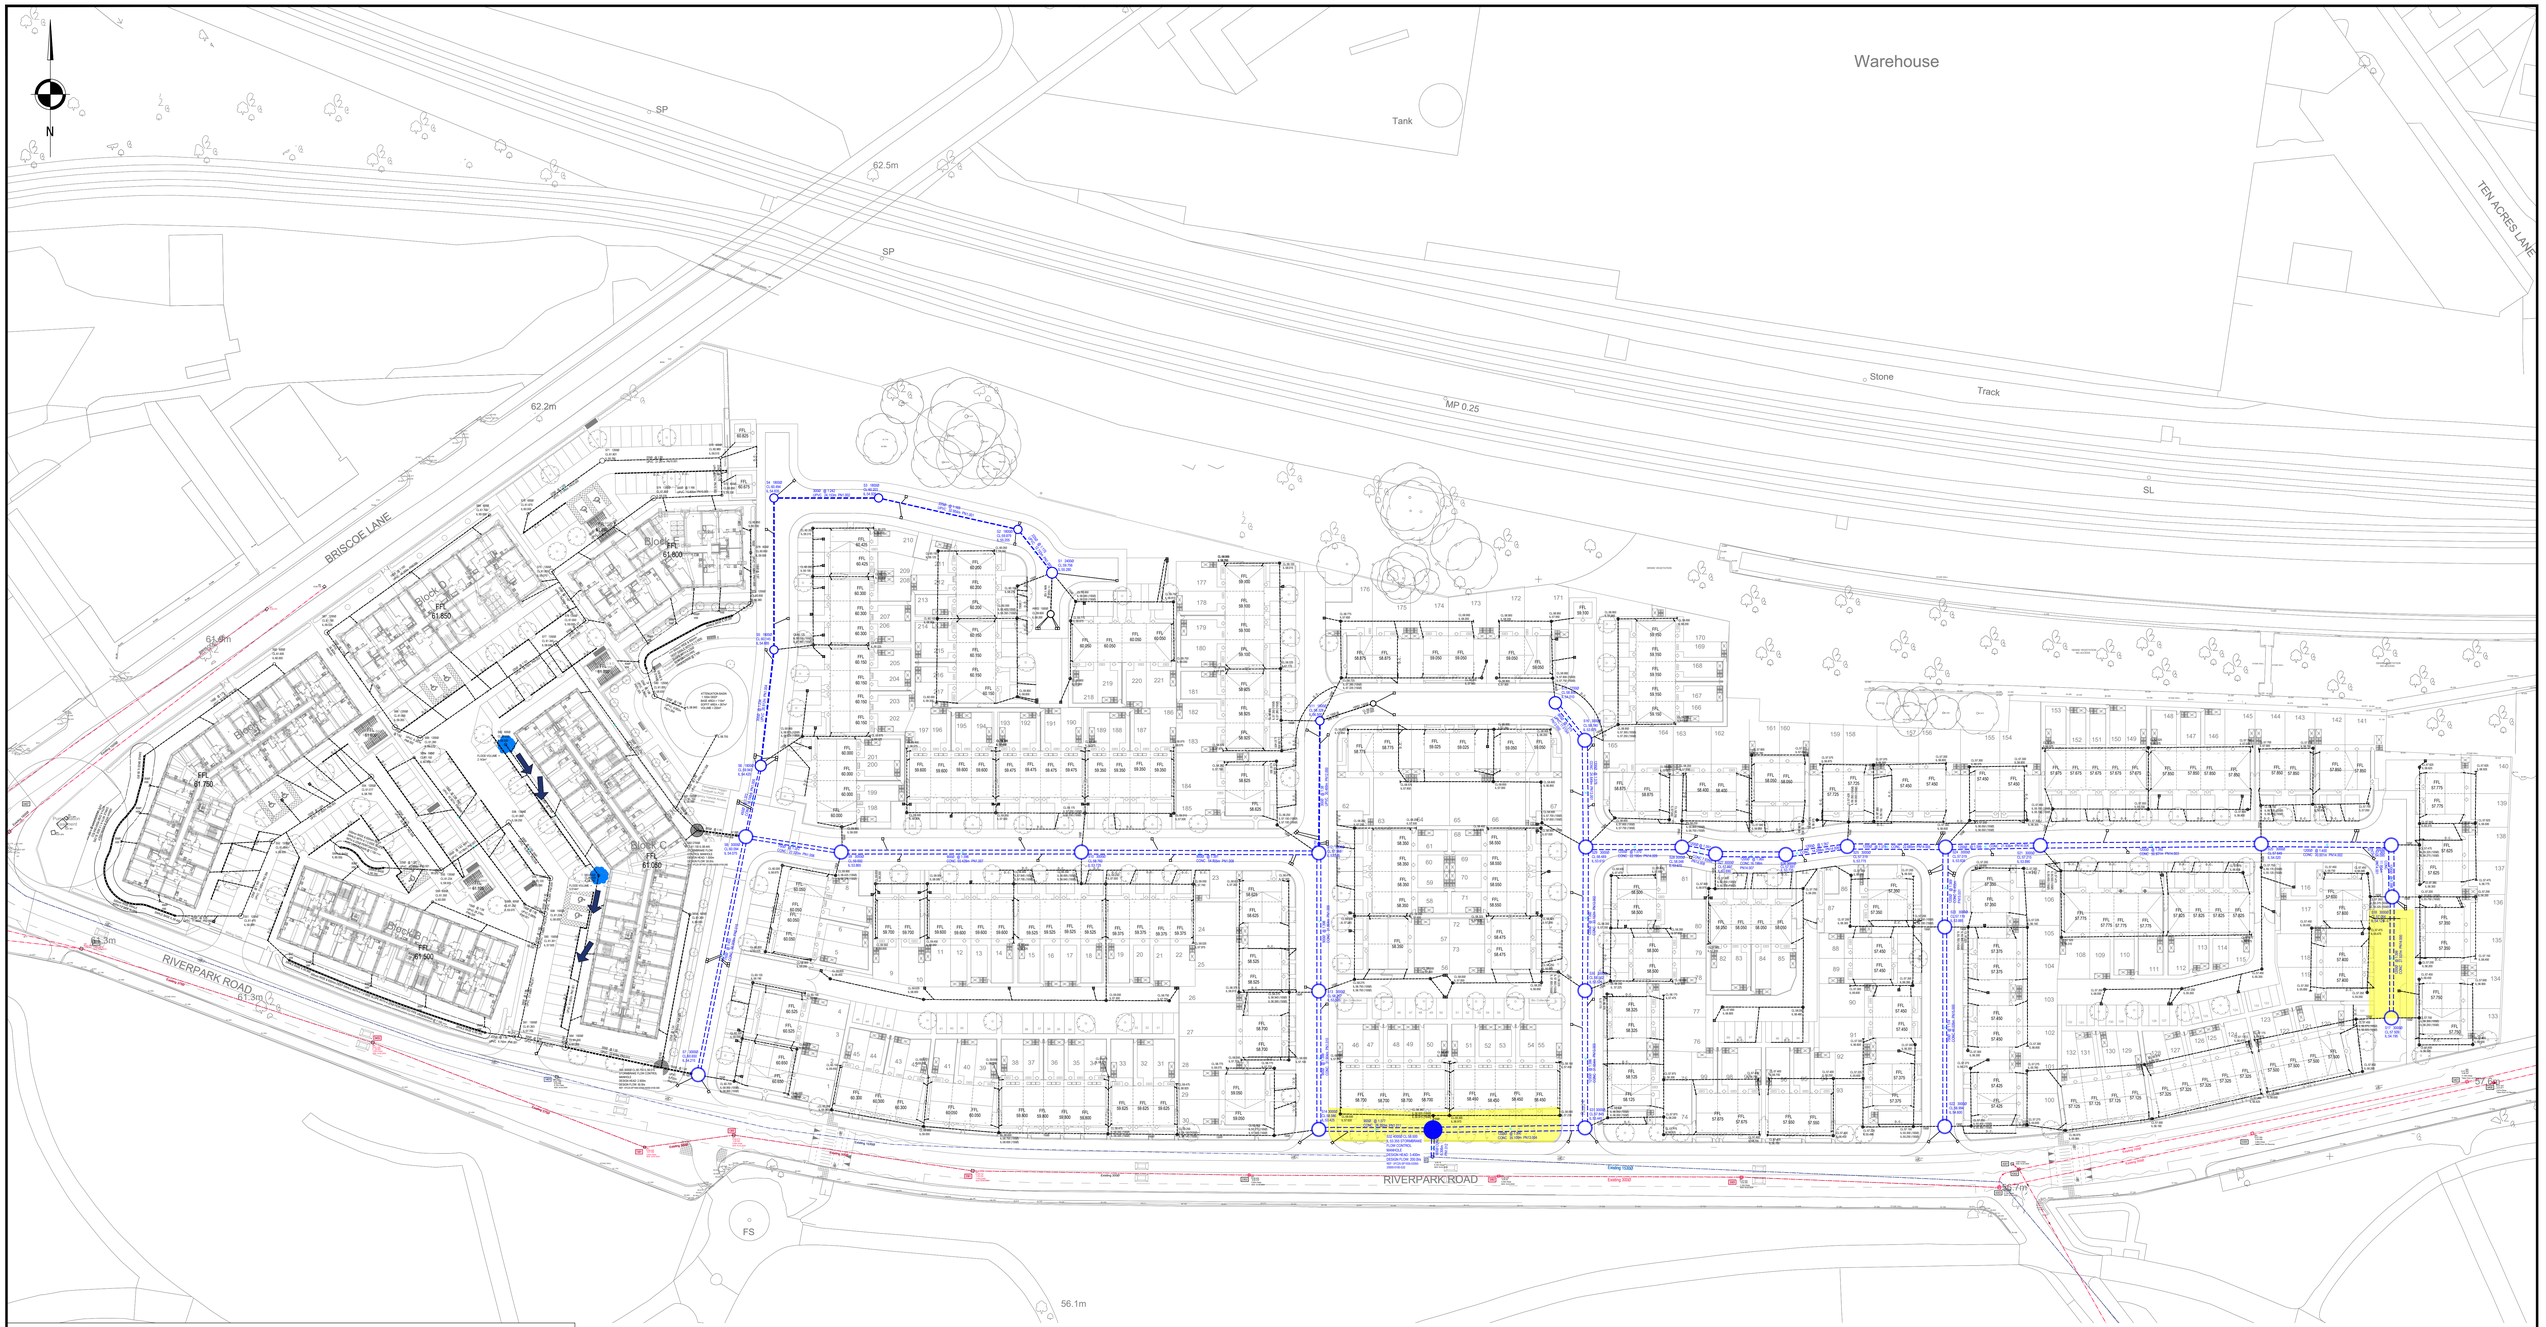


LEGEND

- PROPOSED S104 SURFACE WATER MANHOLE AND SEWER SUBJECT TO UNITED UTILITIES AGREEMENT
- MANHOLE FLOODING DURING 1 IN 100 YEAR STORM EVENT PLUS 40% CLIMATE CHANGE
- FLOOD ROUTE
- PROPOSED HIGHWAY GULLY

REV.	DATE	DESCRIPTION	BY	CHK	APP
P01	16.12.2025	PRELIMINARY ISSUE	DT	JP	KOB

DRAWING STATUS: **PRELIMINARY**

CLIENT: KELLEN HOMES

ARCHITECT: KELLEN HOMES

PROJECT: RIVERPARK ROAD
MANCHESTER

TITLE: SURFACE WATER FLOOD EXCEEDANCE PLAN

STATUS:	PROJECT No.	PROJECT	ORIGINATOR	VOL/SYS	LEVEL	TYPE	ROLE	DRAWING No.	REV.
S2	224-165	RPM -	AJP -	XX -	00 -	DR -		**C - 0960**	**P01**

SCALE @ A0:	DESIGNED:	DRAWN:	CHECKED:	APPROVED:	DATE:
1:500	DT	DT	JP	KOB	DEC 2025

AJP consulting engineers
0151 227 1462 info@ajpltd.co.uk 1 Dale Street, Liverpool, L2 2ET