



3 Window C Section
Scale: 1:10

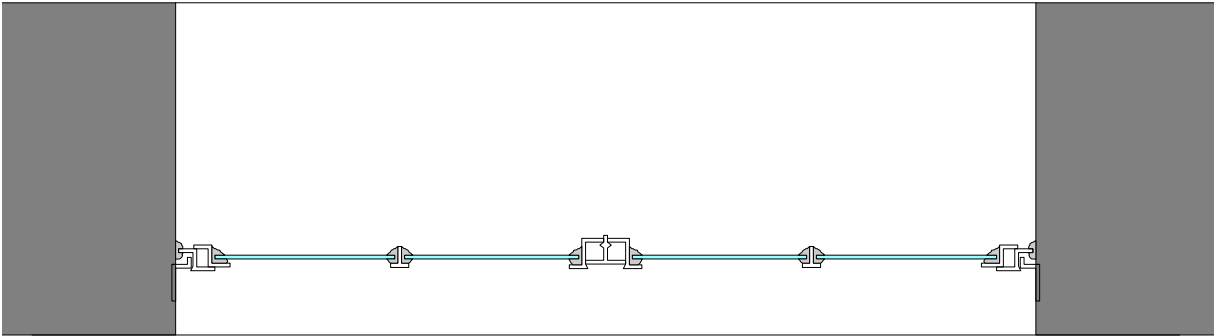

1 Window C Plan
Scale: 1:10

Existing steel window painted black →

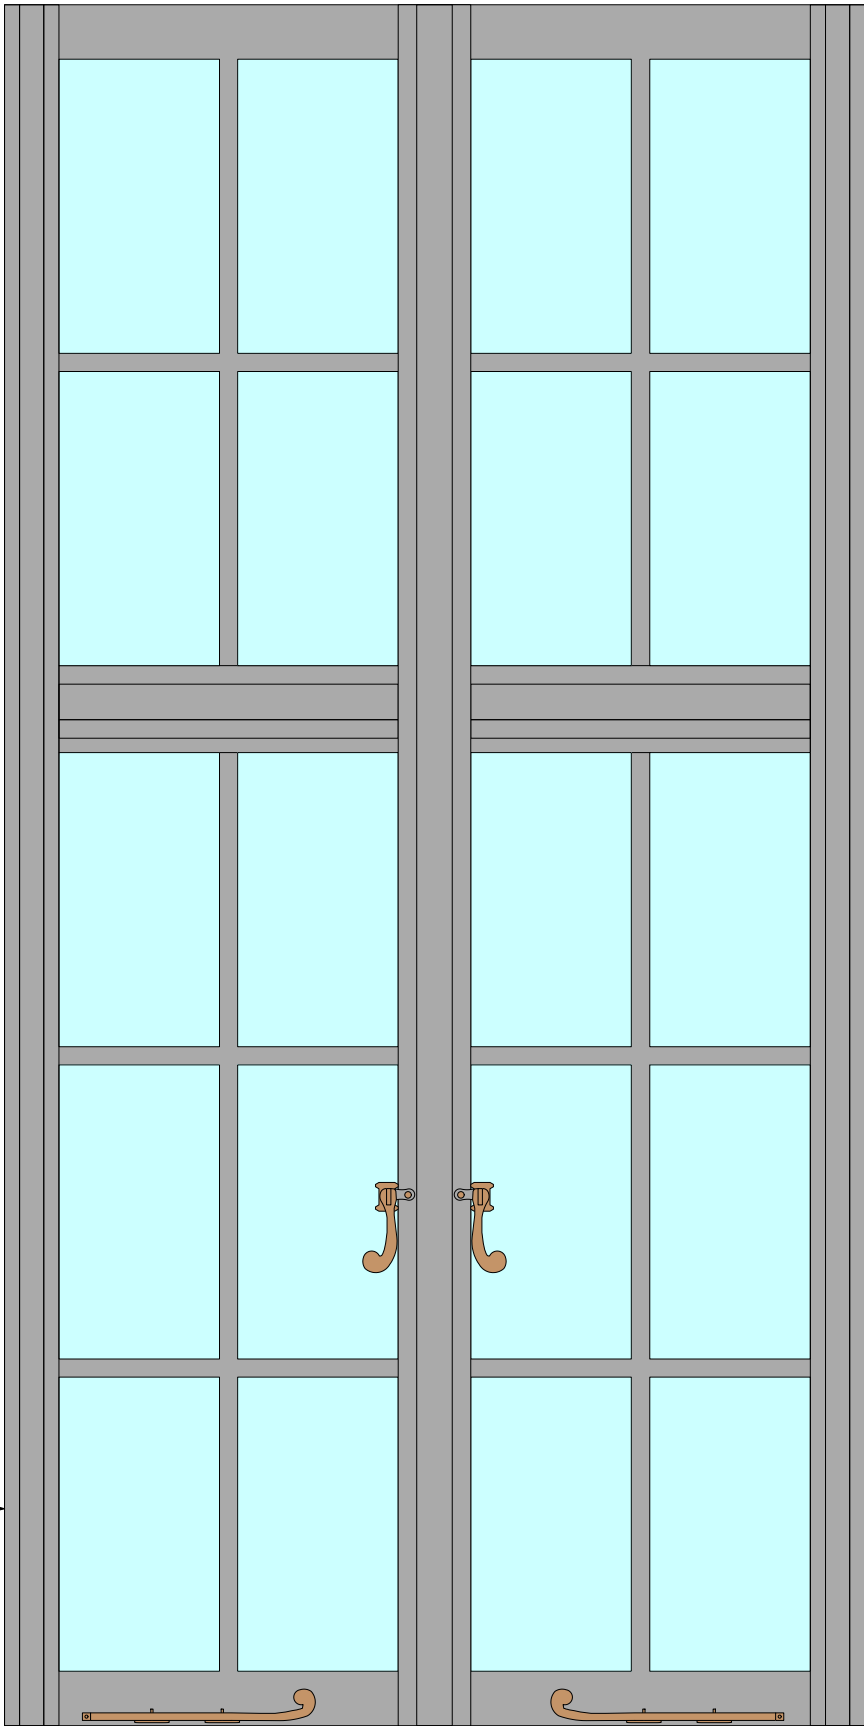

2 Window C Elevation
Scale: 1:10

REV	NOTE	DRN	CHK
-----	------	-----	-----

HOTEL GOTHAM SECONDARY GLAZING			
-----------------------------------	--	--	--

Existing Window C
Fifth Floor Tyle 1

PROJECT REF.	2112
DRWG NO.	E(120)
REVISION	
SCALE	1:100 @ A3
DATE 1st	Feb 26
DRAWN	GS

SK sketch E existing P proposed T tender C construction FI final issue

+44 161 236 0051
ARCHITECT@ATELIERMB.CO.UK

ATELIER.MB