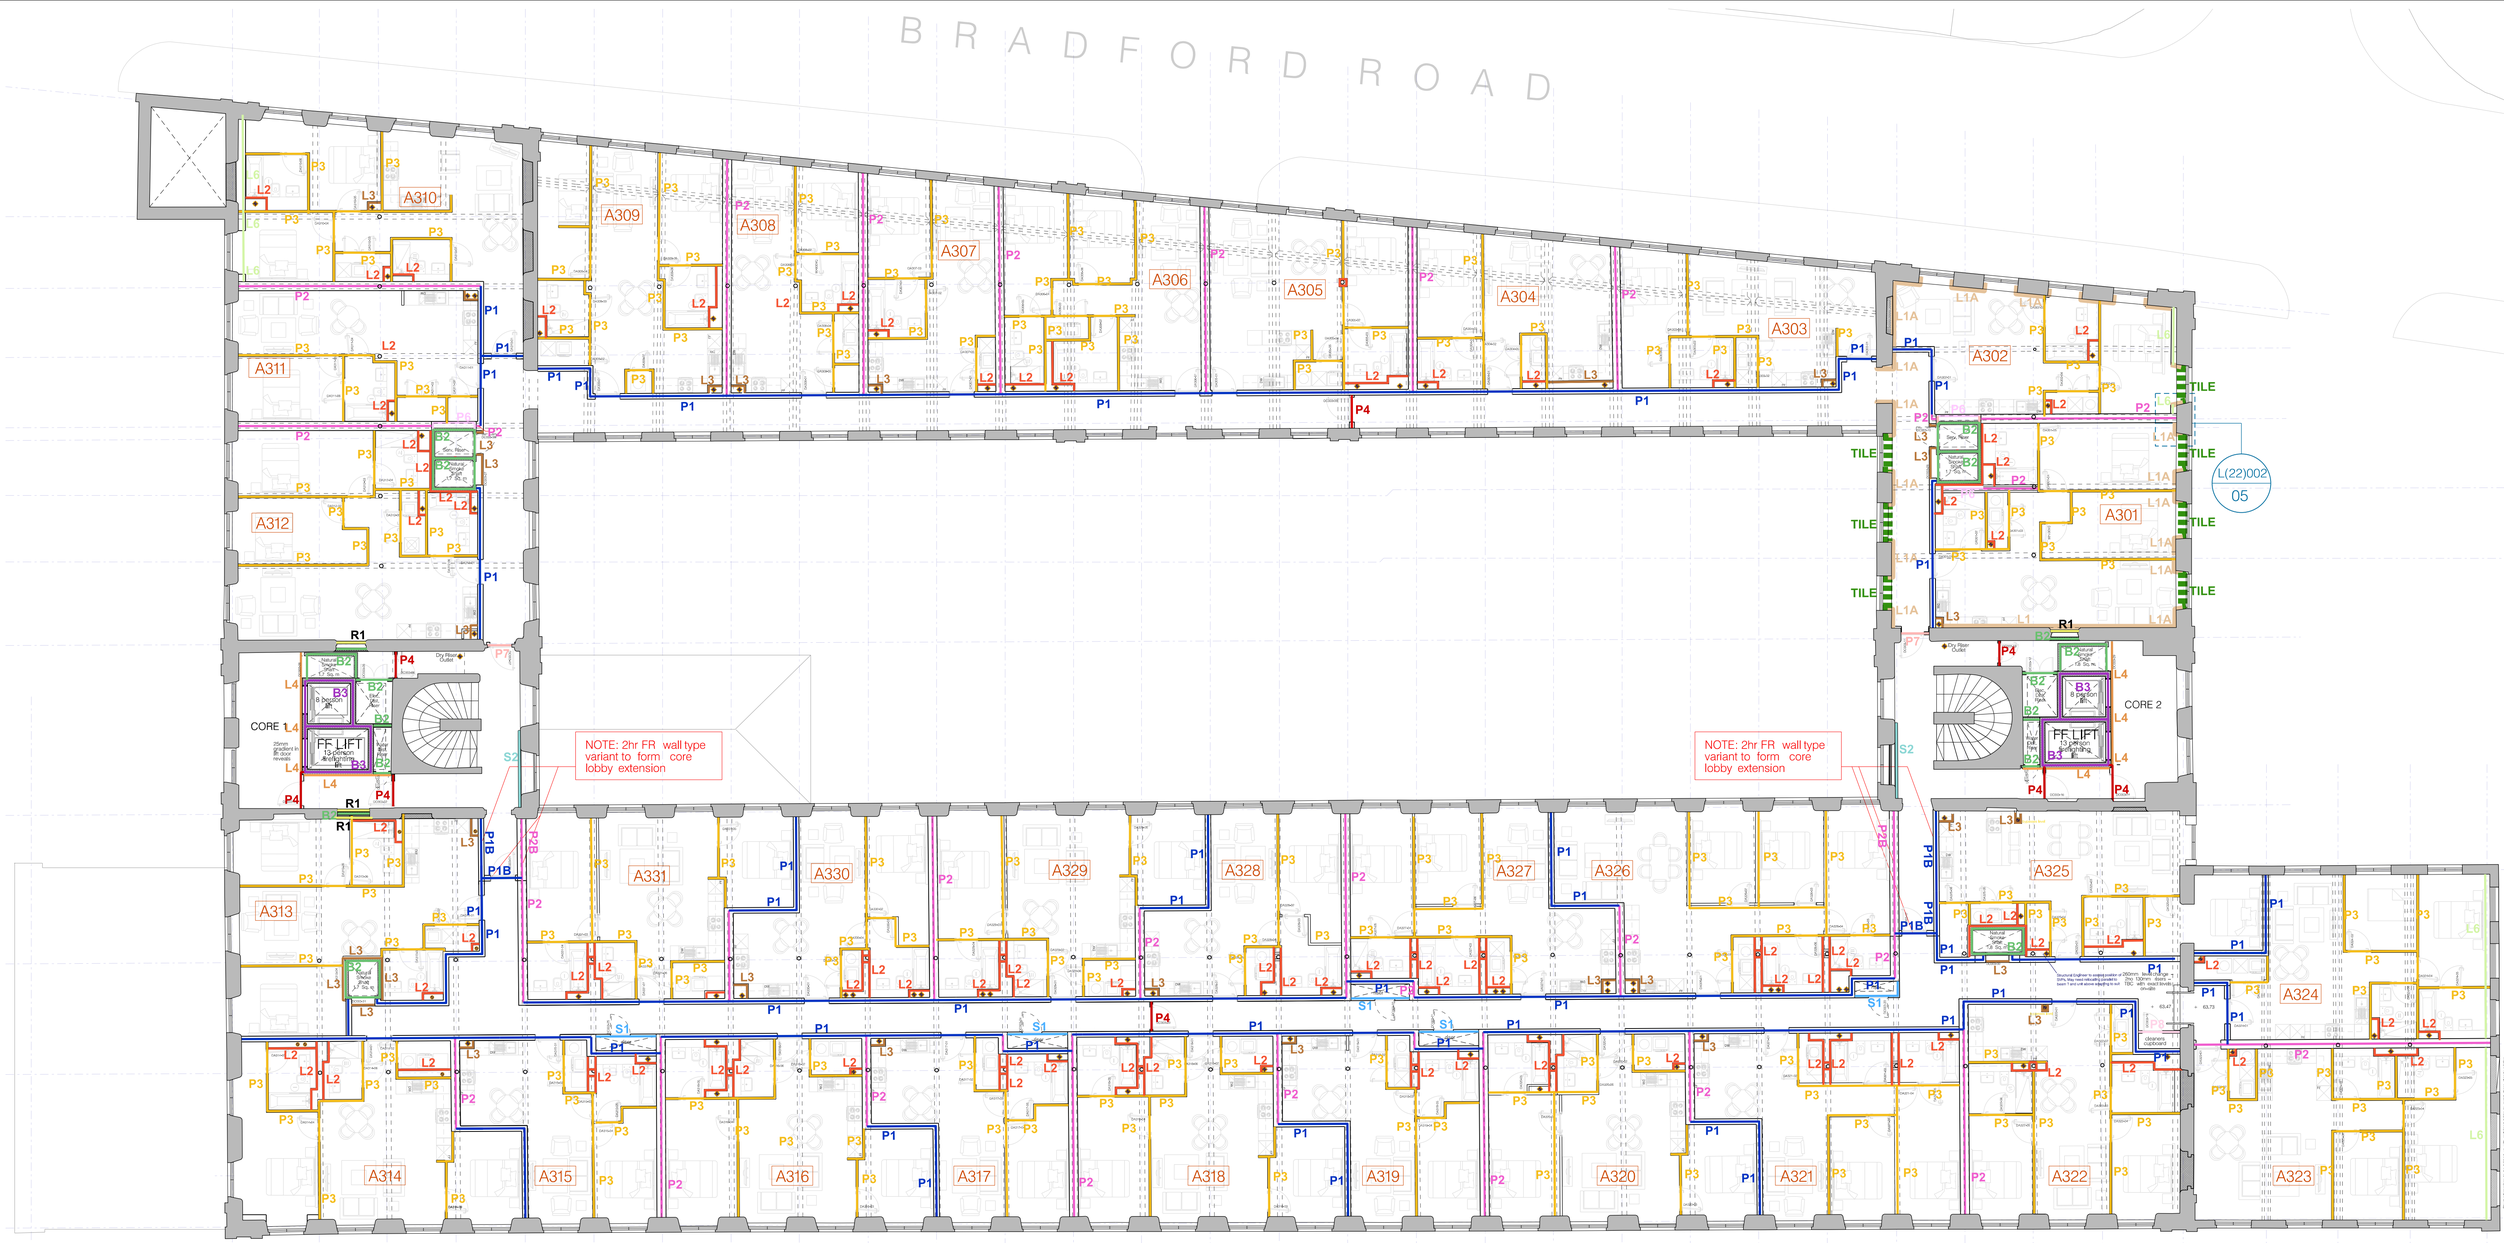



Drawing reissued following receipt of BRE third party fire assessment; Report number: P131326–1000, Fire Consultant and Knauf subcontractor commentary.

Any service penetrations through dry line boxing–in subject to Fire Consultant/BRE assessment and stage 5 M&E design.

Note: Refer to drawing drawing L(22)001 for Wall Types Sheet, and Knauf NBS.

0 10m 20m


**hodder+partners**

SGI Studios
1 Kelso Place
Manchester M15 4LE

**t:** +44(0)161 832 9842
**e:** mail@hodderandpartners.com
**w:** www.hodderandpartners.com


DO NOT SCALE
Work to annotated dimensions only.
Read drawing in conjunction with relevant specification, Structural Engineers' and Services Engineers' drawings.
Confirm all dimensions before commencement of any work on site or fabrication.

**revisions + notes:**

| | | |
|---|---|---|
| P1 | 07/06/2024 | FIRST ISSUE |
| P2 | 03/04/2025 | TEAM ISSUE FOR CO–ORDINATION |
| P3 | 19/05/2025 | UPDATED TO FIRE STRATEGY PLANS. RISERS REVERTED TO S1 SHAFT WALL, CORE 2HR COMPARTMENT EXTENDED TO LF. COMMENT. EXT WALL LINING ADDED TO GRID 34 |
| C1 | 23/06/2025 | PRELIMINARY CONSTRUCTION ISSUE |
| C2 | 09/09/2025 | WALL TAGS ADDED. SCALE AMEND. |
| C3 | 01/10/2025 | CANTEEN WALL TILES SHOWN EXPOSED AND LINING TO WALLS TO CONCEAL THEM ELSEWHERE |
| C4 | 04/12/2025 | UPDATE FOLLOWING BRE REPORT AND MISC M&E /STRUCTURAL COORDINATION |

INTERNAL WALLS

Issued for design intent. Detail design by specialist SC.
– Dry lining partitioning detailing to be in accordance with Knauf/BRE information or acceptable equivalent:

Refer to:
– Knauf Project Information Pack
– Set of Standard details – Brunswick Mill, Manchester
– HOD 22 Series drawings. Refer to Dwg L(22)001 for typical wall types. For setting out refer to GA plans (20 series)

Thickness of existing walls to be checked on site – for fire compartment walls. Additional FR linings may be required

Refer to dwg L(22)222 for typical references to wall junction details

Blockwork:
- Type B1 Block 100mm
- Type B2 Block 140mm
- Type B3 Lift Shaft, 215mm block
- Type R1 Reclaimed brickwork. from the existing Brunswick Mill

Dryline partitions:
- Type P1 Double stud, compartment
- Type P2 Double stud, compartment (through column)
- Type P3 Standard single stud partition
- Type P4 Single stud double board fire rated
- Type P5 –
- Type P6 Party wall at junction with blockwork
- Type P7 FR Stair Core infill wall
- Type P8 Misc /Cleaners St

Dryline linings:
- Type L1 Single stud partition, SVP boxing
- Type L2 Single stud partition narrow boxing (bathrooms)
- Type L3 Single stud partition narrow/ boxing (habitable spaces)
- Type L4 Knauf liner system OEA
- Type L5 Dot and dab
- Type L6 Thermal lining to external walls

Dryline shaftwall:
- Type S1 90 min shaft wall
- Type S2 120 min shaft wall

TILE EXPOSED EXISTING CANTEEN TILES

Note all tiles to be retained. Some areas exposed as shown. Full height plasterboard Lining shown to conceal tiling in other locations as shown

**client:** ARROWSMITH BRUNSWICK SQUARE LTD.
**date:** JUNE 2025

**project:** BRUNSWICK MILL DEVELOPMENT PHASE 1
**scale:** 1:125 @A1
**drawn by:** TC

**title:** LEVEL 3 WALL TYPE PLAN
**drawing number:** L(20)253

**status:** STAGE 5 – CONSTRUCTION
**job number:** 0586
**revision:** C4

hodder+partners